
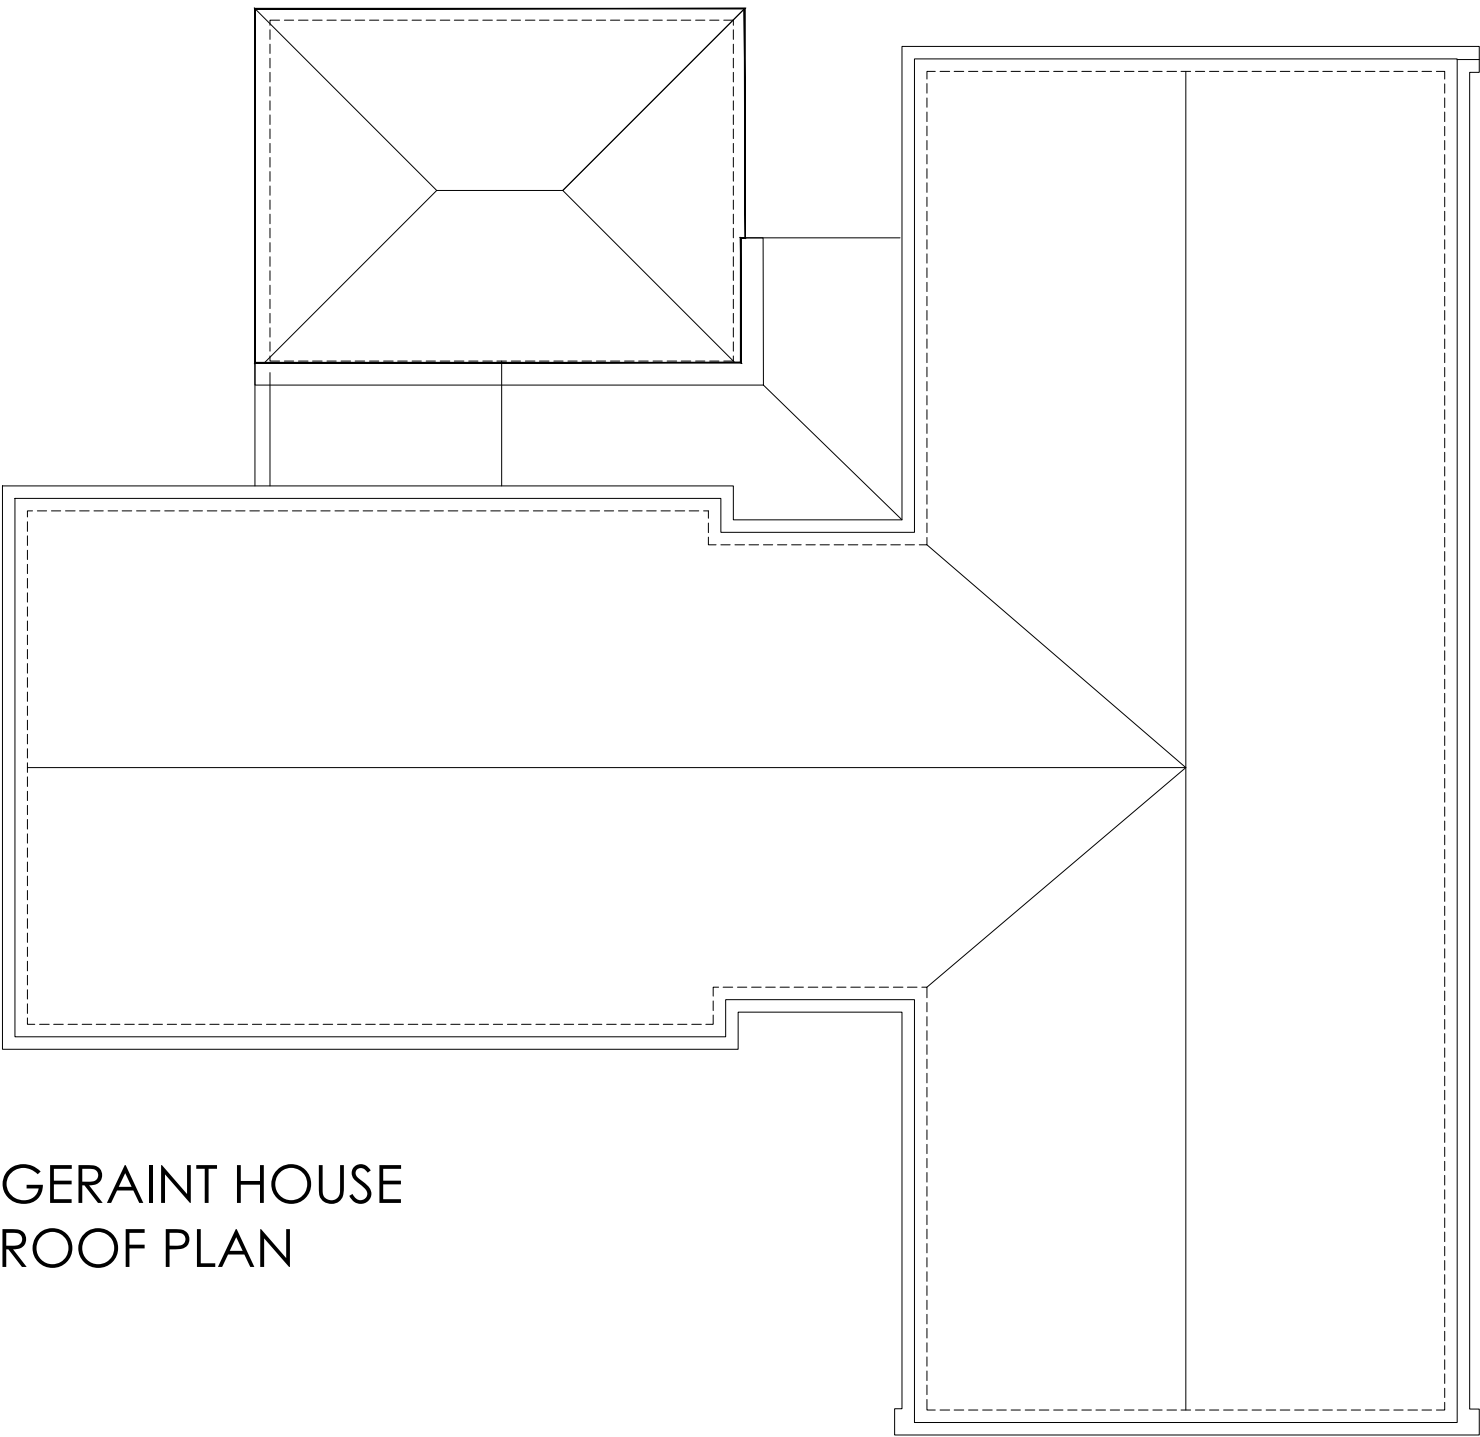


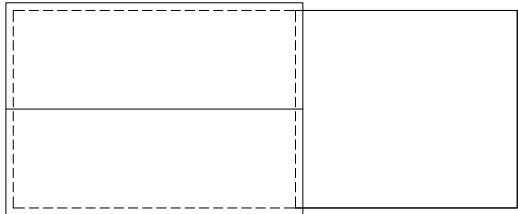

GERAINT HOUSE
ROOF PLAN

Status: **PLANNING**

This drawing is copyright and its use or reproduction without the permission of Spring Design Consultancy Limited. All rights are reserved until invoices are paid in full. No responsibility will be taken for any design used for construction prior to receipt of relevant approvals.

rev	date	description
A	20.02.20	Roof to plant room/ smoking shed revised.
B	16.03.20	Roof configuration to new extension revised.

by
cjw
cjw

Drawn:	-	Client:	Tai Tarian
Checked:	CTW	Project:	Geraint House, Margam
Date:	Feb 2020	Title:	ROOF PLAN
Scale:	1/100	Ref:	2303-200-19
		Rev:	B



Unit 2 Chapel Barns | Merthyr Mawr
Bridgend | CF32 0LS | 01656 656267
mail@spring-consultancy.co.uk