


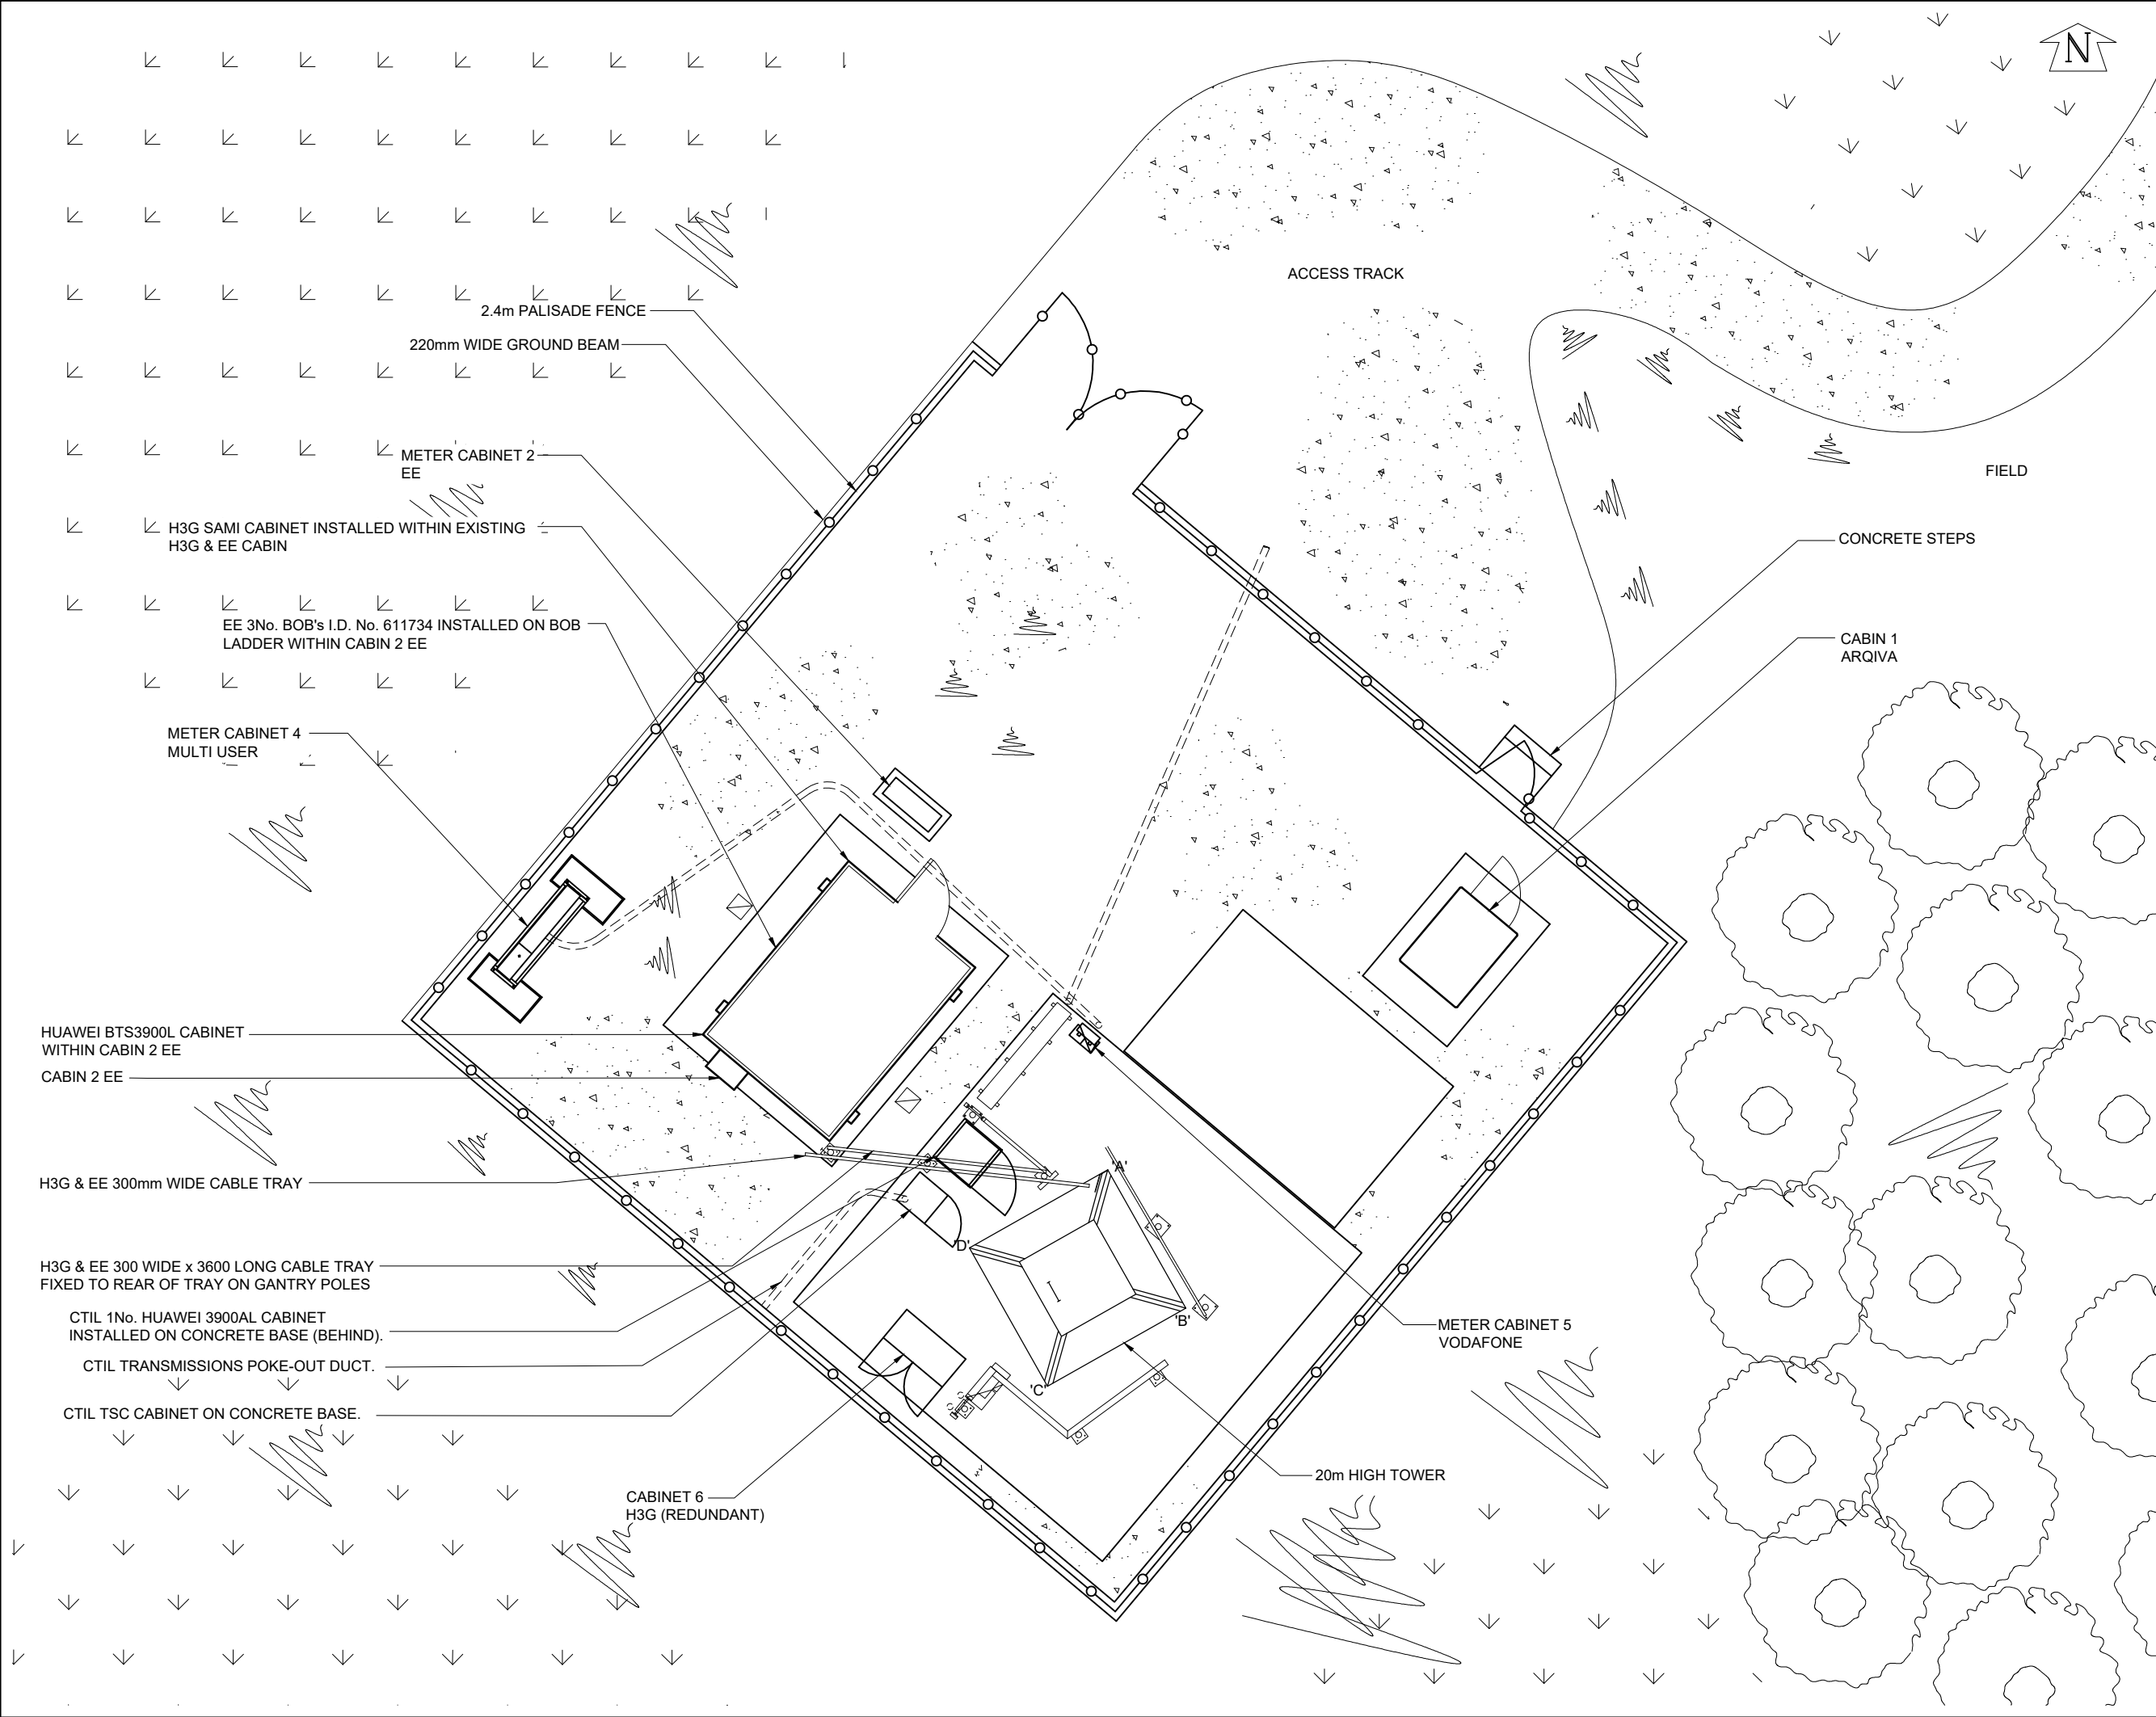

©2010 Arqiva

All rights reserved. No part of this publication may be reproduced, stored in a retrieval system or transmitted in any form or by any means (Electronic, Mechanical, Photocopying, Recording or otherwise), without the prior written consent of the Company.

NOTES

UNDERGROUND SERVICES

UNDERGROUND SERVICES ARE INDICATIVE ONLY. POSITIONS SHOULD BE CONFIRMED ON SITE PRIOR TO ANY DEVELOPMENT

DRAINAGE	-----
DUCTS	-----
FEEDERS	-----
FENCE PLAN	-----
GAS	-----
LIGHTNING PROTECTION - EARTHING	-----
POWER	-----
SERVICES UNKNOWN	-----
TELECOMS	-----
WATER	-----

ACCESS ARRANGEMENTS

KEYS:-

ARQIVA GATE KEY	▲
B KEY	▲
C KEY	▲
LEGGE KEY	▲

SURVEY REQUIRED TO CONFIRM ACCESS KEYS FOR REMAINING ROOMS AND SITE ENTRANCE

16	PROJ No 223321	23/04/20	BEA	MC
	PLANNING DRAWING			
15	PROJ No 209200	09/10/19	WHP	FC
	AS BUILT			
14	PROJ No 209200	03/07/19	WHP	LW
	PLANNING			
13	PROJ No 202563	04/07/18	DAL	FC
	DECOM			
12	PROJ No 181521	13/06/18	SIT	AN
	MINOR AMEND			
ISS	REVISION	DATE	DRN	APP

arqiva

Crawley Court, Winchester, Hampshire, SO21 2QA
Tel. 01962 823434, Fax. 01962 822378

SITE No **141249**

NEATH ABBEY

THE BANK

LONGFORD LANE

NEATH ABBEY

NEATH PORT TALBOT

SA10 7HW

NGR **SS 73170 98080**

OS GRID **273170 198080**

TITLE

SITE PLAN

EXISTING

SCALE **1:100**

DRAWN	IM	27/05/11
APPROVED	MC	23/04/20

DRG No.	Sheet 1 of 1	Rev
141249-00-000-MD016		16