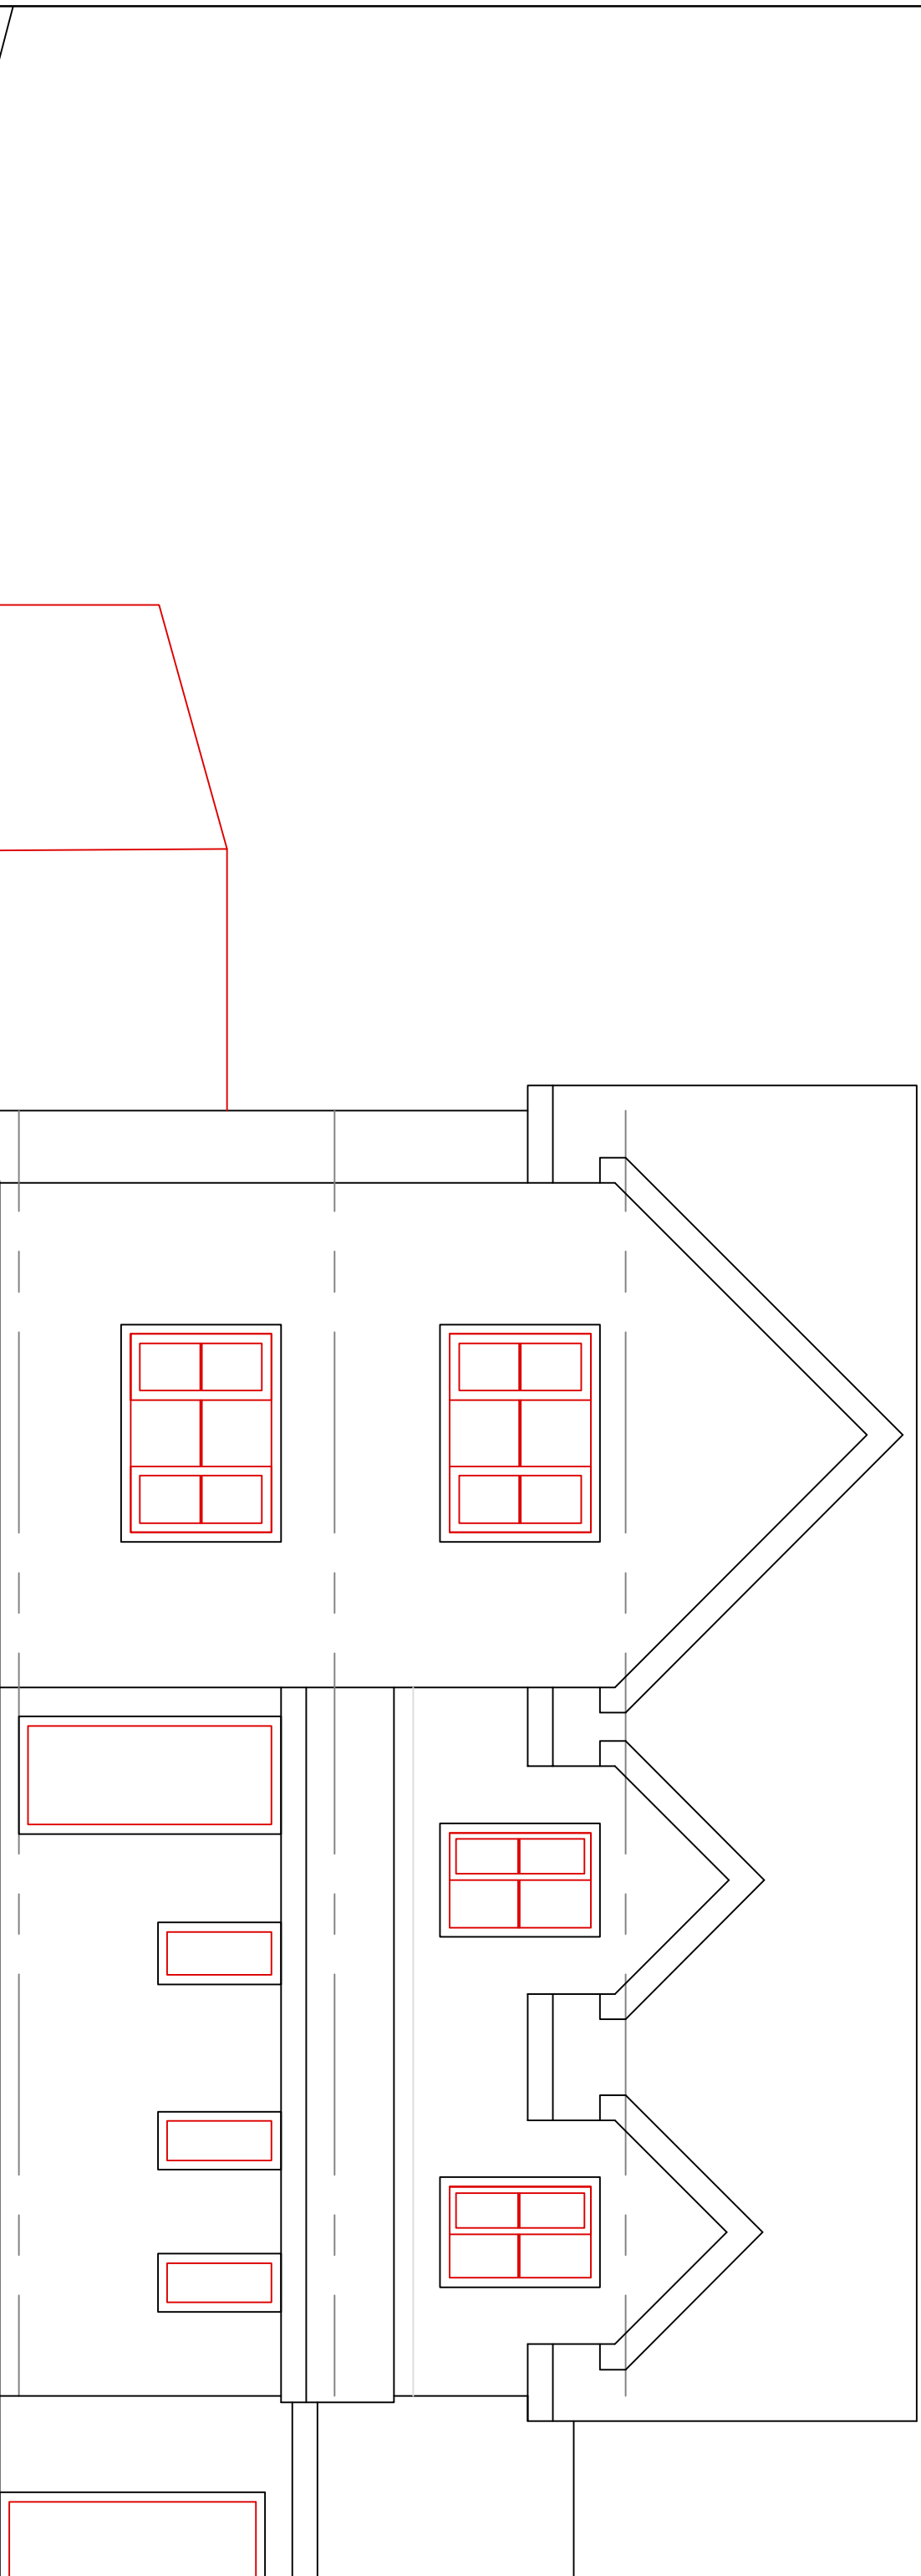


EXISTING FRONT ELEVATION.

<i>Solutions to Structures Ltd.</i> 44 Depot Road, Tel 01639 766 935 Cwmalfan, Port Talbot www.solutionsstructures.co.uk		Title: <i>13 Tir Celyn, Margam Village Engineering Works for Extension Adjacent to Culvert / Watercourse Existing cross section.</i>		Drawn: J.M.Davies. Scale: 1:50 @A3 Date: 15/06/2020 Drawing No: 20-032-02	