


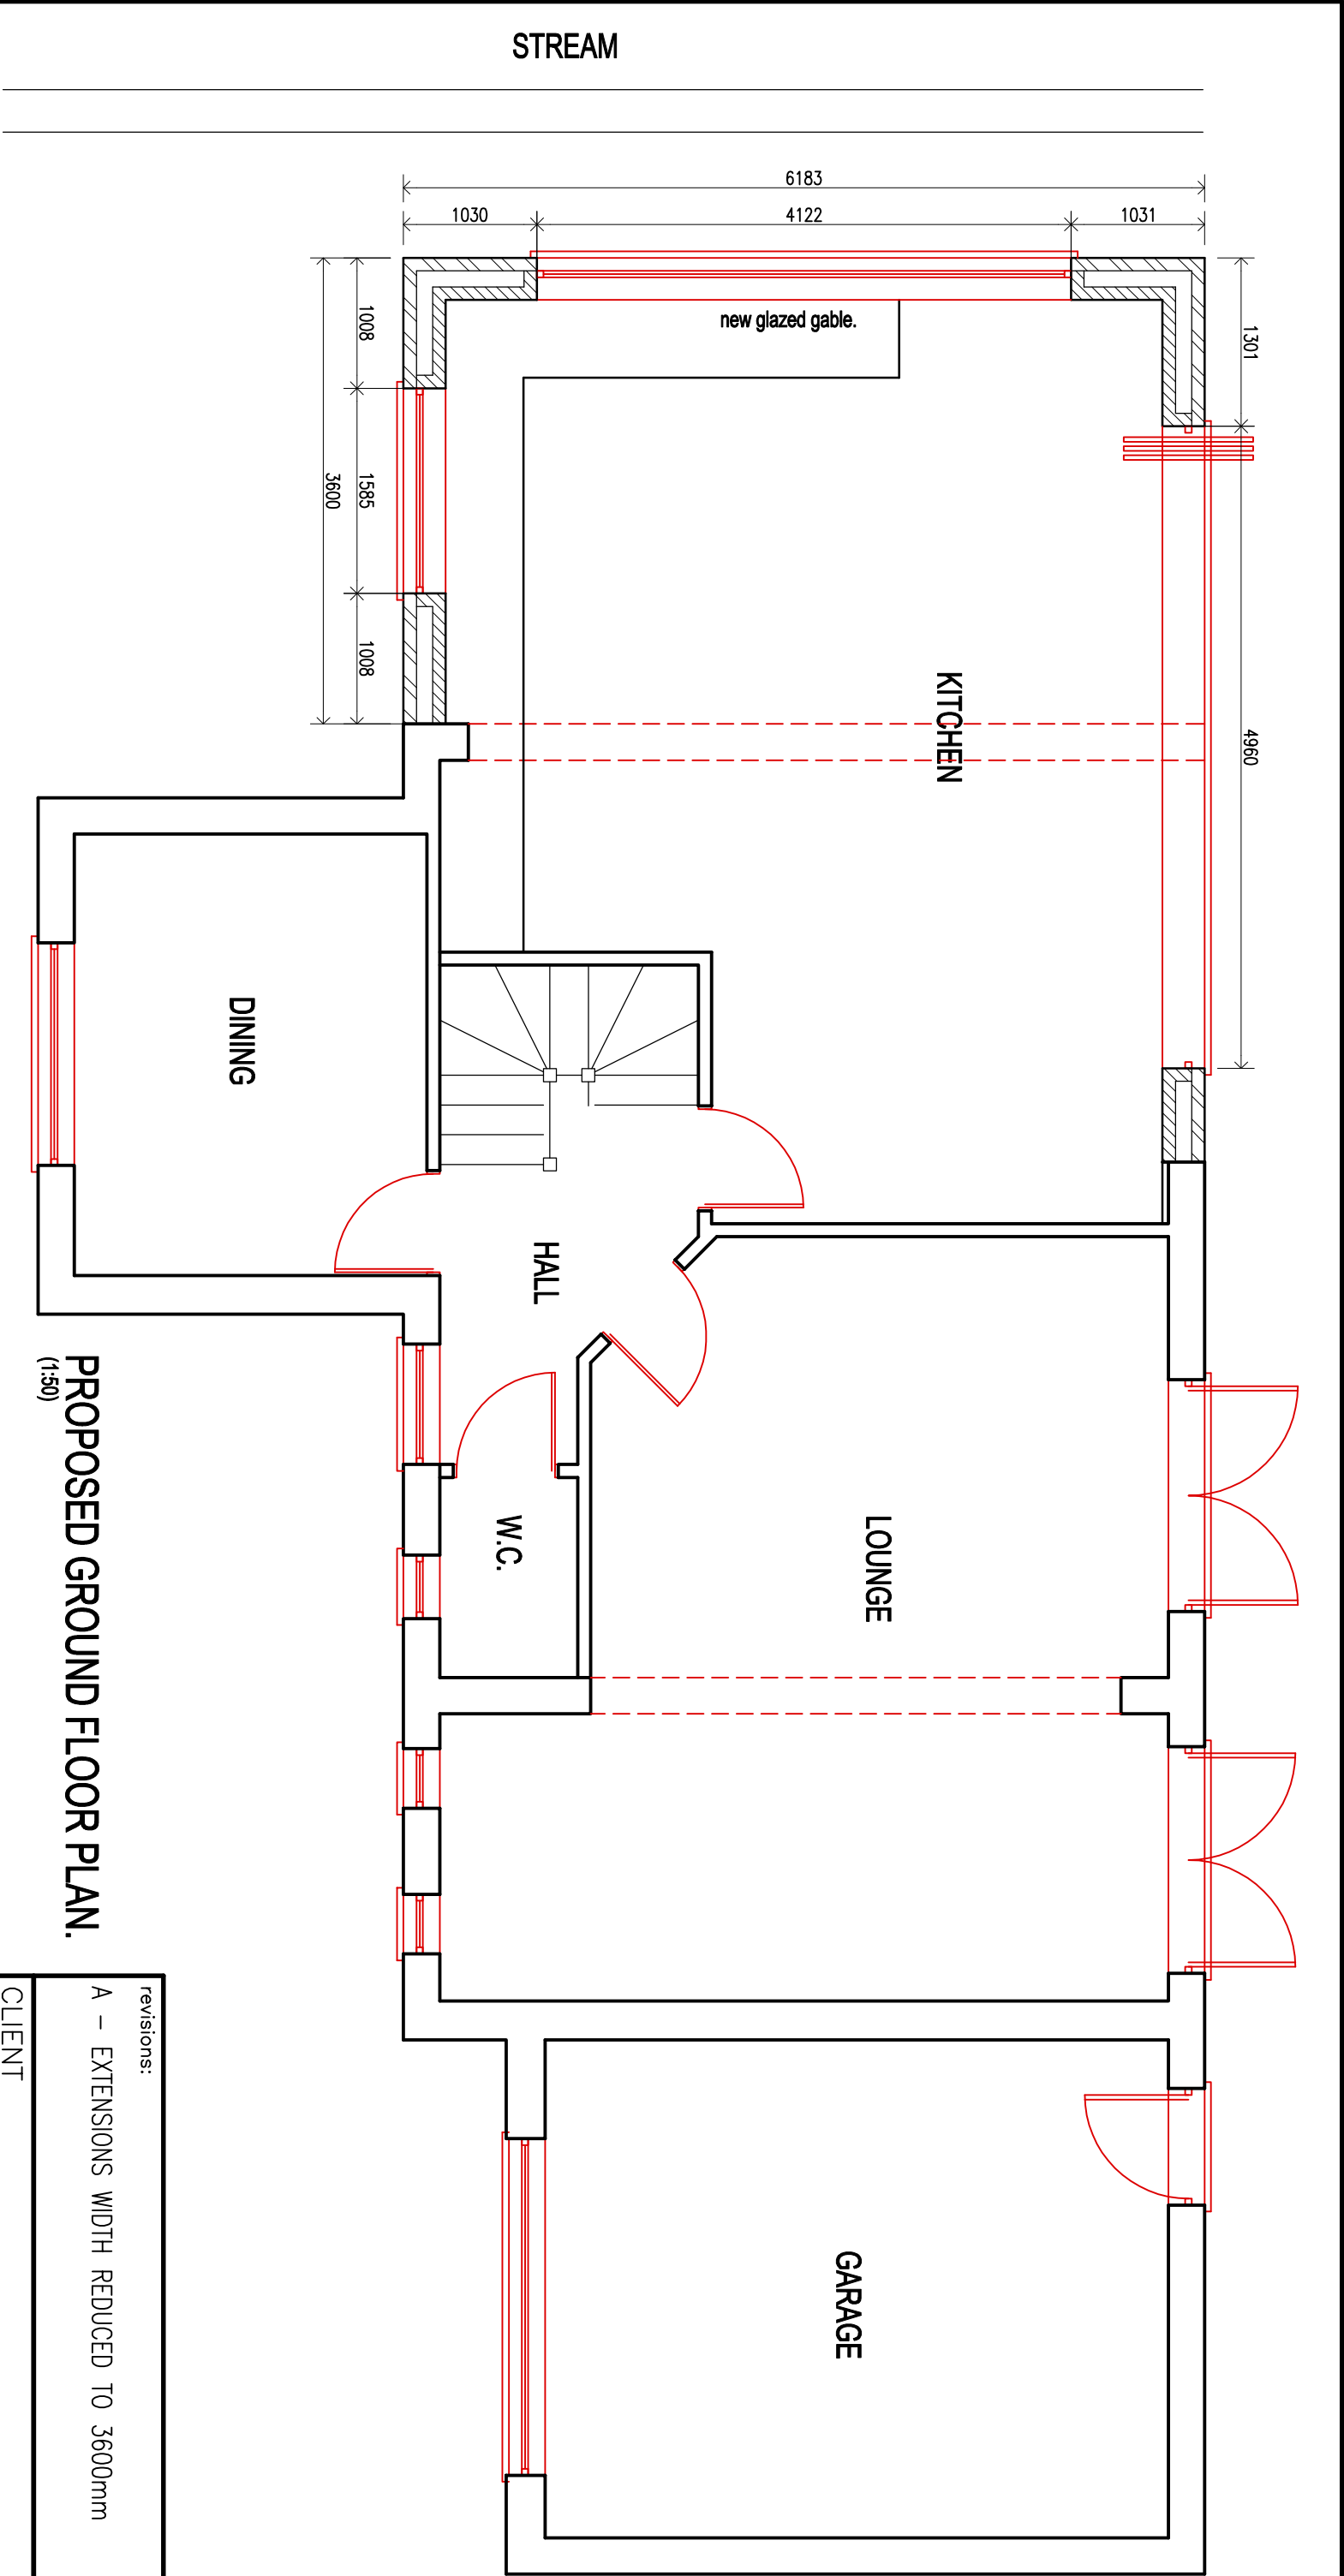

PROPOSED GROUND FLOOR PLAN.
(1:50)

revisions:		
A – EXTENSIONS WIDTH REDUCED TO 3600mm		
CLIENT		
MR & MRS MIKE SAUNDERS		
job title		
PROPOSED SINGLE STOREY SIDE EXTENSION @ 13 TIR CELYN, MARGAM VILLAGE SA13 2UZ		
drawing title		
PROPOSED GROUND FLOOR PLAN.		
job No:	drawing No:	scales:
19.93	04 A	1:50