



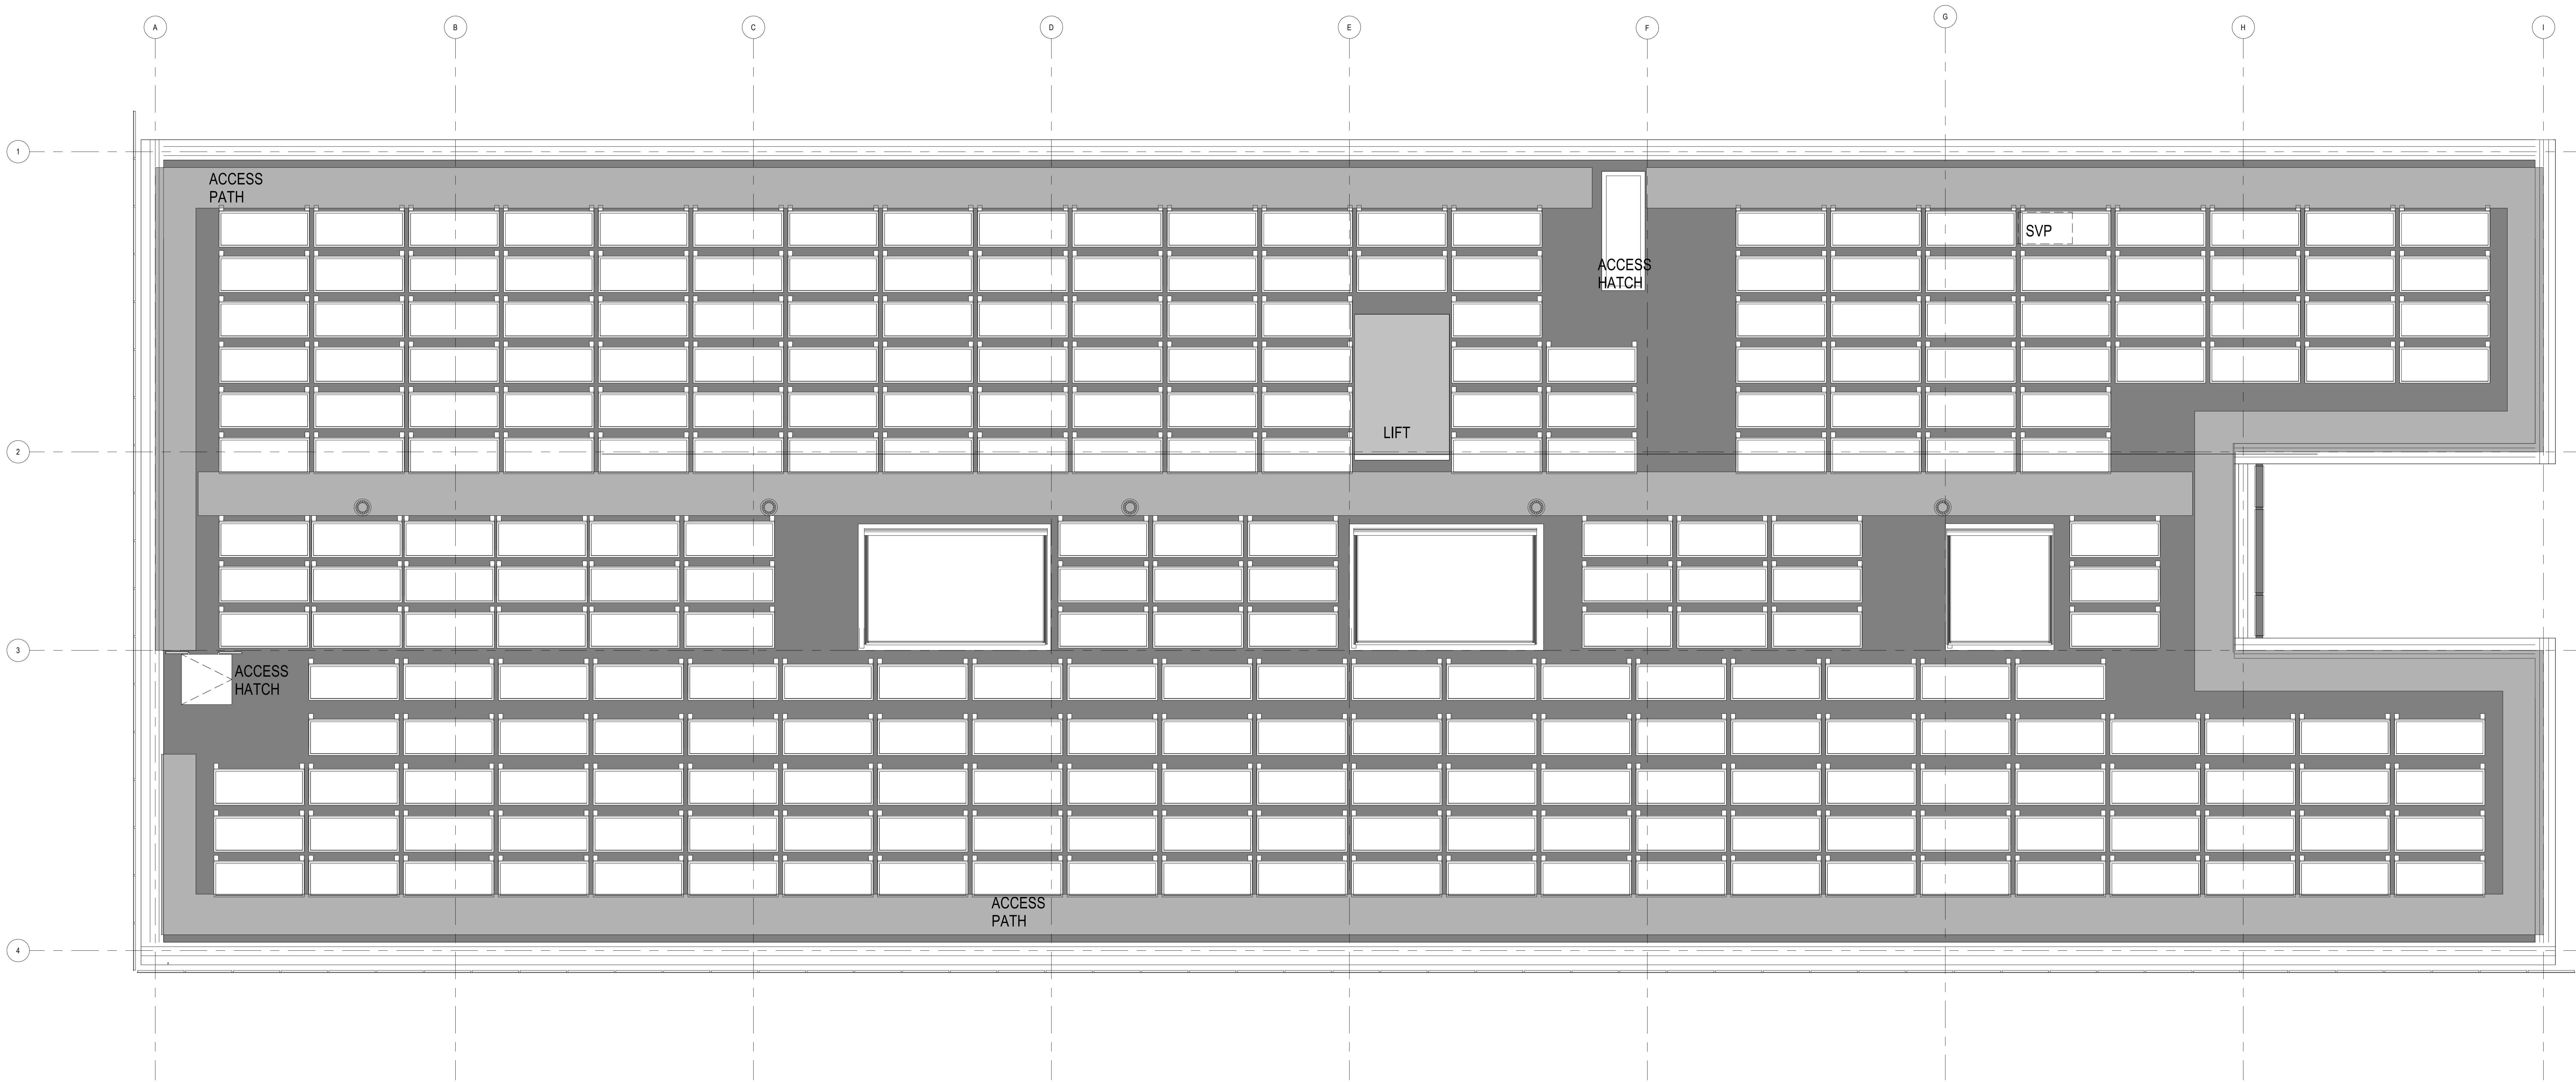

Notes:
• This drawing is copyright.
• Do not scale dimensions from this drawing.
• This drawing is to be used in conjunction with all other relevant drawings.
• All discrepancies on this drawing are to be reported to the architect.
• Do not modify any element of this drawing.
• Use drawing only for proposed layout.

The following external model files are included within this drawing:

North Sign / Key Plan

 

P02	16/04/20	Issue for Planning
P01	15/04/20	Issue for Planning
Rev	Date	Revision Notes

KL	SC
KL	RG
Drawn	Reviewed

Client:
Intelligence Buildings Infrastructure
Neath Port Talbot Council

Project:
SWANSEA BAY TECHNOLOGY CENTRE

Drawing Title:
Roof Plan

Job Number:
122092

Date:
15/04/2020

Security Classification:
KL

Drawn By:
KL

Reviewed By:
RG

Drawing Number:
26X003-IBI-ZZ-RF-DR-A-25-0504

Purpose:
PLANNING

Revision:
P02

Subsidiary:
KL