



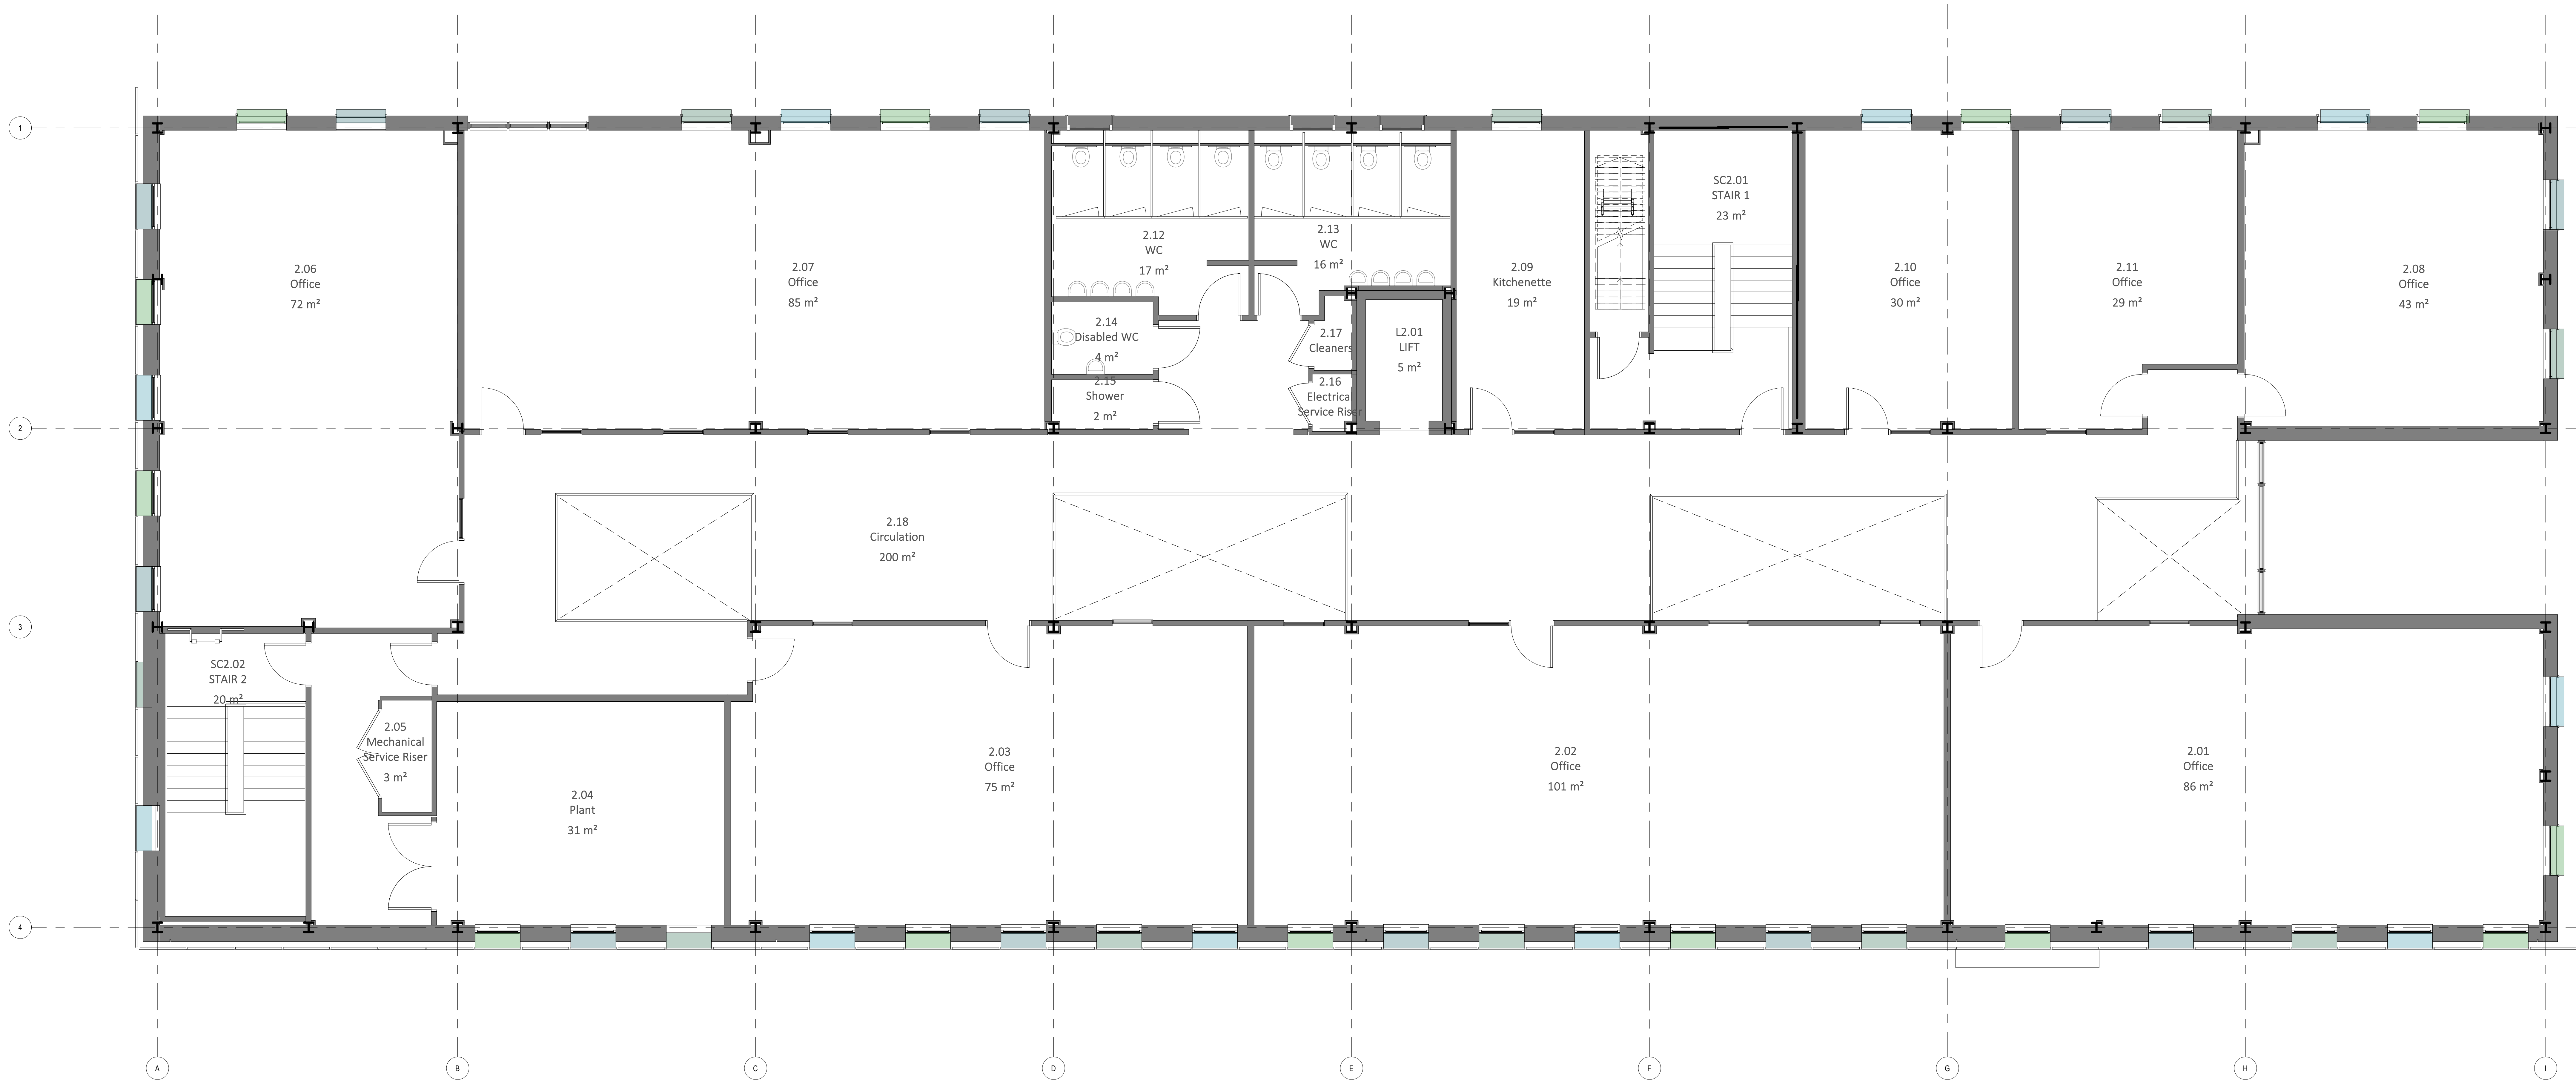

Notes:
• This drawing is copyright.
• Do not scale dimensions from this drawing.
• This drawing is to be used in conjunction with all other relevant drawings.
• All discrepancies on this drawing are to be reported to the architect.
• Do not modify any element of this drawing.
• Use drawing only for proposed layout.

The following external model files are included within this drawing:

North Sqn / Key Plan

 

P02	16/04/20	Issue for Planning
P01	15/04/20	Issue for Planning
Rev	Date	Revision Notes

KL	SC
KL	RG
Drawn	Reviewed

Project
SWANSEA BAY TECHNOLOGY CENTRE



Client
Neath Port Talbot Council

Drawing Title
Second Floor Plan

Job Number 122092	Date 15/04/2020	Security Classification	Drawn By KL
Scale/Alt 1 : 50	Purpose PLANNING	Reviewed By RG	Subsidiary

Drawing Number
26X003-IBI-ZZ-02-DR-A-25-0502

Revision
P02