


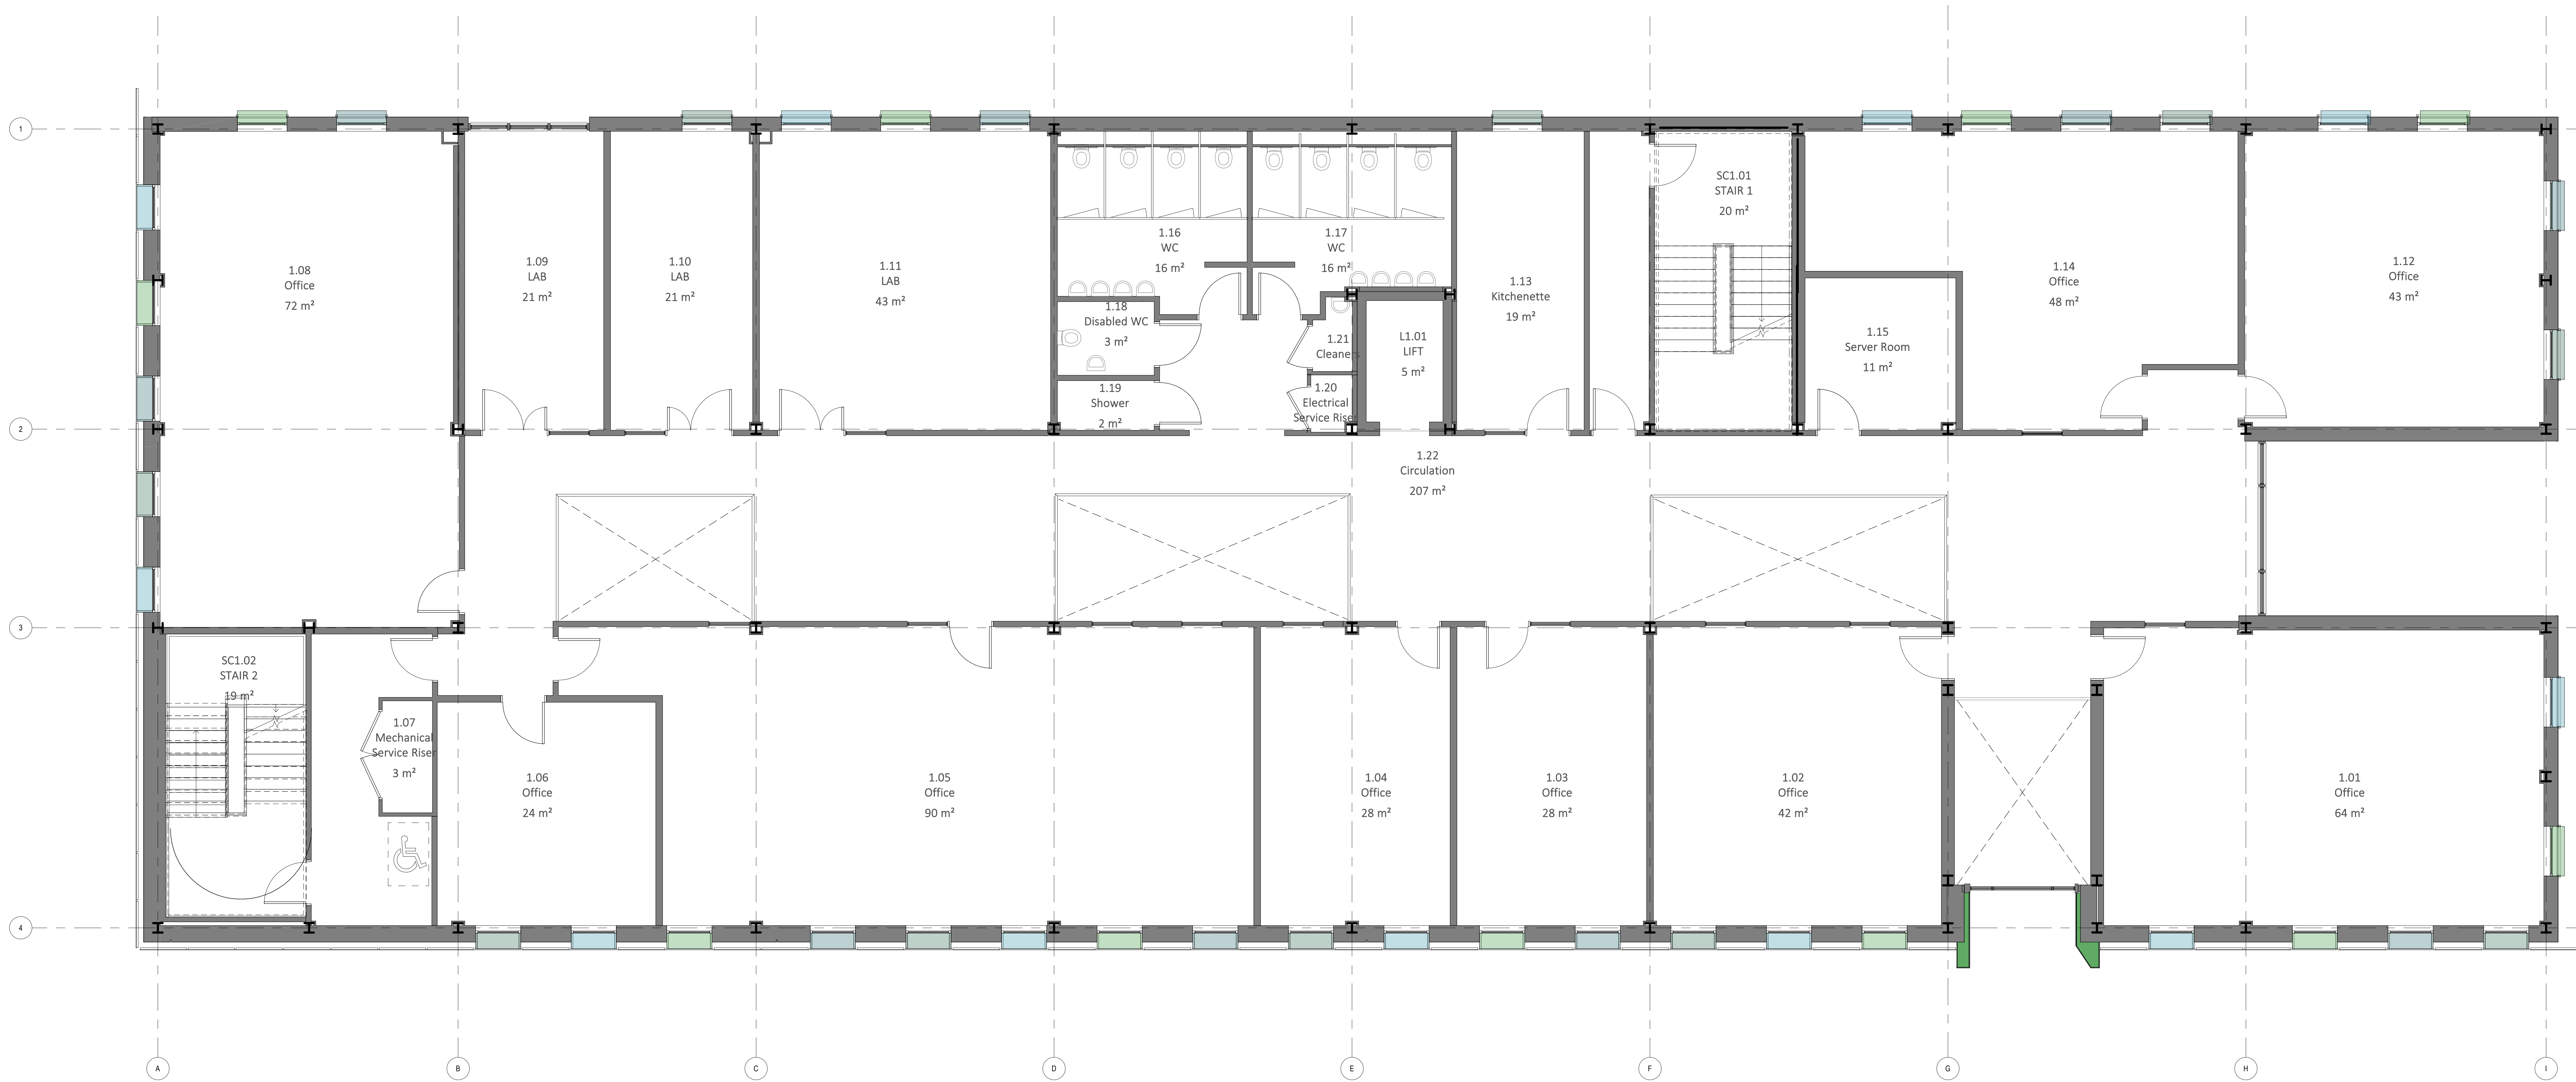

Notes:
• This drawing is copyright.
• Do not scale dimensions from this drawing.
• This drawing is to be used in conjunction with all other relevant drawings.
• All discrepancies on this drawing are to be reported to the architect.
• Do not modify any element of this drawing.
• Use drawing only for proposed layout.

The following external model files are included within this drawing:

North Sign / Key Plan

0 5m 10m 15m 20m
Scale: 1:50

P02	16/02/20	Issued for Planning
P01	15/04/20	Issue for Planning
Rev	Date	Revision Notes

KL	SC
KL	RG
Drawn	Reviewed

Project
SWANSEA BAY TECHNOLOGY CENTRE



Client
Neath Port Talbot Council

Drawing Title
First Floor Plan

Job Number 122092	Date 15/04/2020	Security Classification	Drawn By KL
Scale/Alt 1 : 50	Purpose PLANNING		Reviewed By RG

Drawing Number 26X003-IBI-ZZ-01-DR-A-25-0501	Revision P02	Subsidiary
---	-----------------	------------