





PROPOSED FRONT ELEVATION

SCALE 1:50

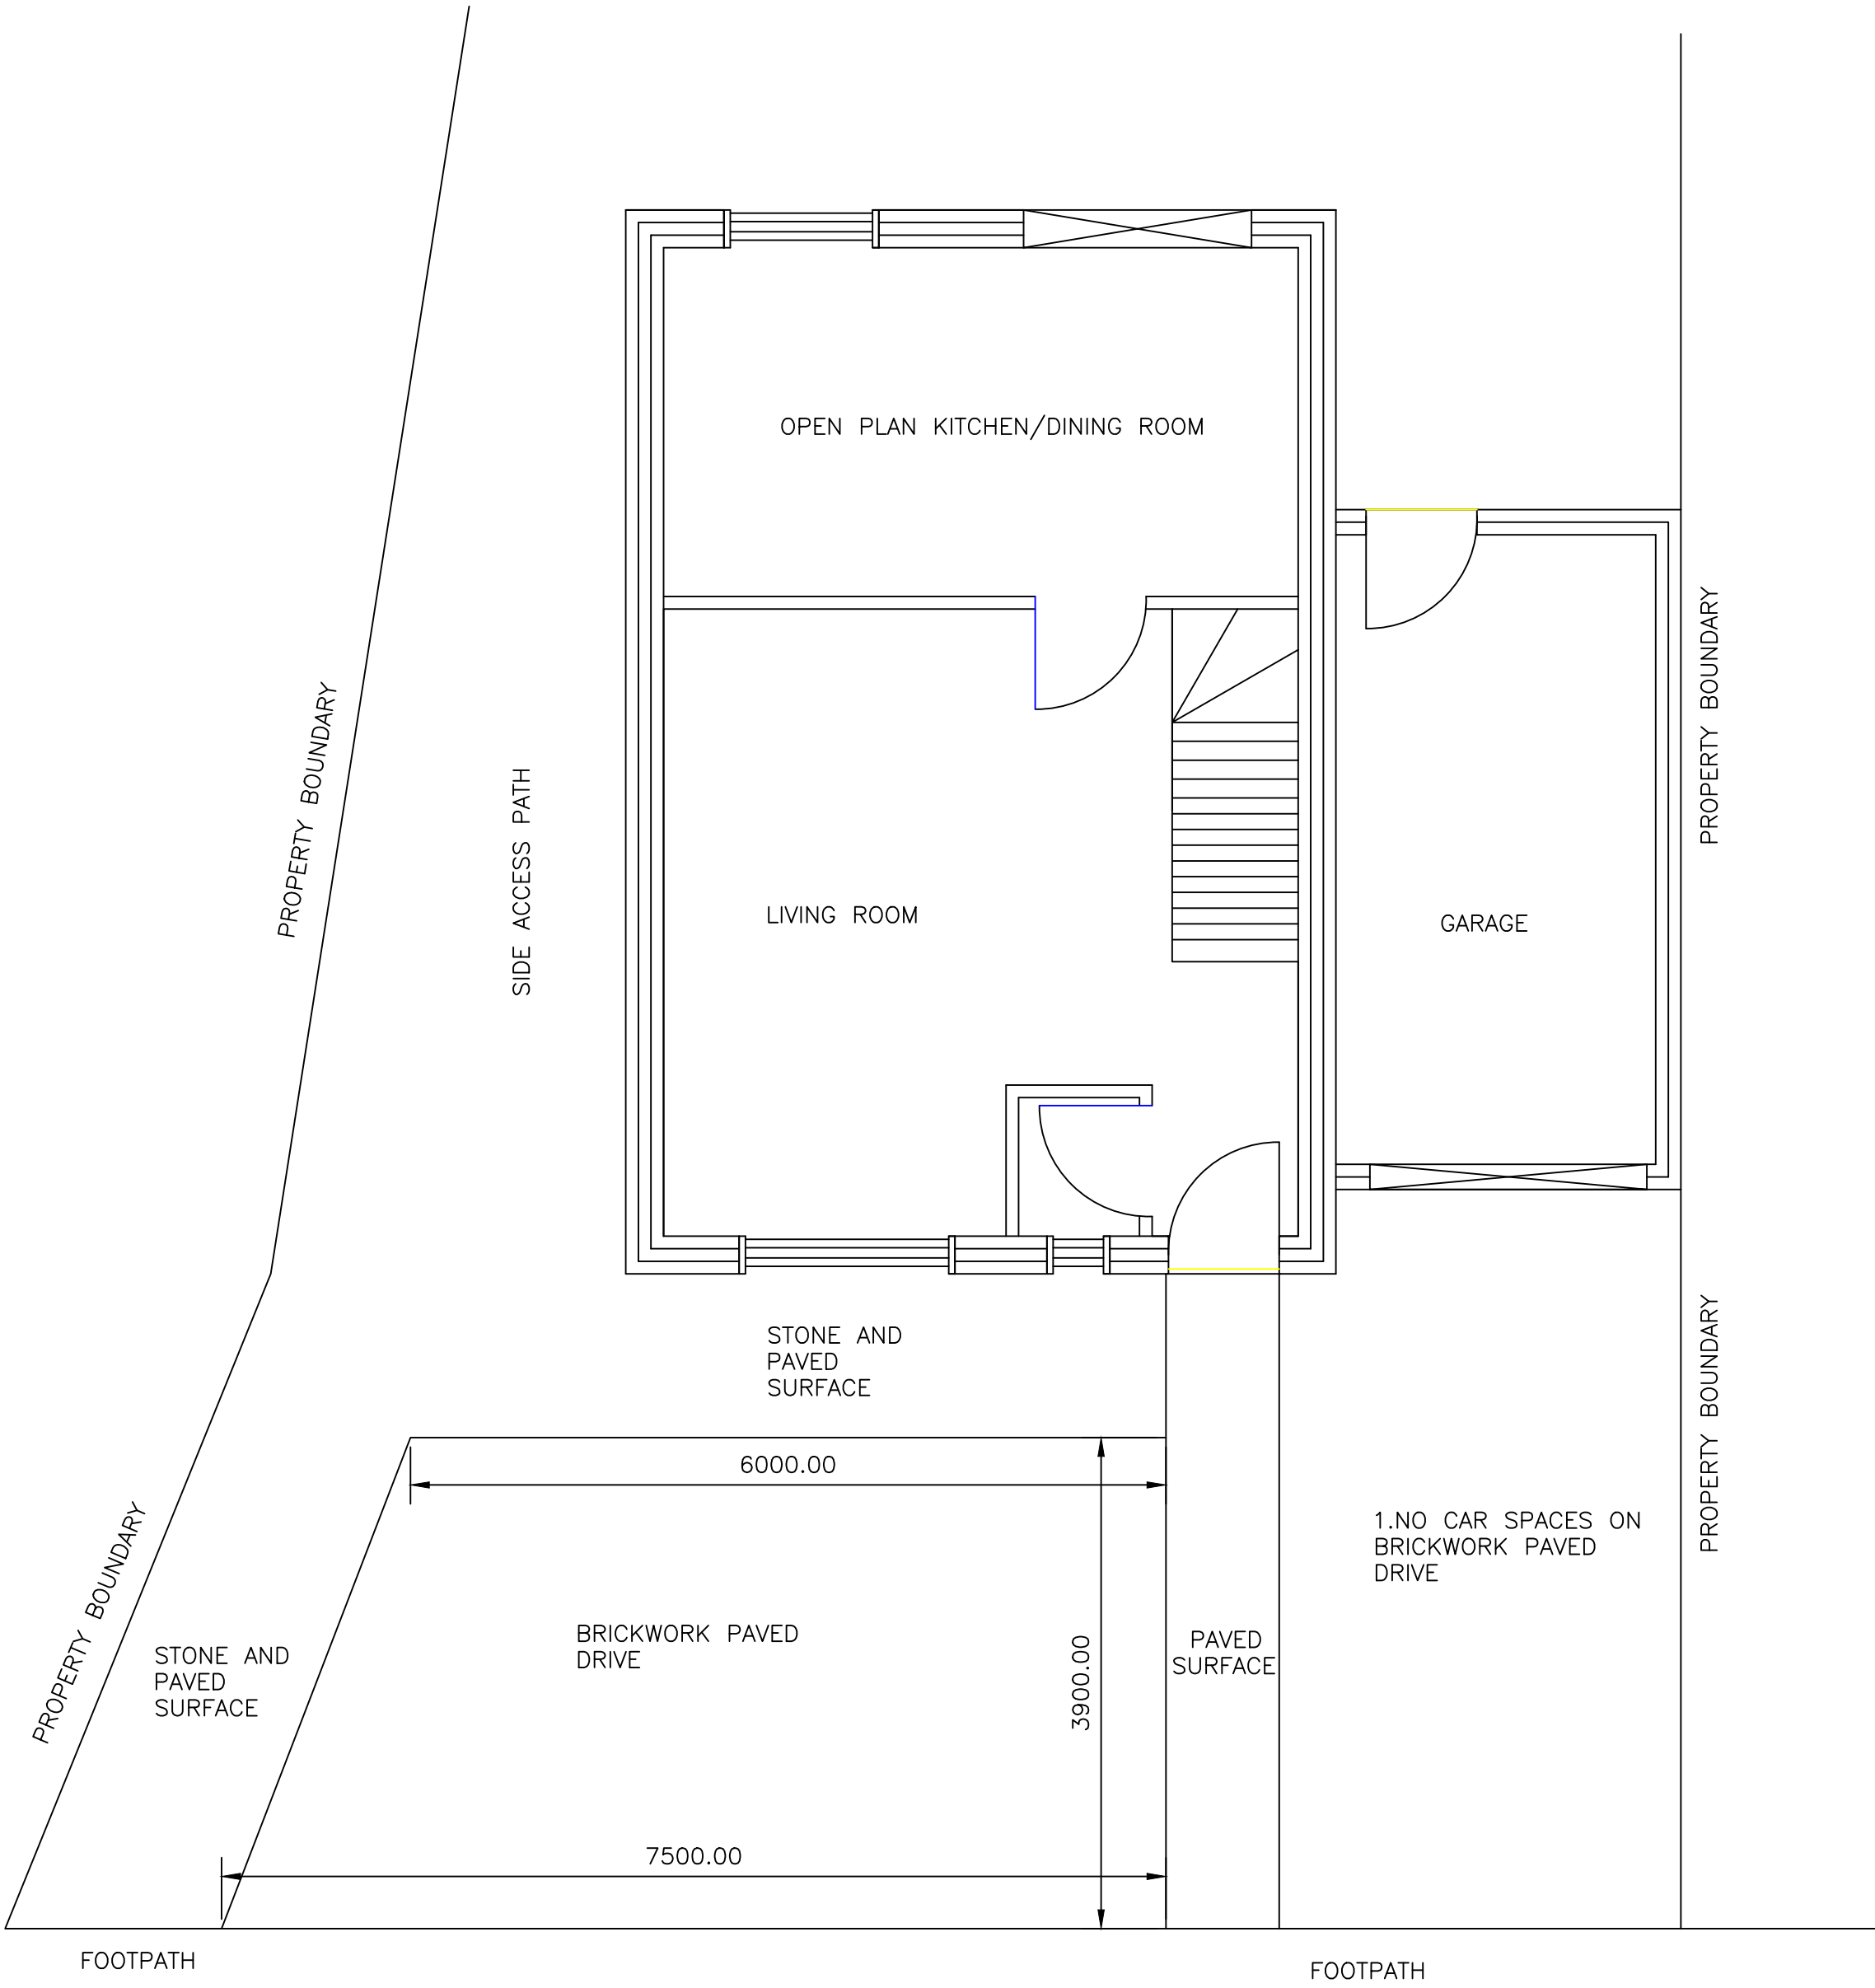

EXISTING GROUND FLOOR PLAN

SCALE 1:50

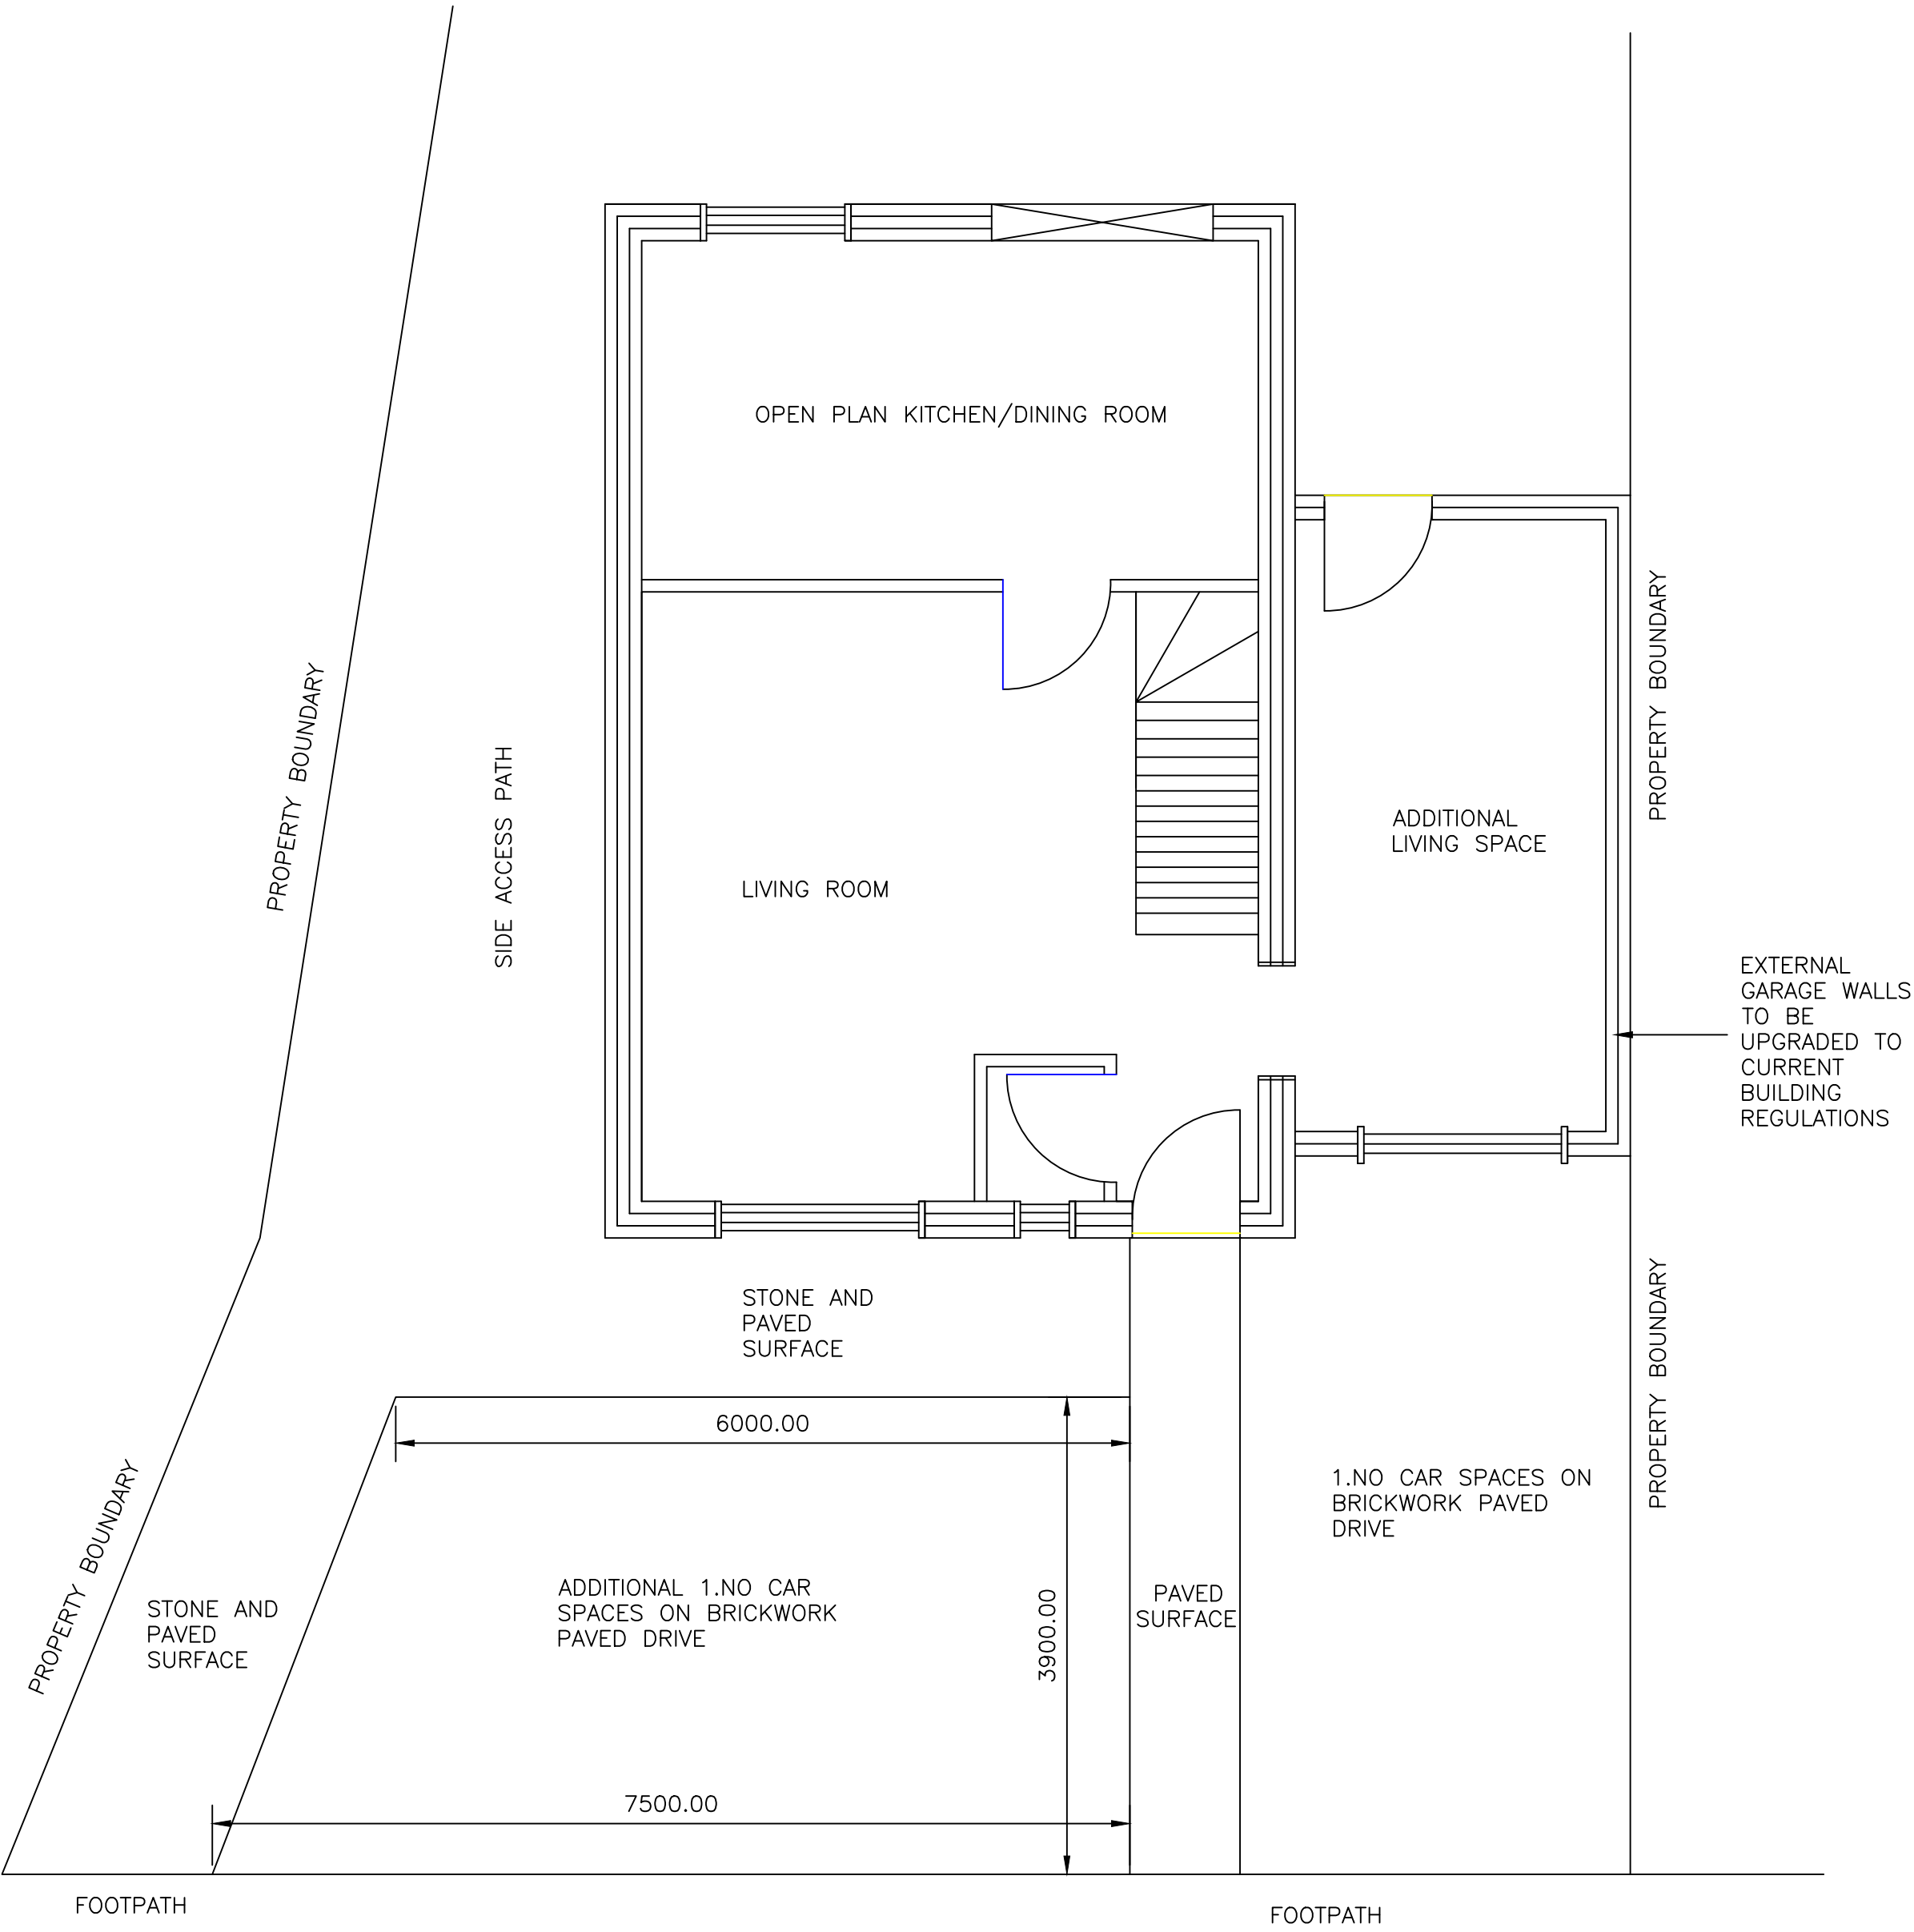

PROPOSED GROUND FLOOR PLAN

SCALE 1:50

JOB TITLE:	PROPOSED GARAGE CONVERSION		
DRAWING:	PROPOSED ELEVATIONS, FLOOR PLANS AND SITE PLAN		
ADDRESS:	21 HUNTERS RIDGE, TONNA. NEATH. SA11 3FE		
SCALE:	AS SHOWN @ A1		
CREATED ON BEHALF OF :	CHARLOTTE ROWLANDS		
STAGE:	PLANNING		
DATE:	18/06/20	REF:	01