





EXISTING FRONT ELEVATION (NORTH WEST)
SCALE 1:50




EXISTING REAR ELEVATION (SOUTH EAST)
SCALE 1:50

 

EXISTING LEFT ELEVATION (NORTH EAST)
SCALE 1:50

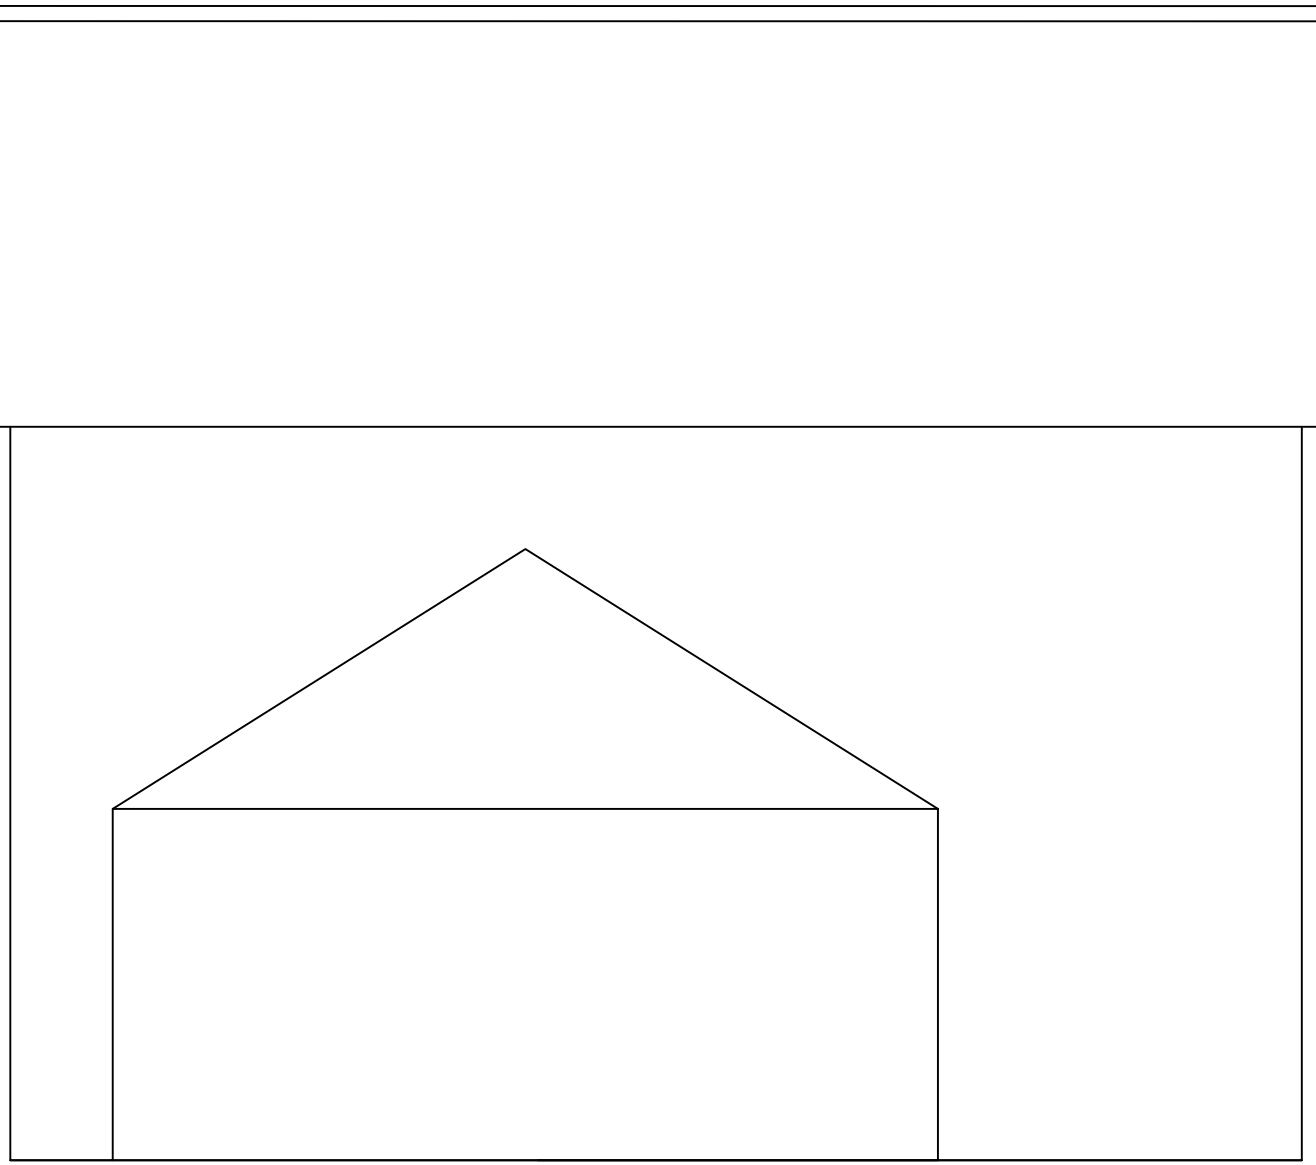

EXISTING RIGHT ELEVATION (NORTH WEST)
SCALE 1:50

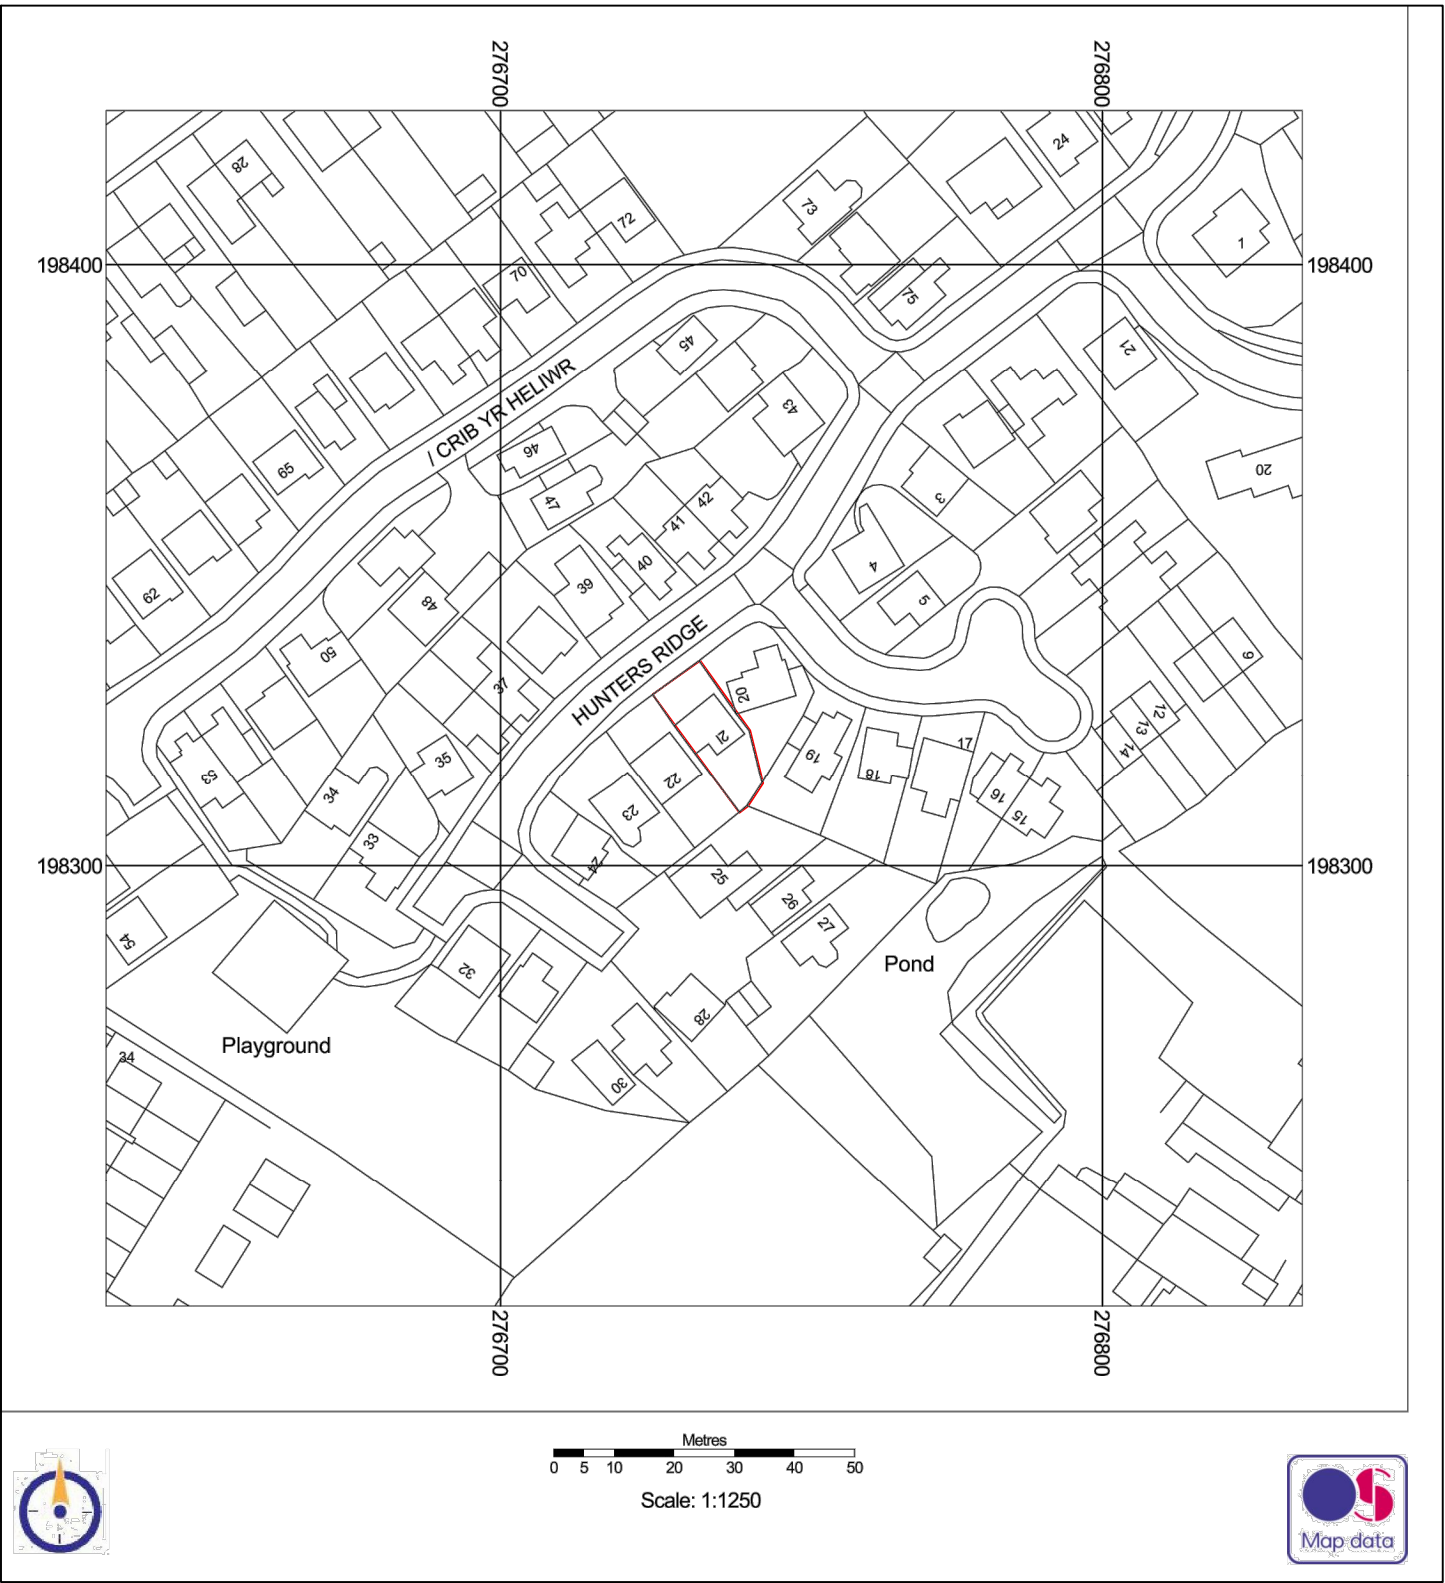

LOCATION PLAN
SCALE 1:1250

JOB TITLE: PROPOSED GARAGE CONVERSION

DRAWING: EXISTING ELEVATIONS AND
LOCATION PLAN

ADDRESS: 21 HUNTERS RIDGE,
TONNA, NEATH,
SA11 3FE

SCALE: AS SHOWN @ A1

CREATED ON BEHALF OF:
CHARLOTTE ROWLANDS

STAGE: PLANNING

DATE: 18/06/20

REF: 01