


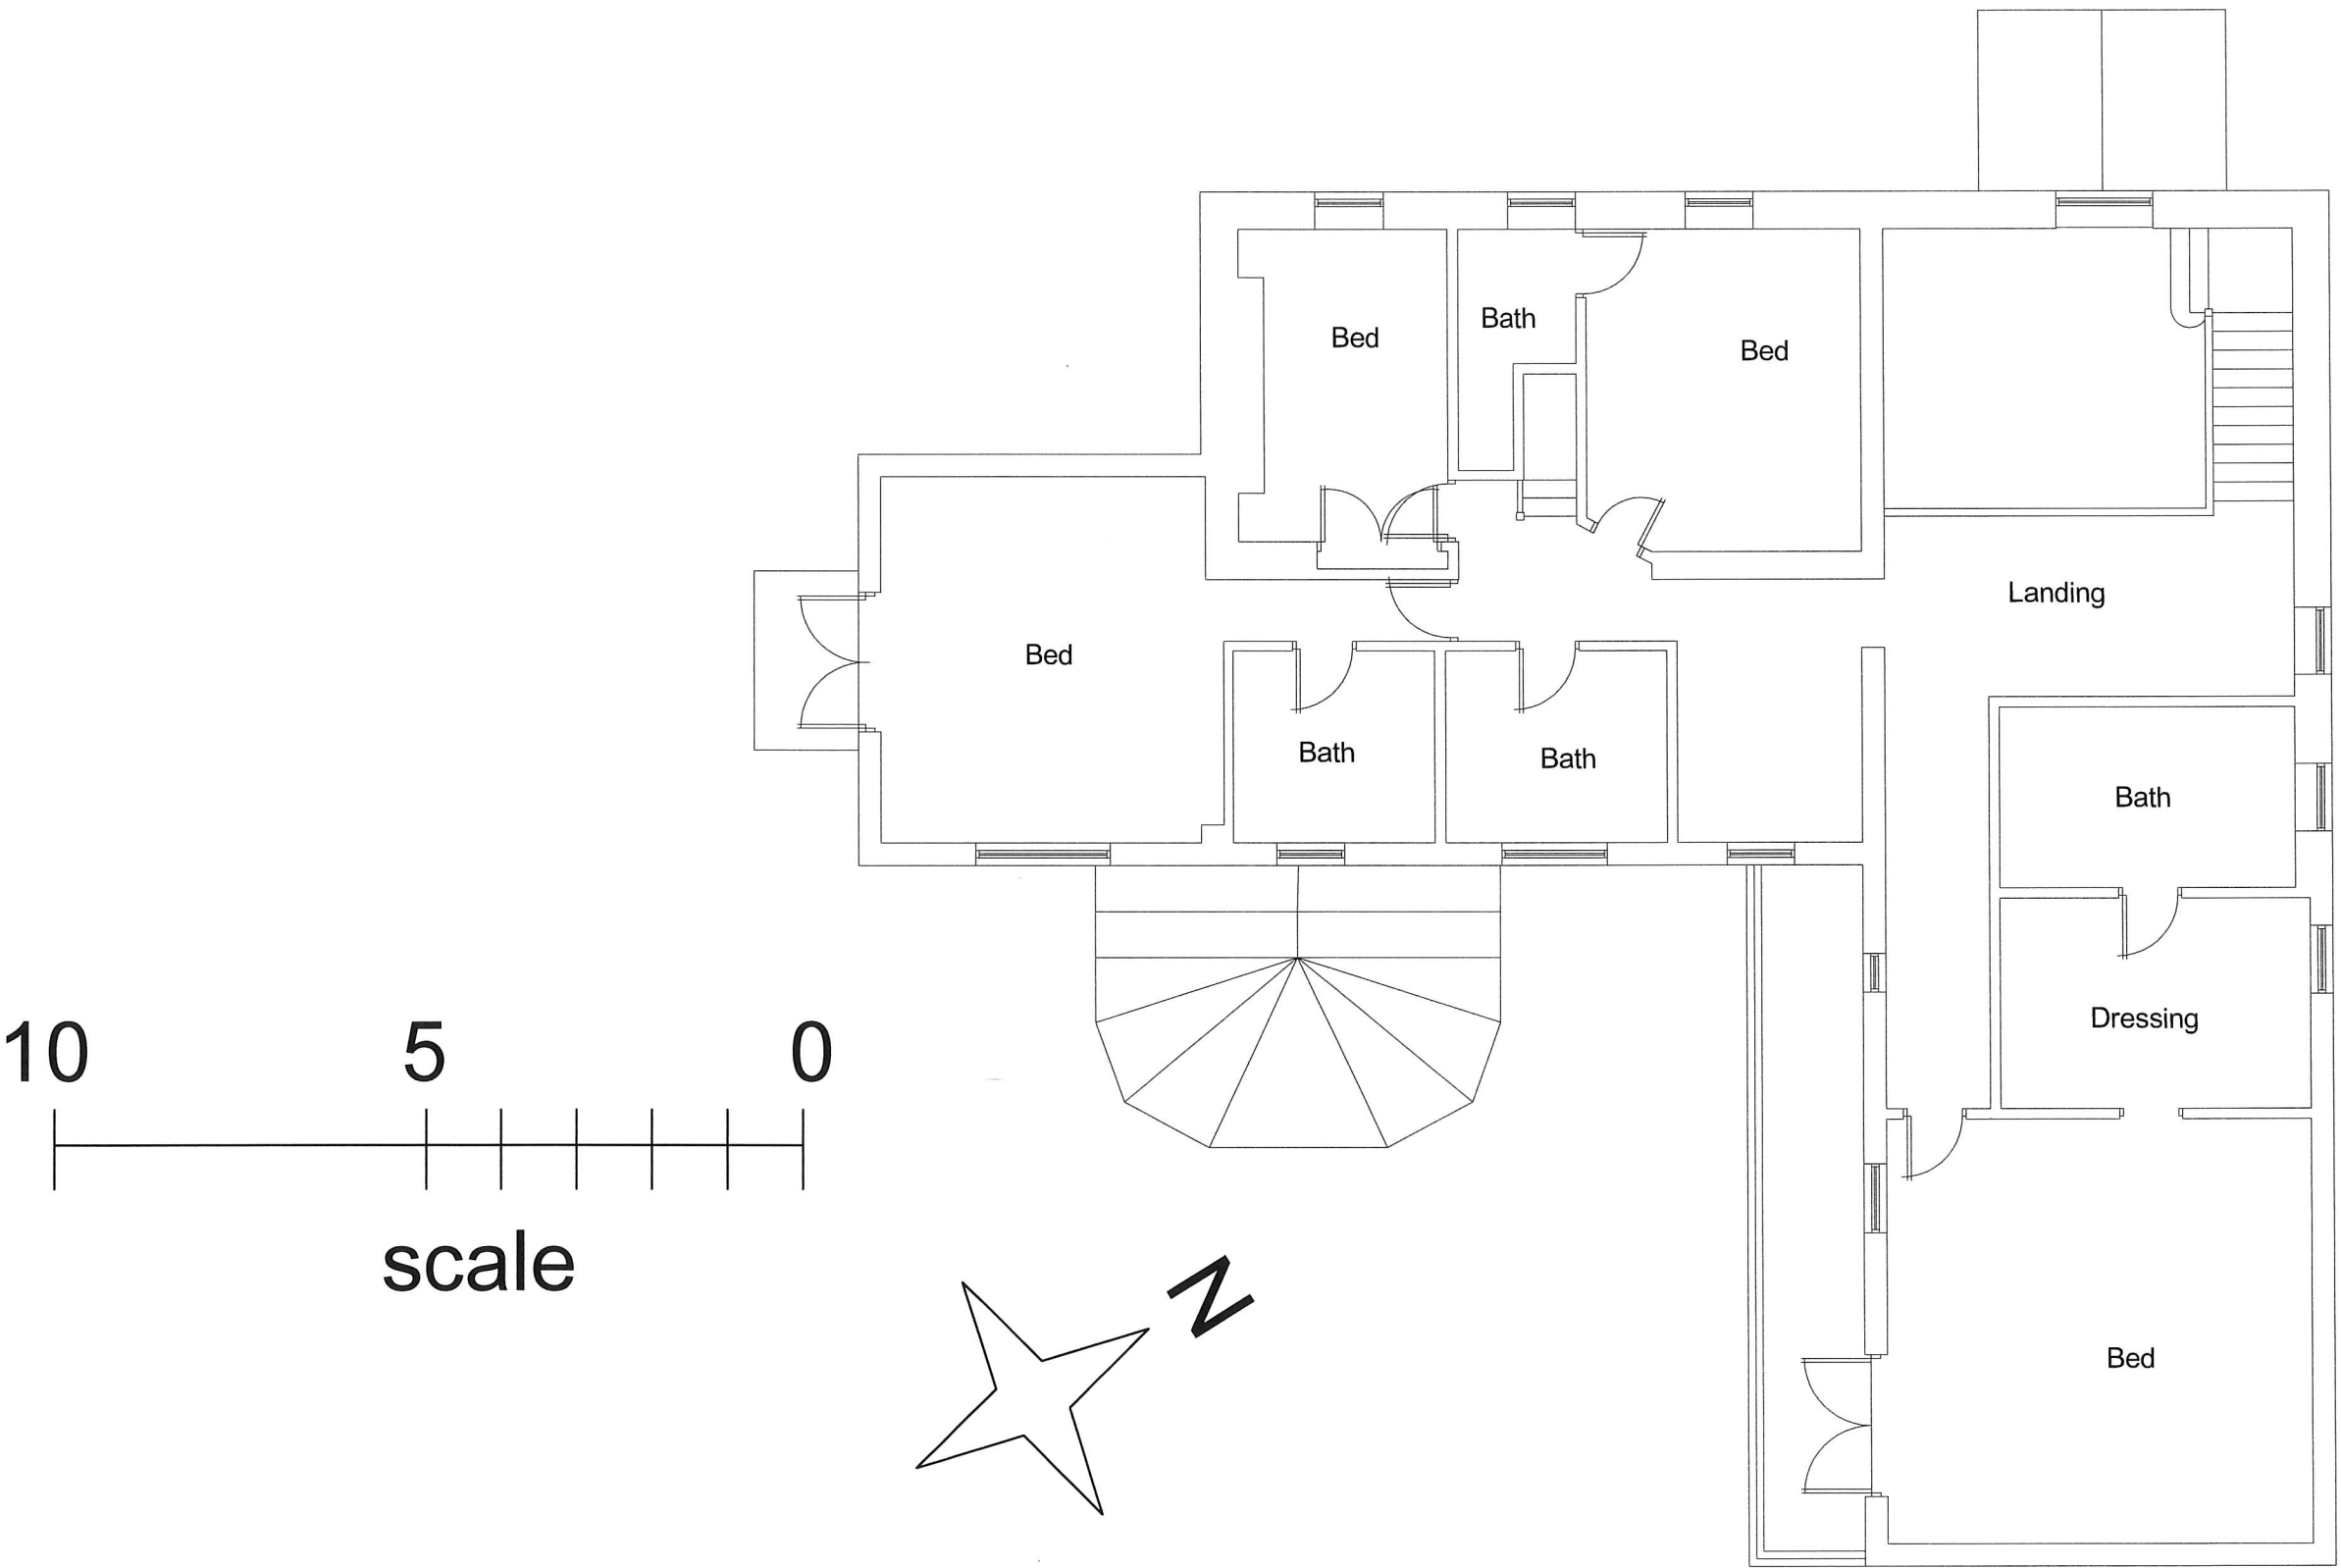

FIRST FLOOR PLAN

Scale 1:100@A3

FLOOR EXISTING FIRST FLOOR PLAN	JOB NO. 781-16-02	Roger North, Long and Partners
ADDRESS MAES Y GWILOG FARM CRYMLYN ROAD SKEWEN SWANSEA	DATE 16/01/2019	

