


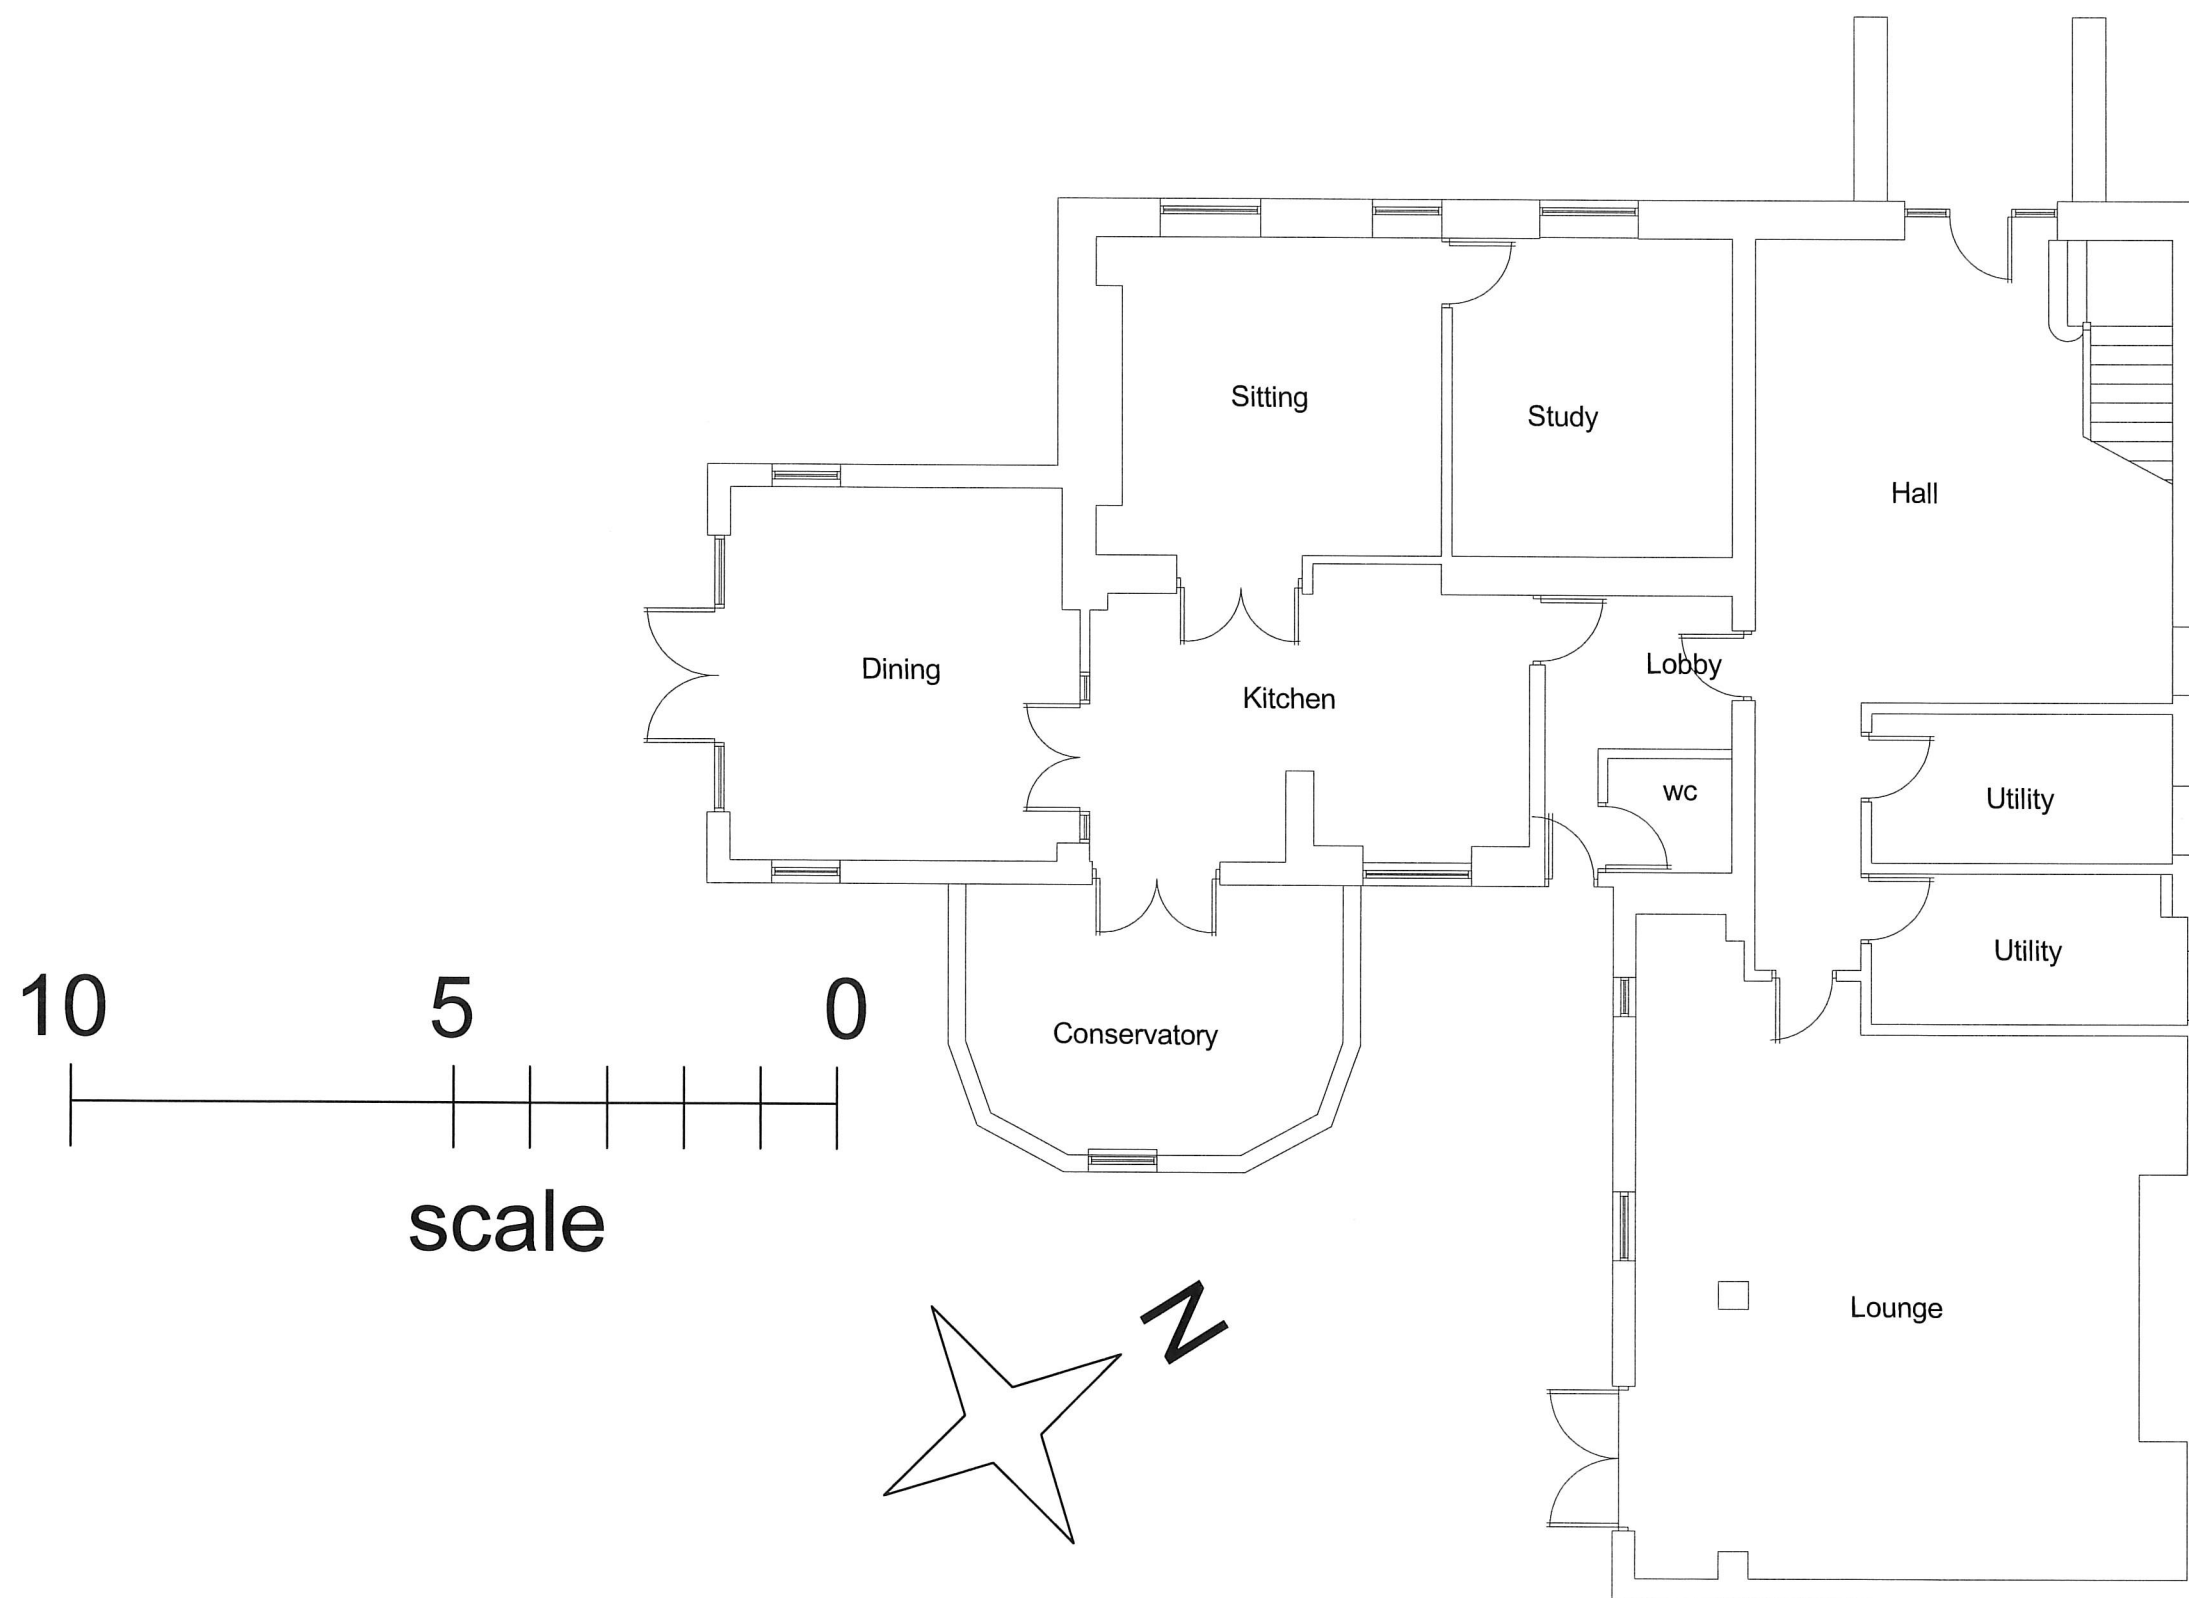

GROUND FLOOR PLAN

Scale 1:100@A3

FLOOR EXISTING GROUND FLOOR PLAN	JOB NO. 781-16-01	Roger North, Long and Partners Chartered Surveyors
ADDRESS MAES Y GWILOG FARM CRYMLYN ROAD SKEWEN SWANSEA	DATE 16/01/2019	