


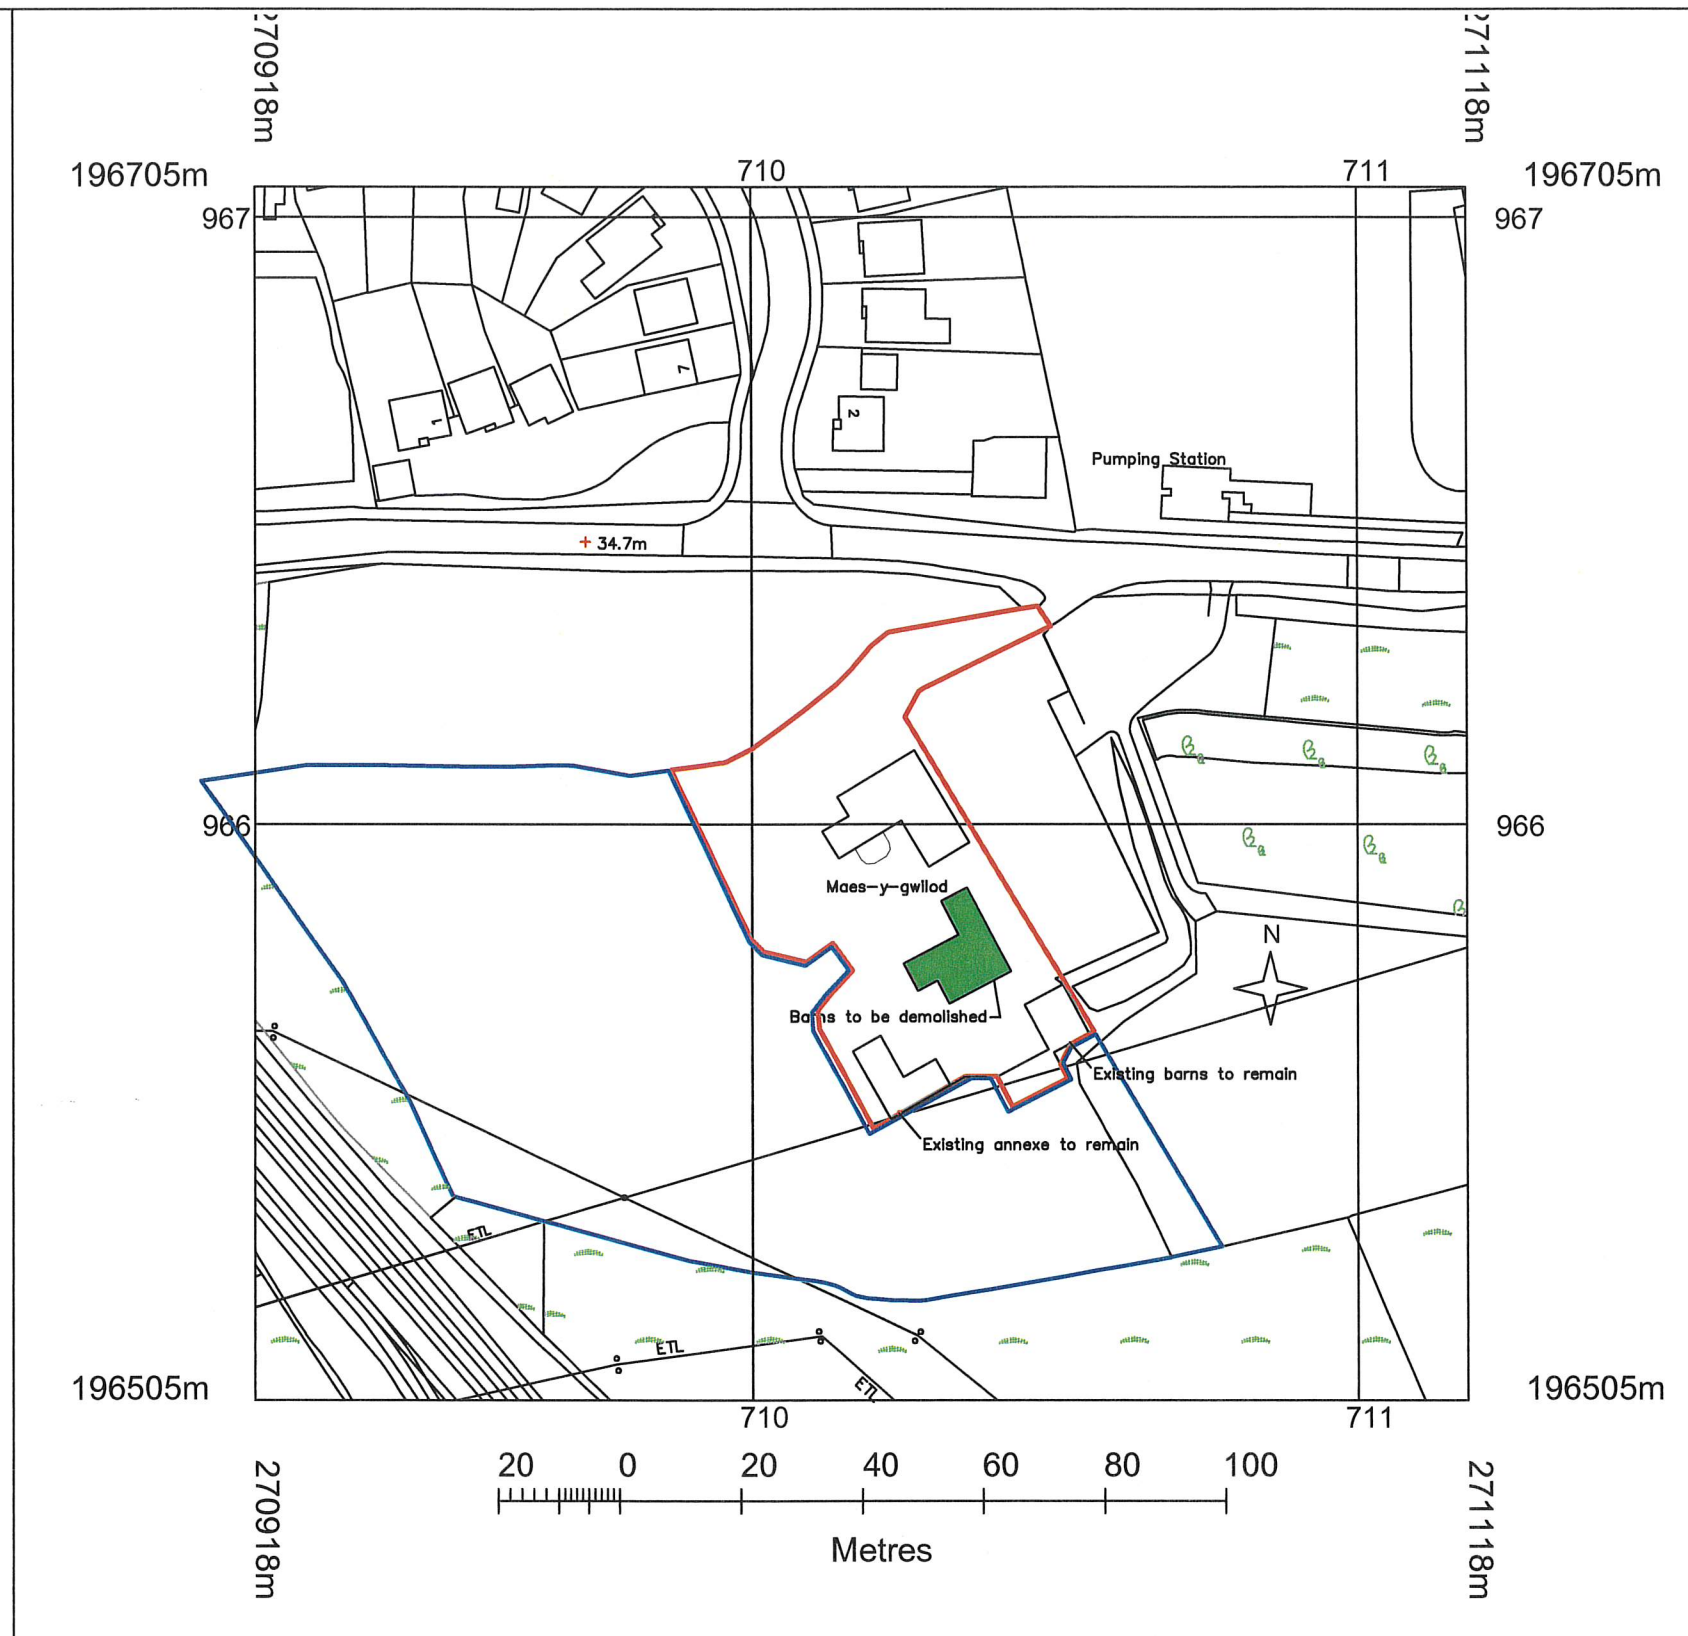


Scale 1:1250@A3

FLOOR EXISTING SITE PLAN

ADDRESS
MAES Y GWILOG FARM CRYMLYN ROAD SKEWEN SWANSEA

JOB NO.
220-18-14

DATE
08/06/2020

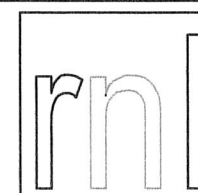

Roger North, Long and Partners

Chartered Surveyors

