


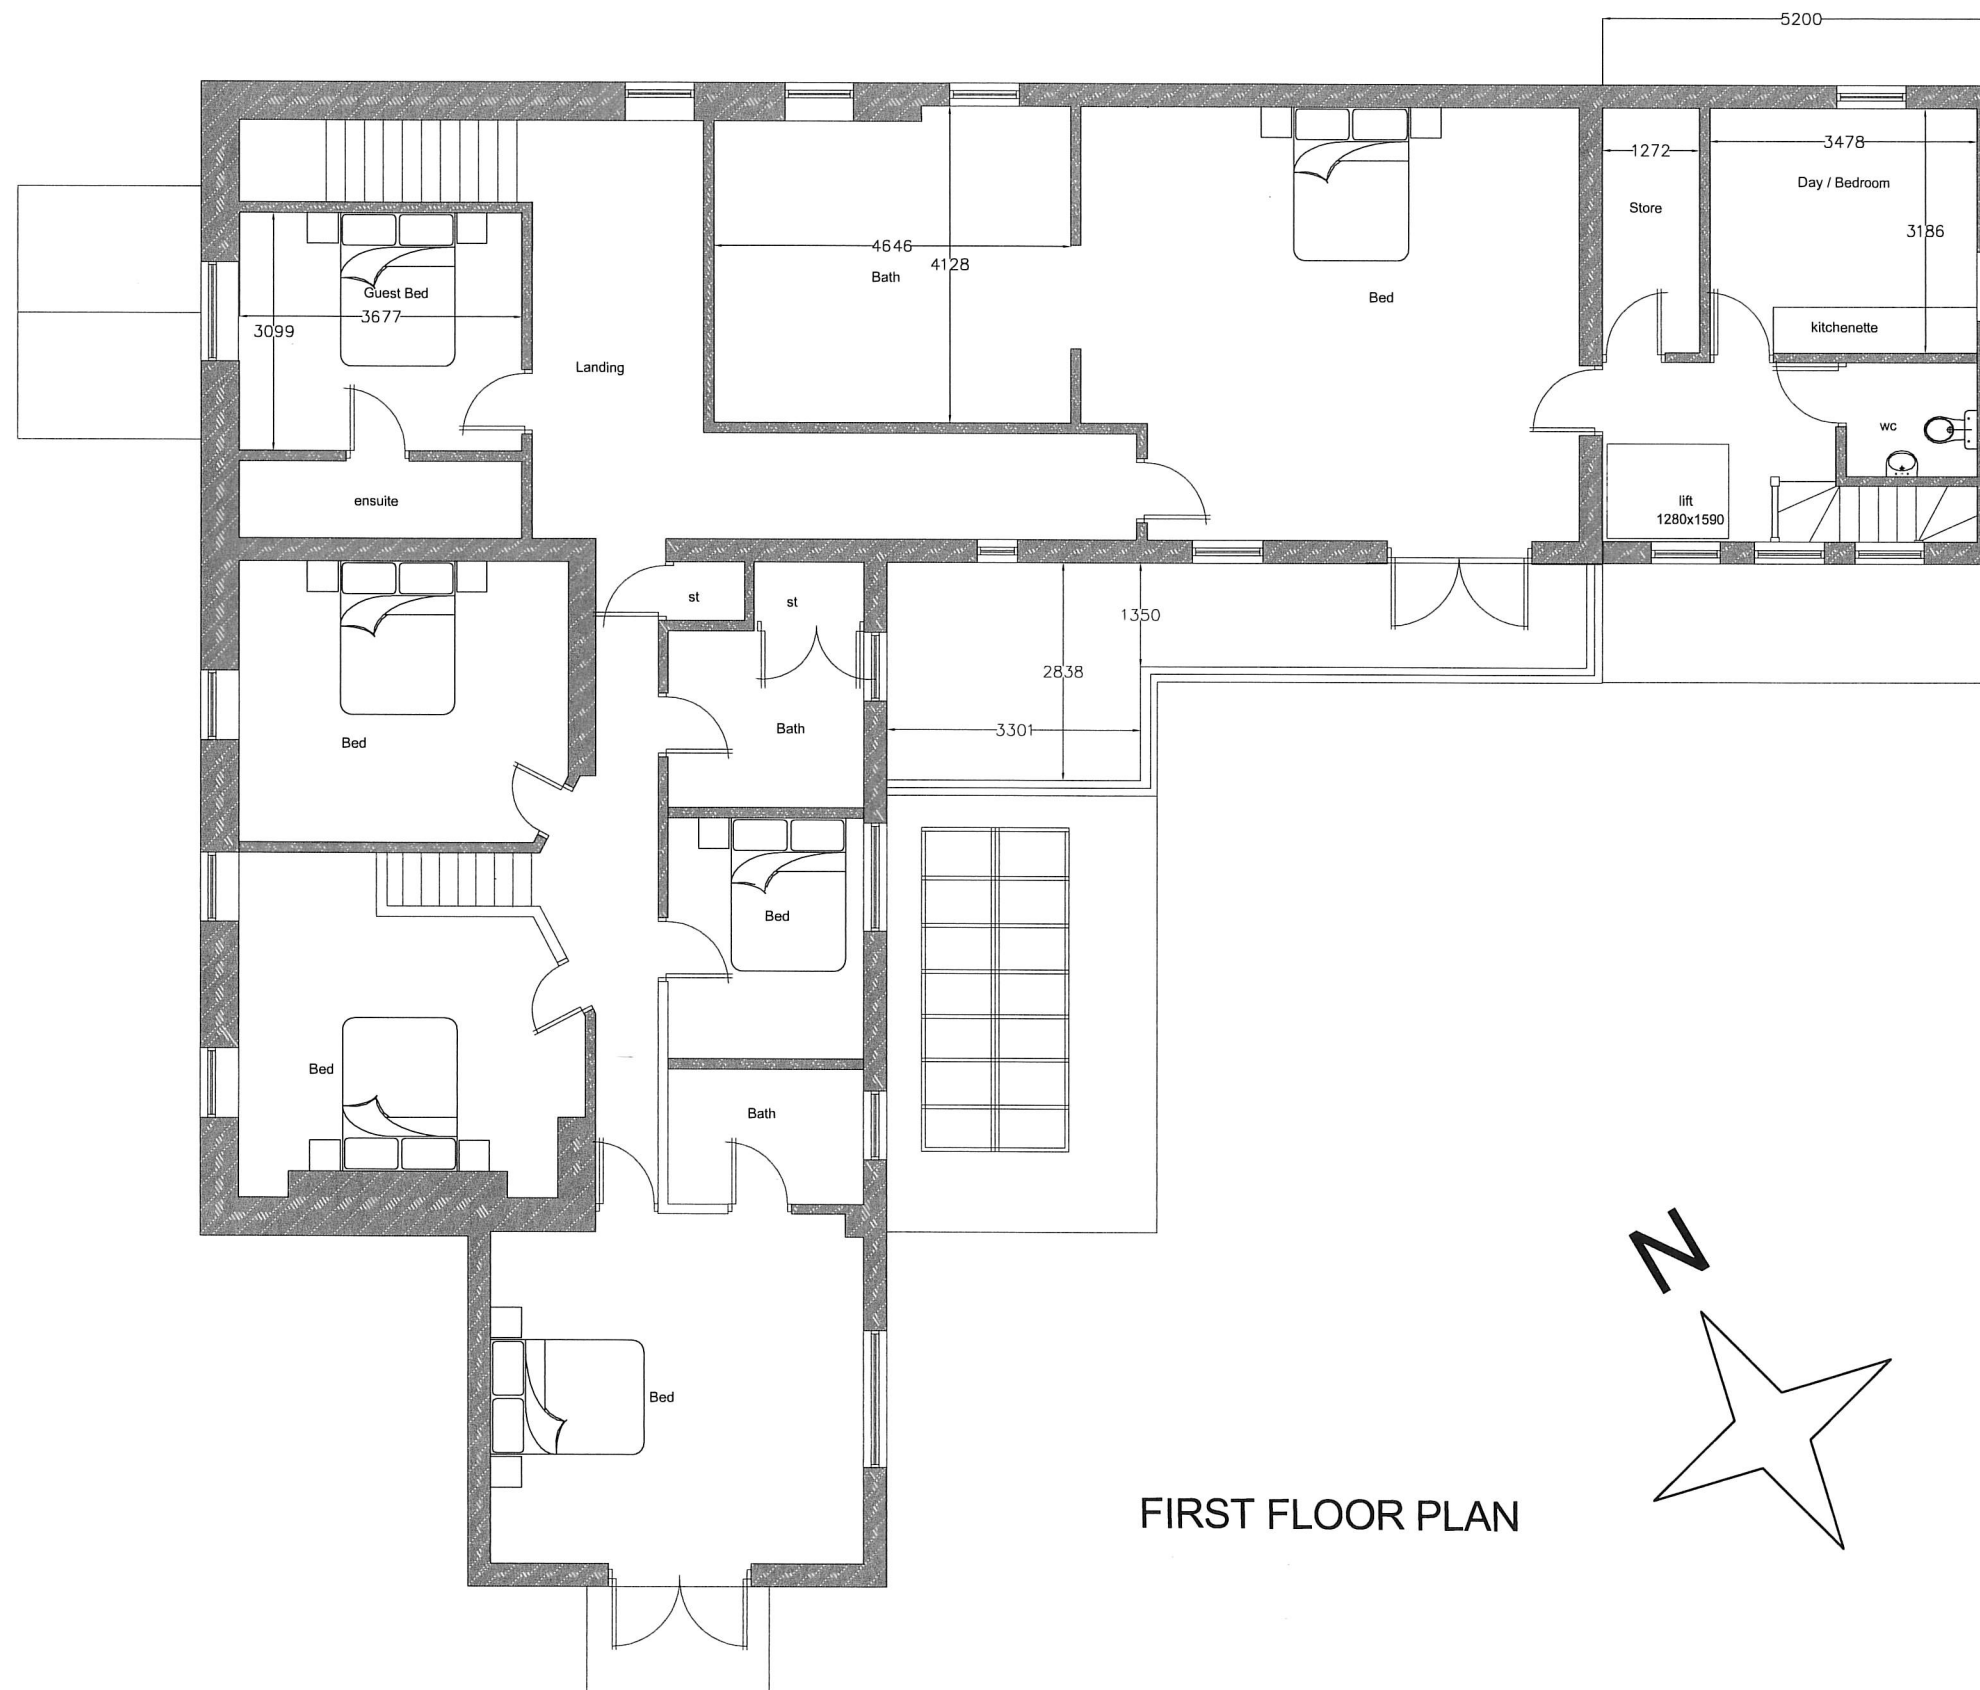

FIRST FLOOR PLAN


Scale 1:100@A3

FLOOR PROPOSED FIRST FLOOR PLAN

JOB NO.
220-18-05A

ADDRESS
MAES Y GWILOG FARM CRYMLYN ROAD SKEWEN SWANSEA

DATE
08/06/2020

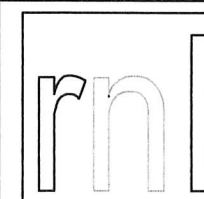

Roger North, Long and Partners
Chartered Surveyors

