


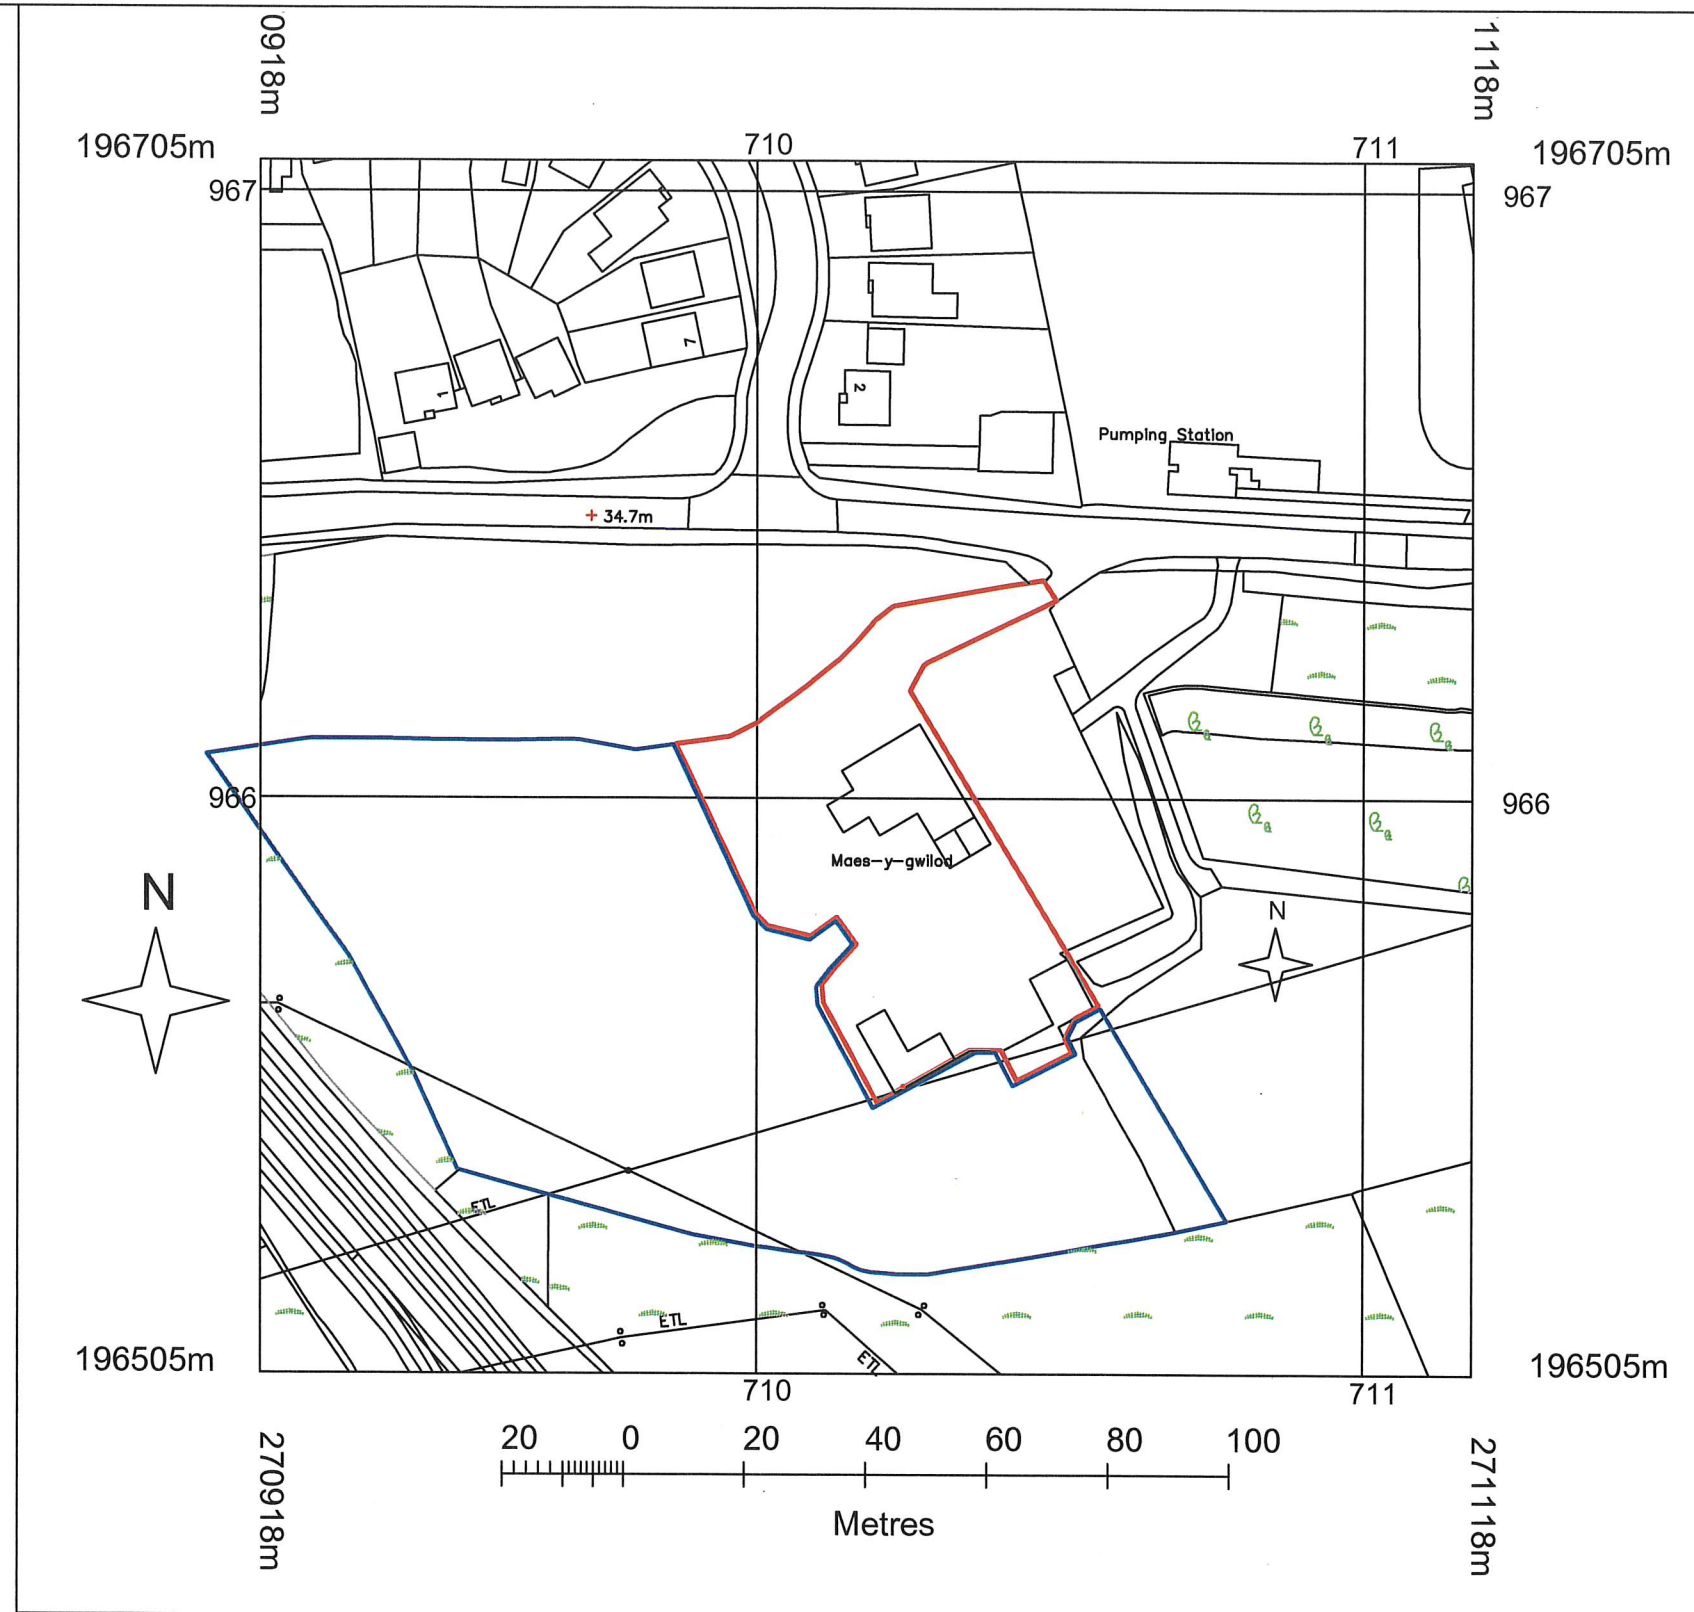


Scale 1:1250@A3

FLOOR PROPOSED SITE PLAN

ADDRESS
MAES Y GWILOG FARM CRYMLYN ROAD SKEWEN SWANSEA

JOB NO.
220-18-13A

DATE
19/06/2020

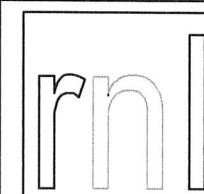

Roger North, Long and Partners
Chartered Surveyors

