


Notes

Figured dimensions only to be taken from this drawing.
Do not scale. If in doubt ask.

Rev	Date	Drawn	Description
-	-	-	-

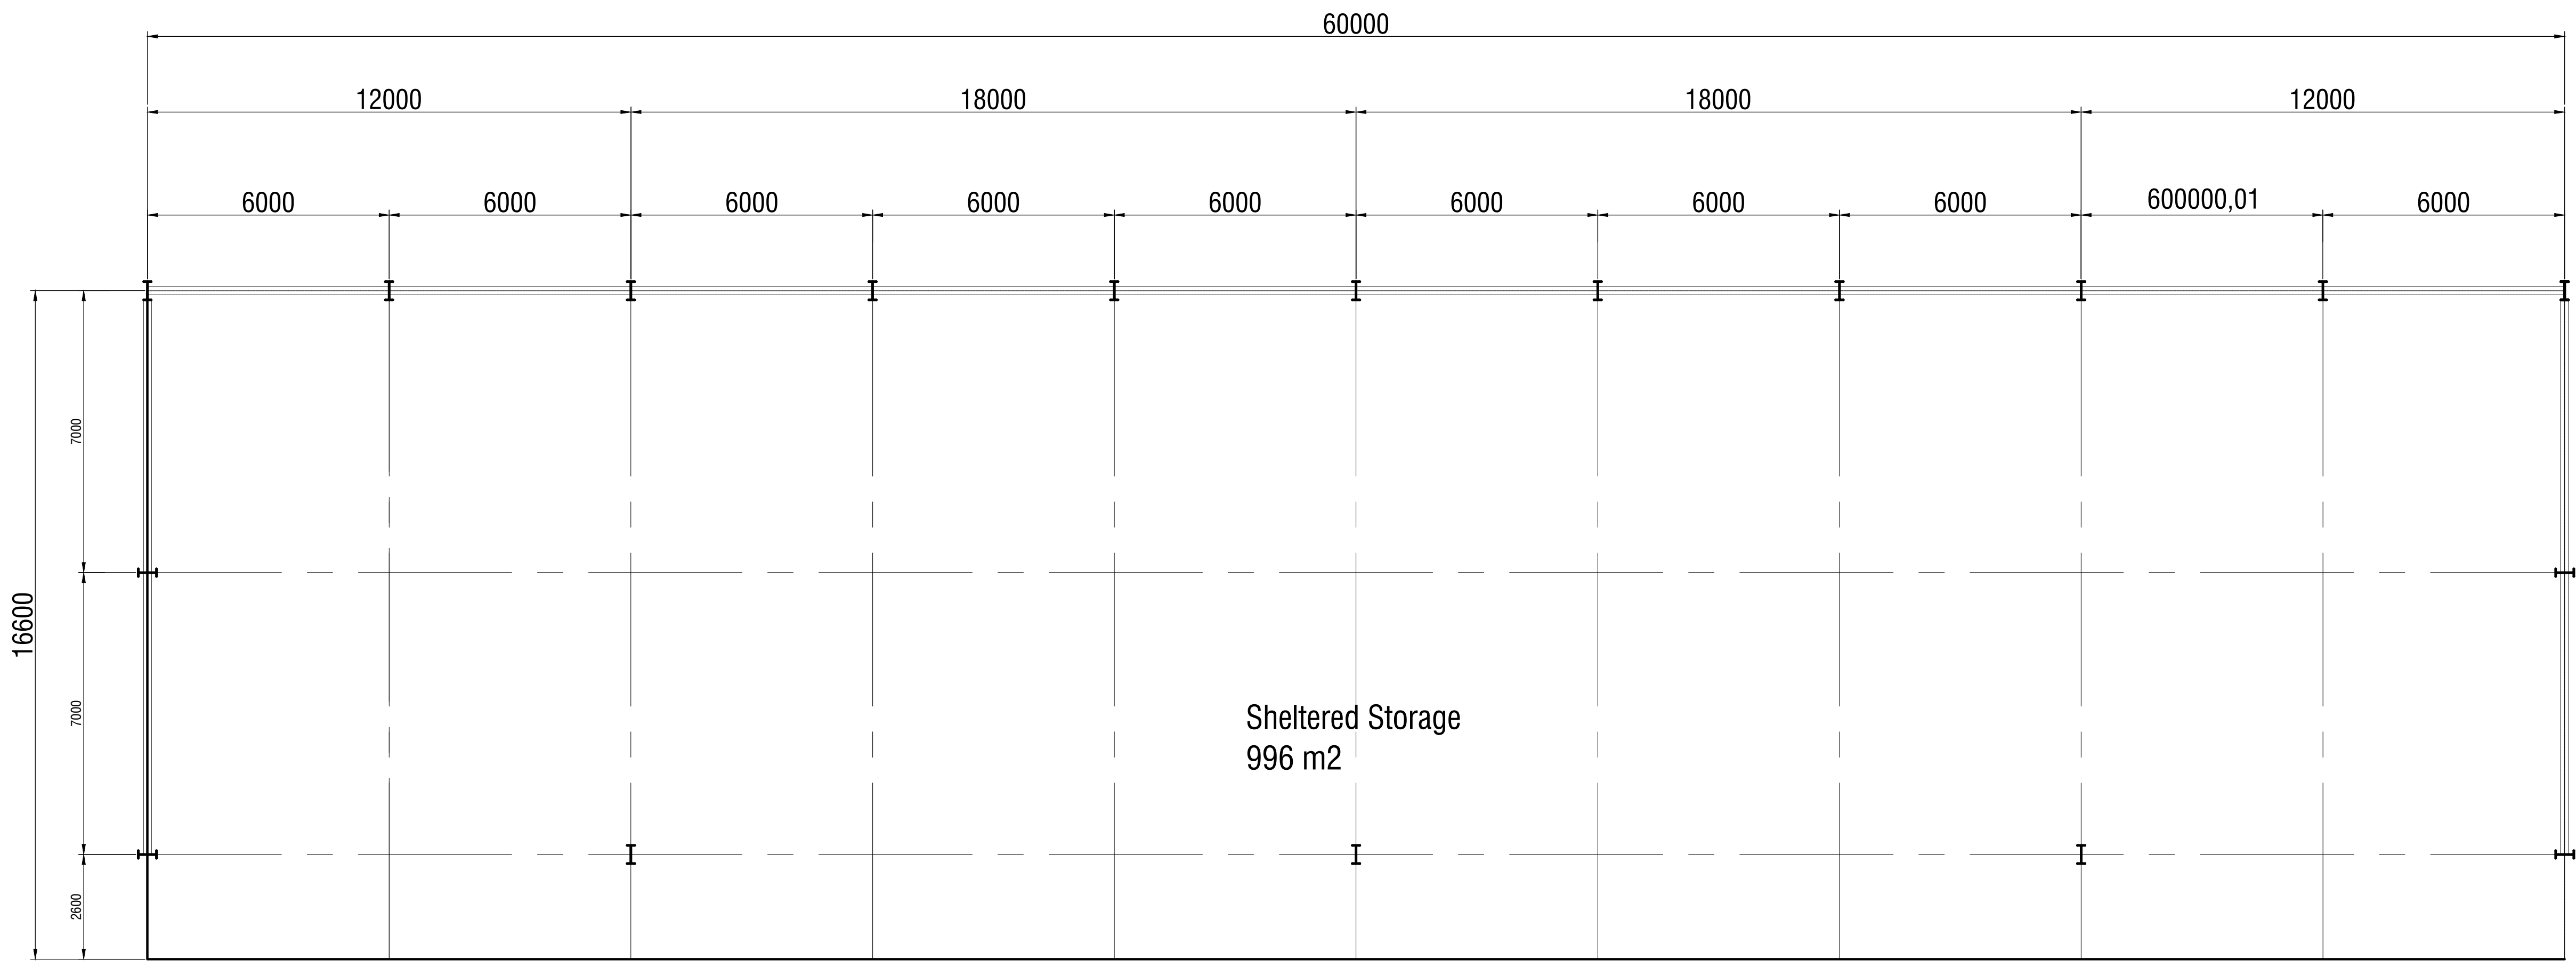

FLOOR PLAN 1:100

MaxDesign

Architecture | Planning | Consultancy

The White House, 278 Bawtry Road, Doncaster DN4 7PD
t: 01302 867509 m: 07734 939 044
e: design@maxdesignconsultancy.co.uk w: maxdesignconsultancy.co.uk

status:
PLANNING

client:
MORRIS METALS

project:
PROPOSED STORAGE SHELTER

title:
FLOOR PLAN AS PROPOSED

scale: 1:100@A1 date: MAR 2020

project no.: 2047	drawn: PW	number: 001	rev: B
-------------------	-----------	-------------	--------