



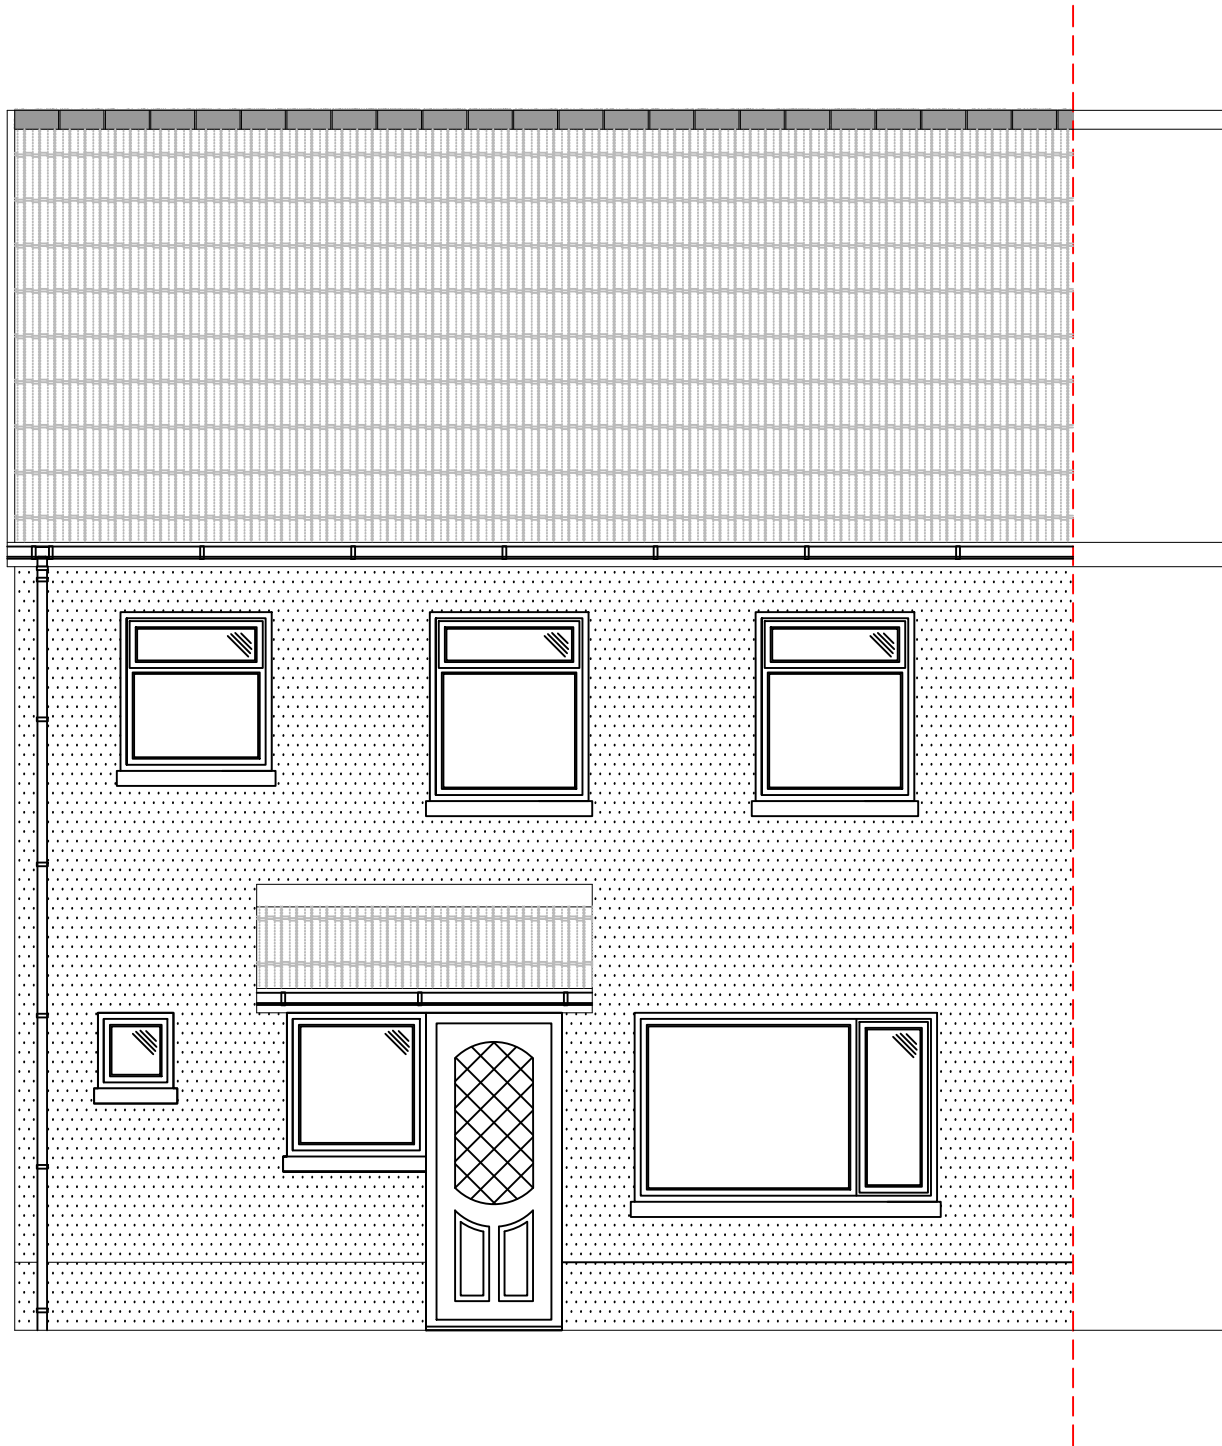


PROPOSED FRONT ELEVATION 1:50




PROPOSED LEFT ELEVATION 1:50

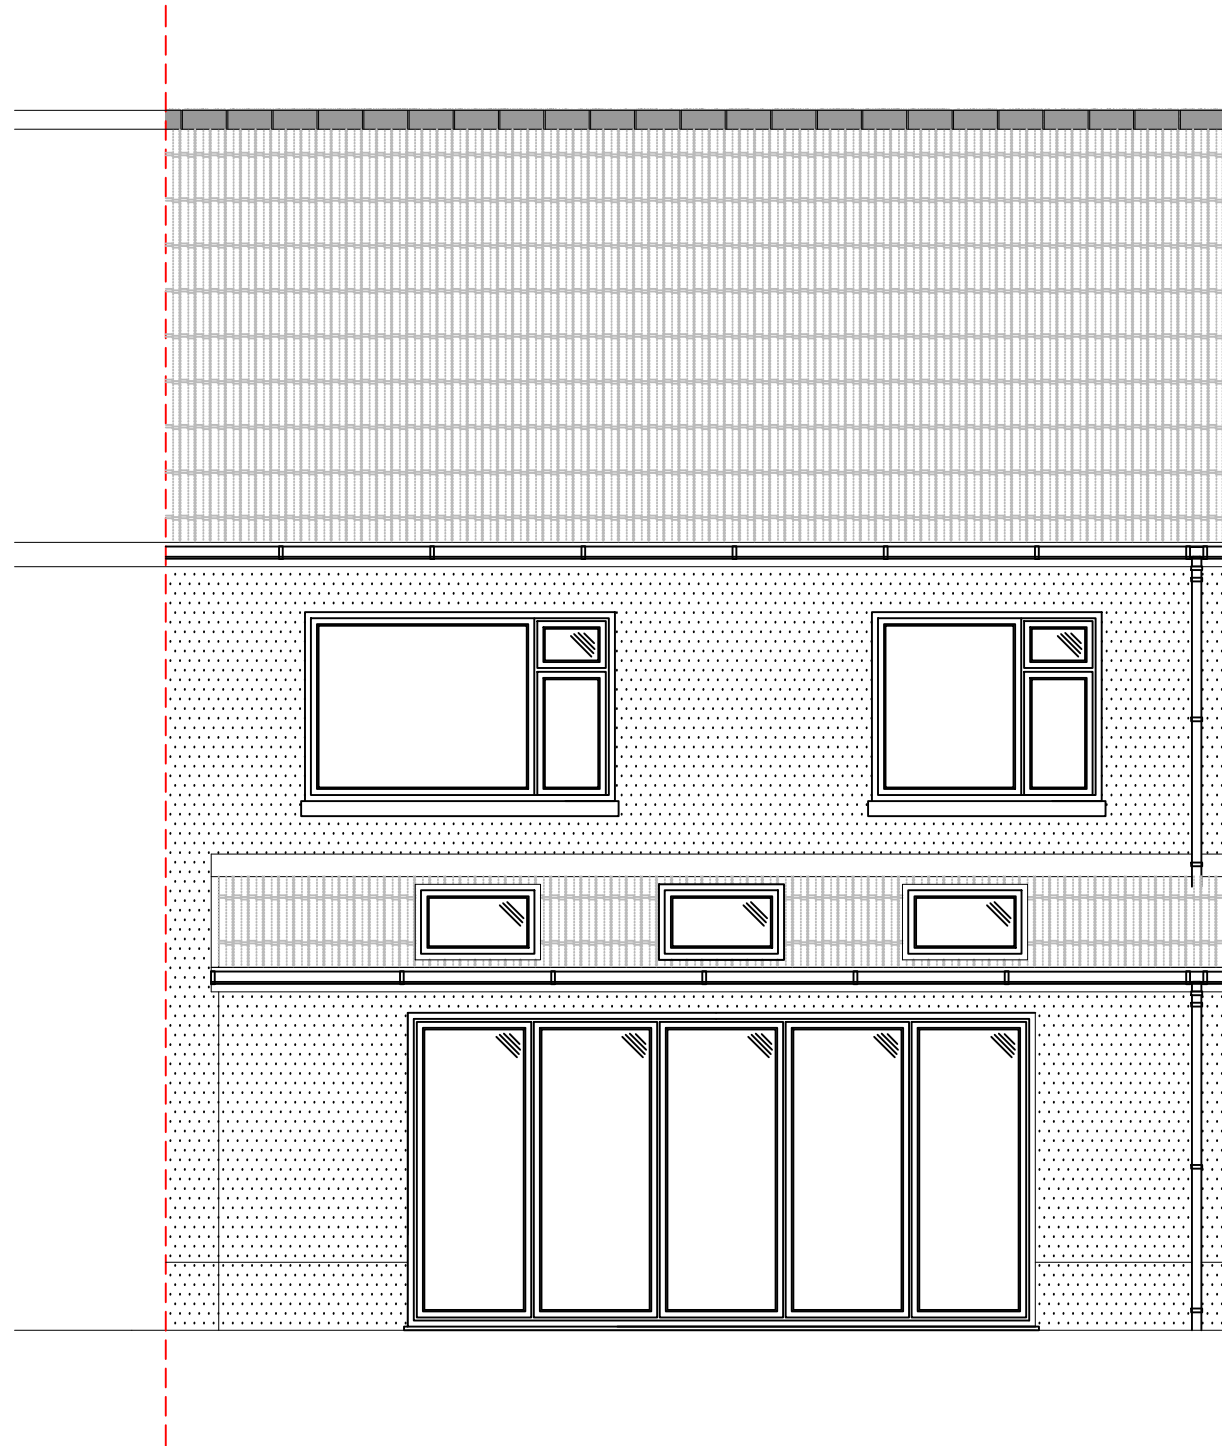

PROPOSED REAR ELEVATION 1:50

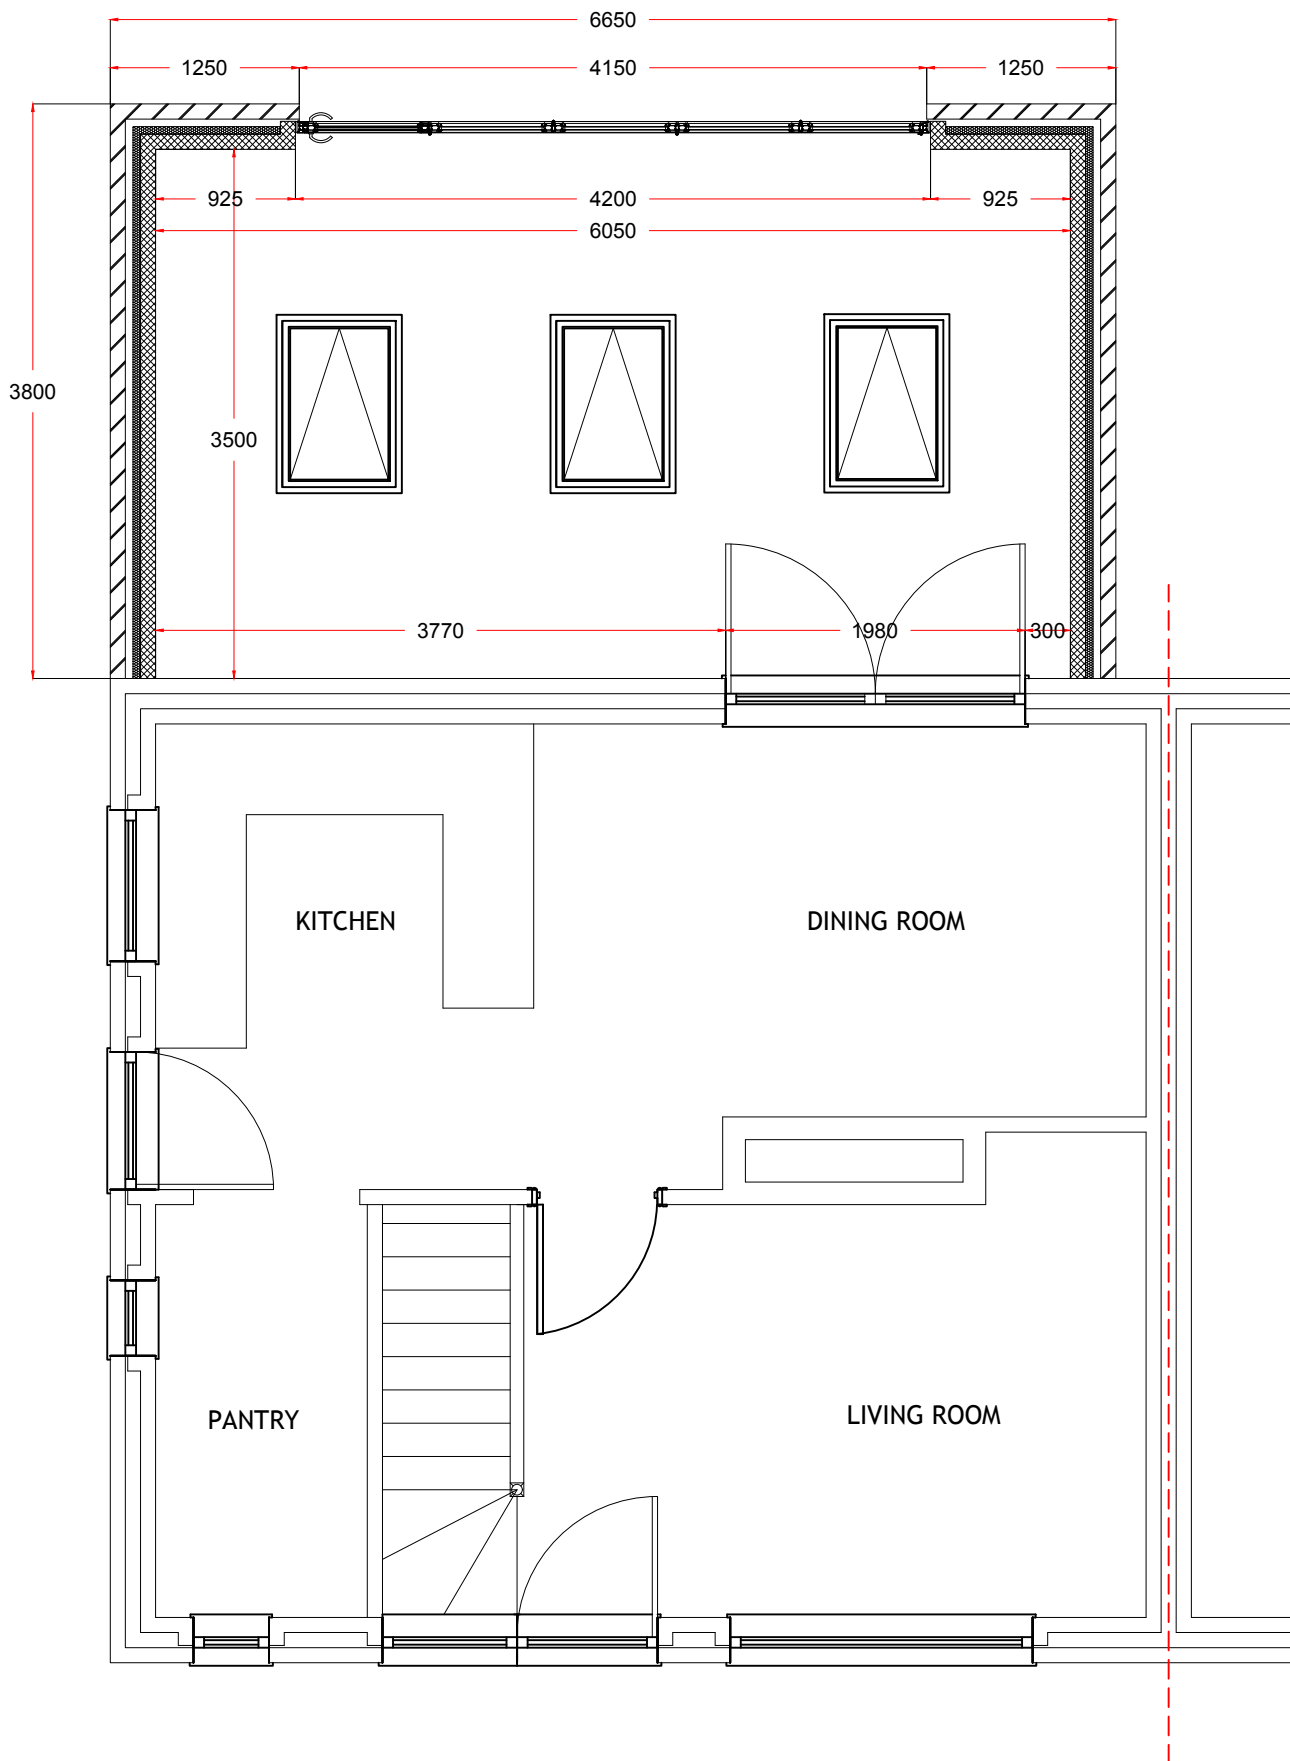

PROPOSED GROUND FLOOR PLAN 1:50

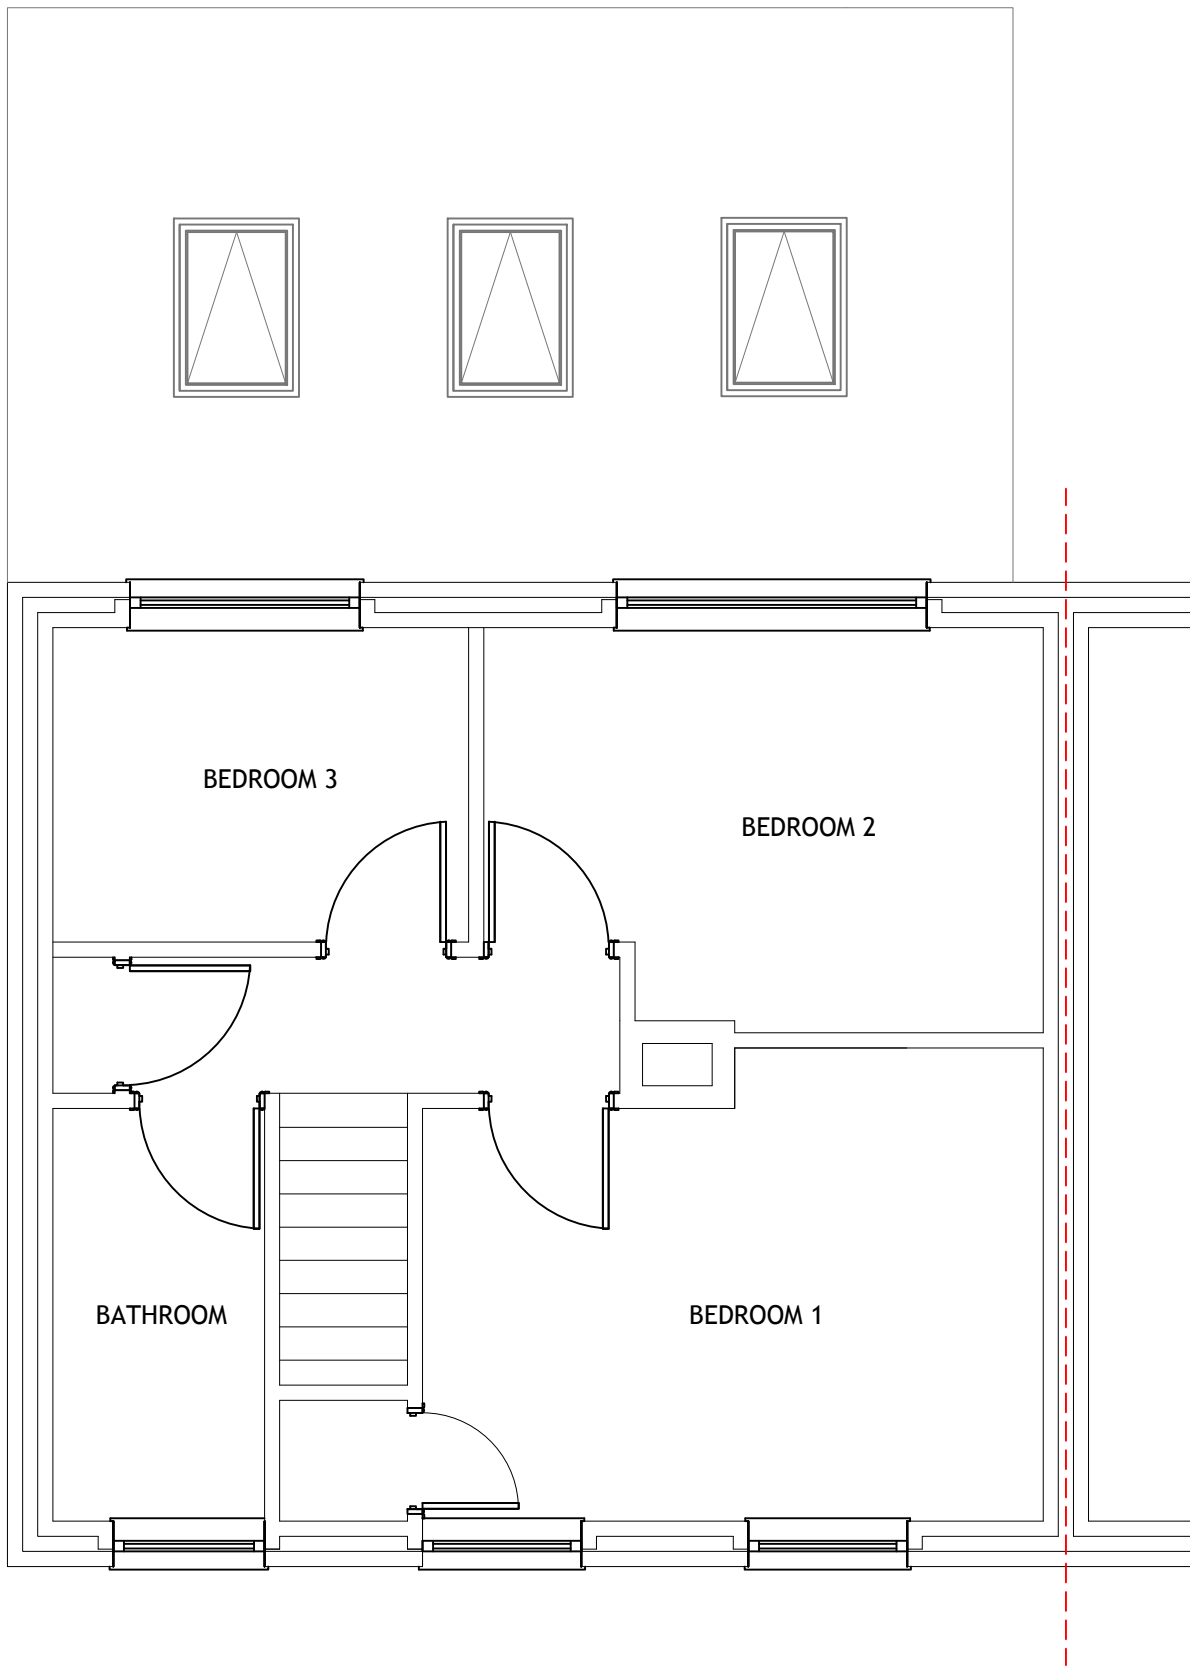

PROPOSED FIRST FLOOR PLAN 1:50



PROPOSED RIGHT ELEVATION 1:50

Rev	Description	Date
Client		
MR & MRS JENKINS		
Project		
123, WESTERN AVE. PORT TALBOT SA11 3NQ		
Title		
PROPOSED PLANS & ELEVATIONS		
Drawn By	Date	Job No
PLN	05/03/20	PL21
Scale	Drawing No	Rev
1:50 @ A1	PL21-22	A
		