



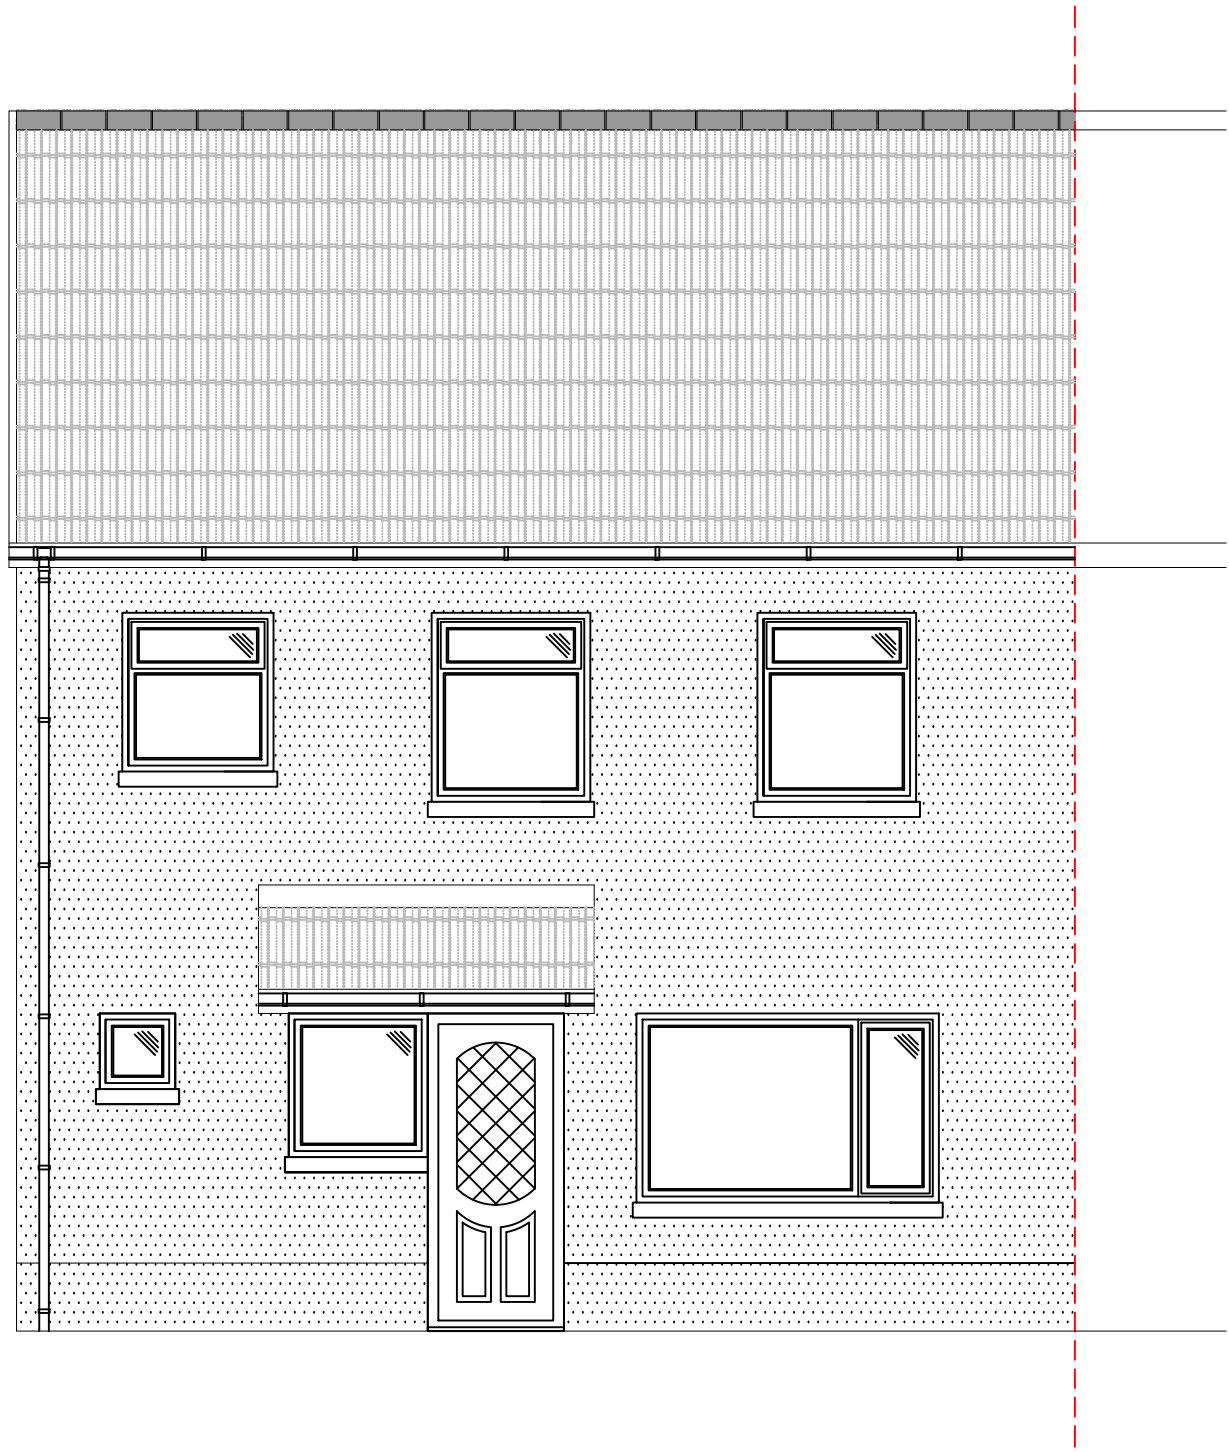


EXISTING FRONT ELEVATION 1:50




EXISTING LEFT ELEVATION 1:50

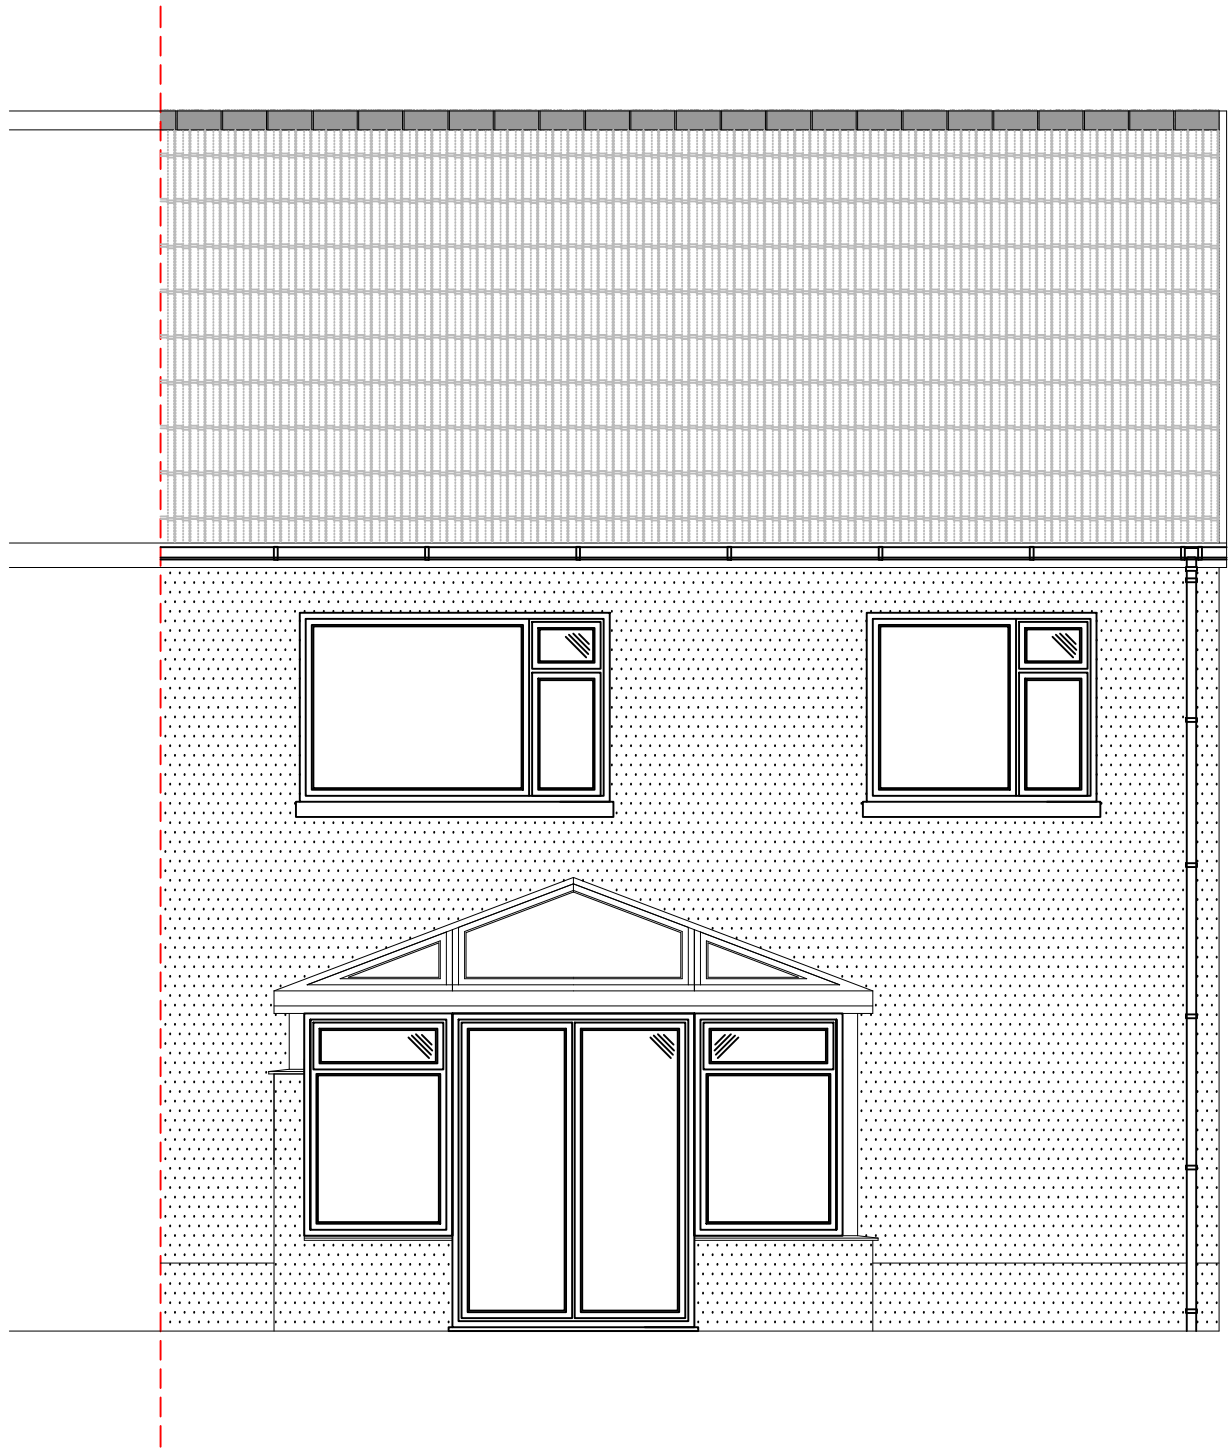

EXISTING REAR ELEVATION 1:50

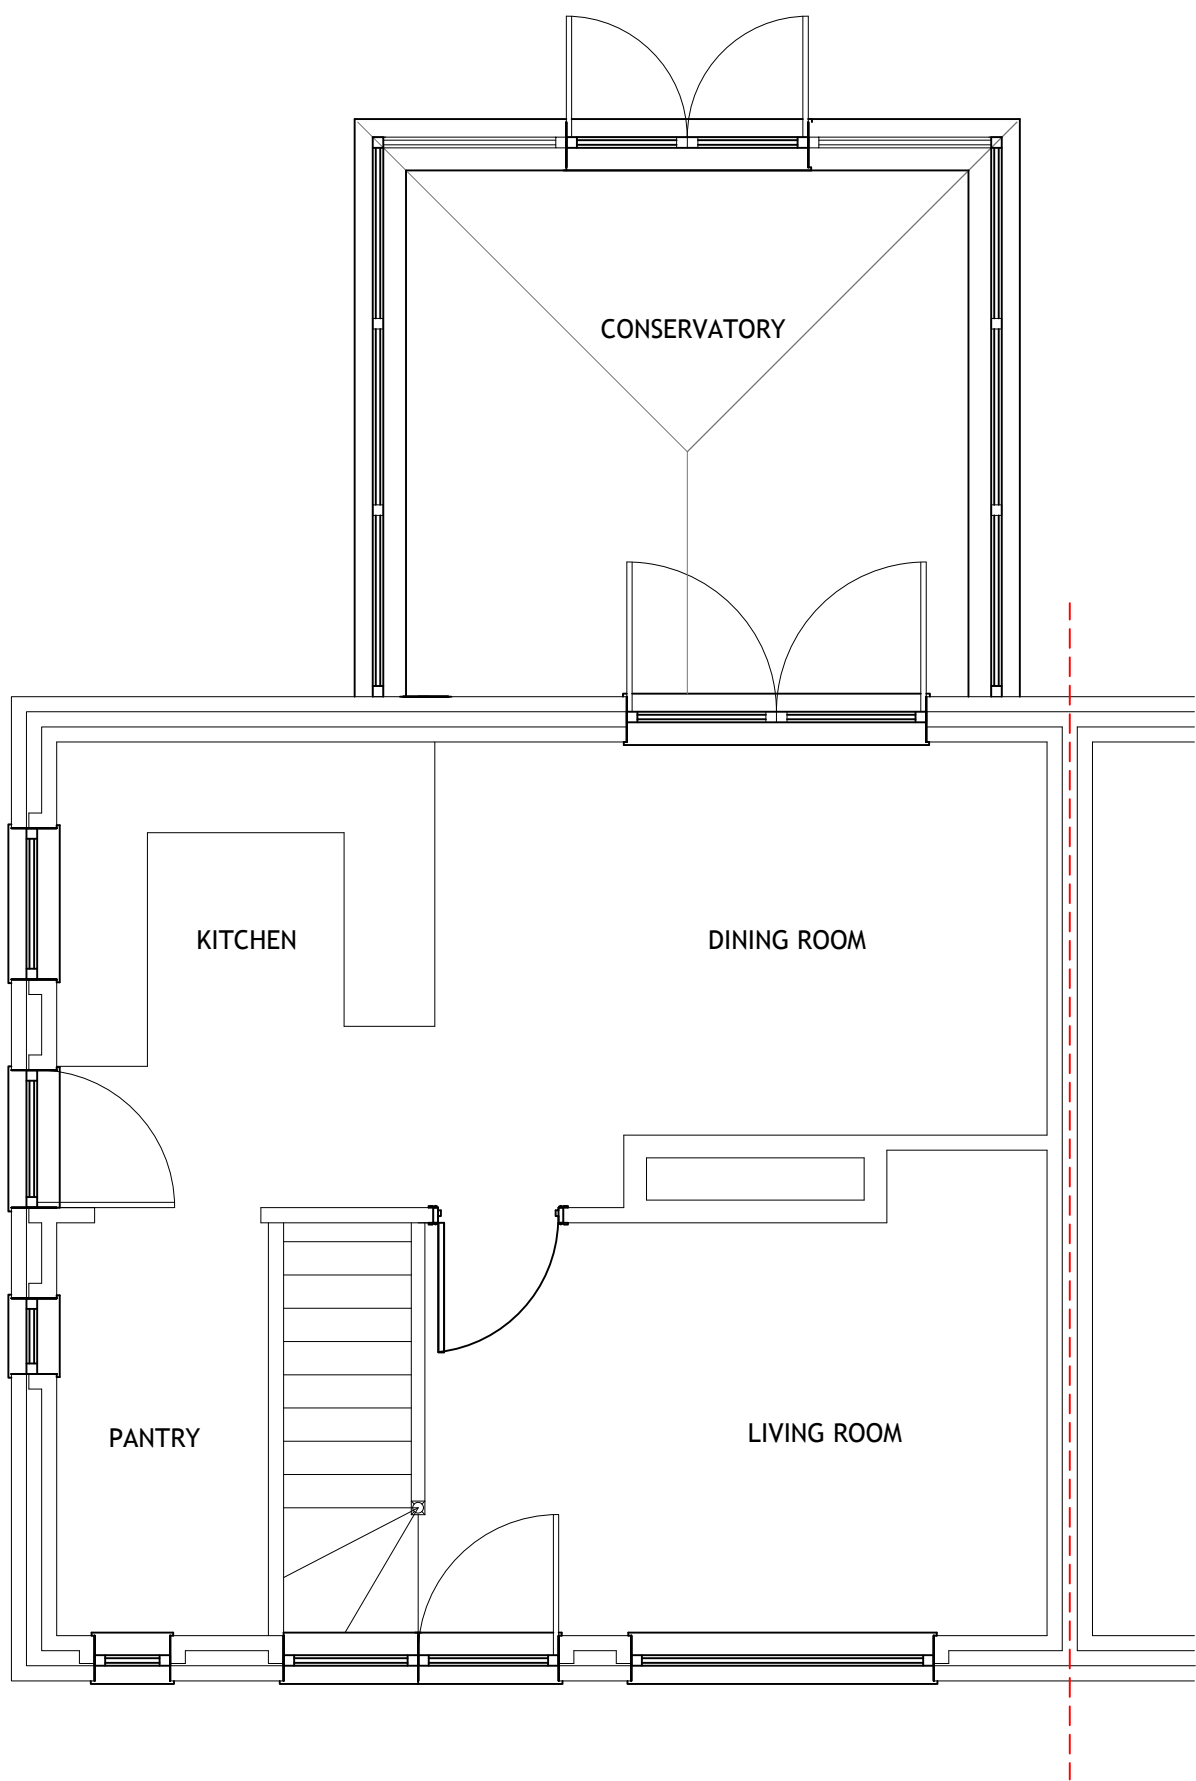

EXISTING GROUND FLOOR PLAN 1:50

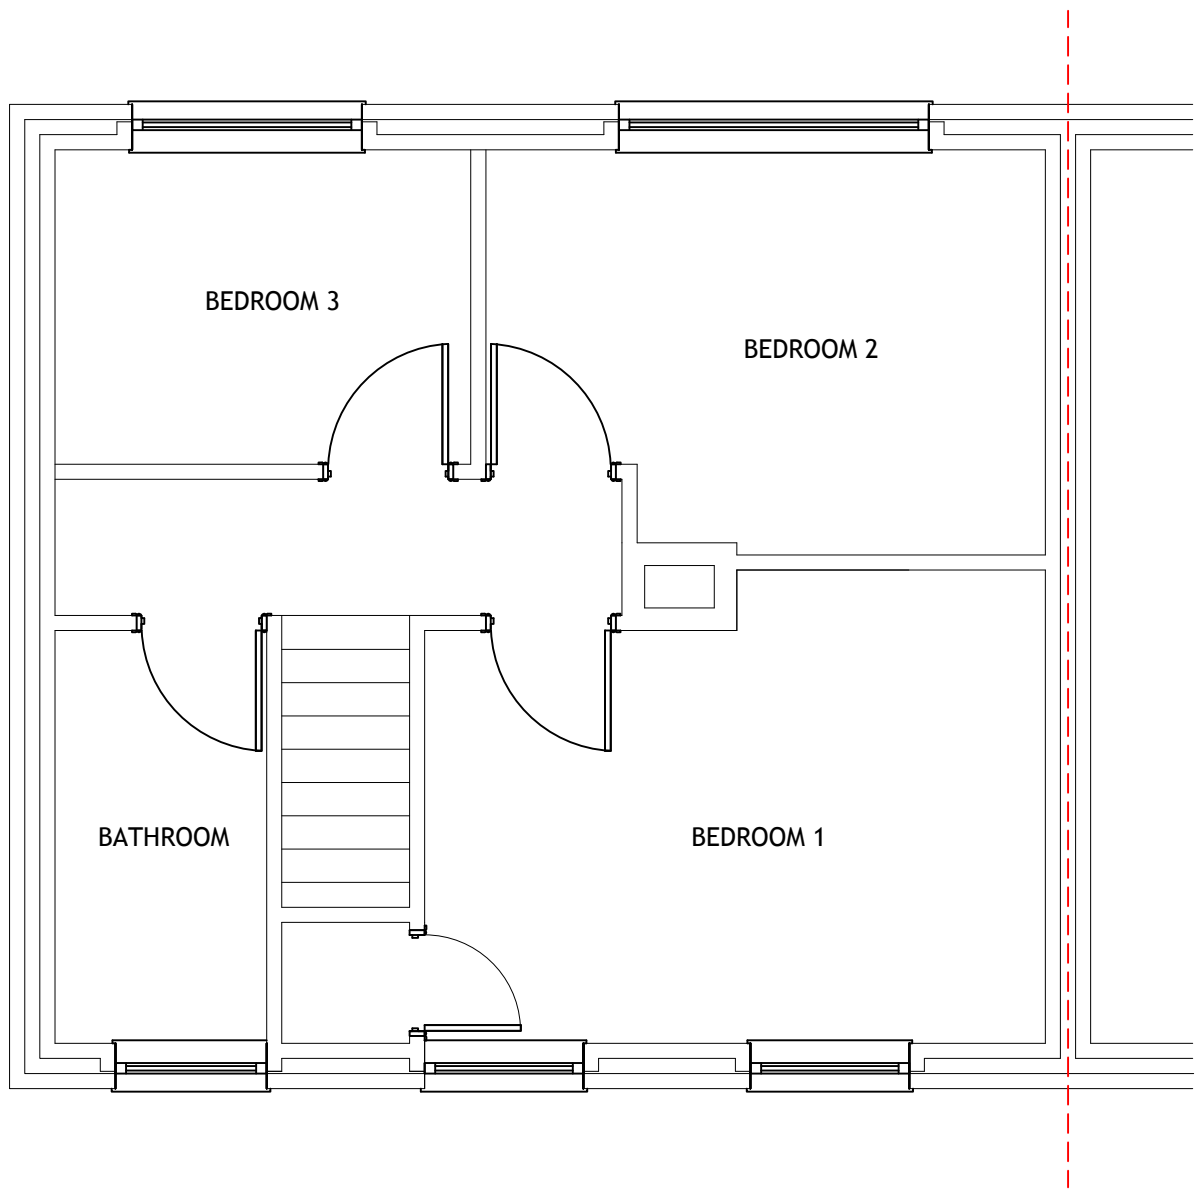

EXISTING FIRST FLOOR PLAN 1:50



EXISTING RIGHT ELEVATION 1:50

Rev	Description	Date
Client		
MR & MRS JENKINS		
Project		
123, WESTERN AVE. PORT TALBOT SA11 3NQ		
Title		
EXISTING PLANS & ELEVATIONS		
Drawn By	Date	Job No
PLN	05/03/20	PL21
Scale	Drawing No	Rev
1:50 @ A1	PL21-21	A
		