




Note:- This drawing is intended for the purposes indicated only. Do not scale this drawing. Dimensions indicated are approximate and should be checked on site. Any errors or discrepancies to be reported as soon as they are discovered.

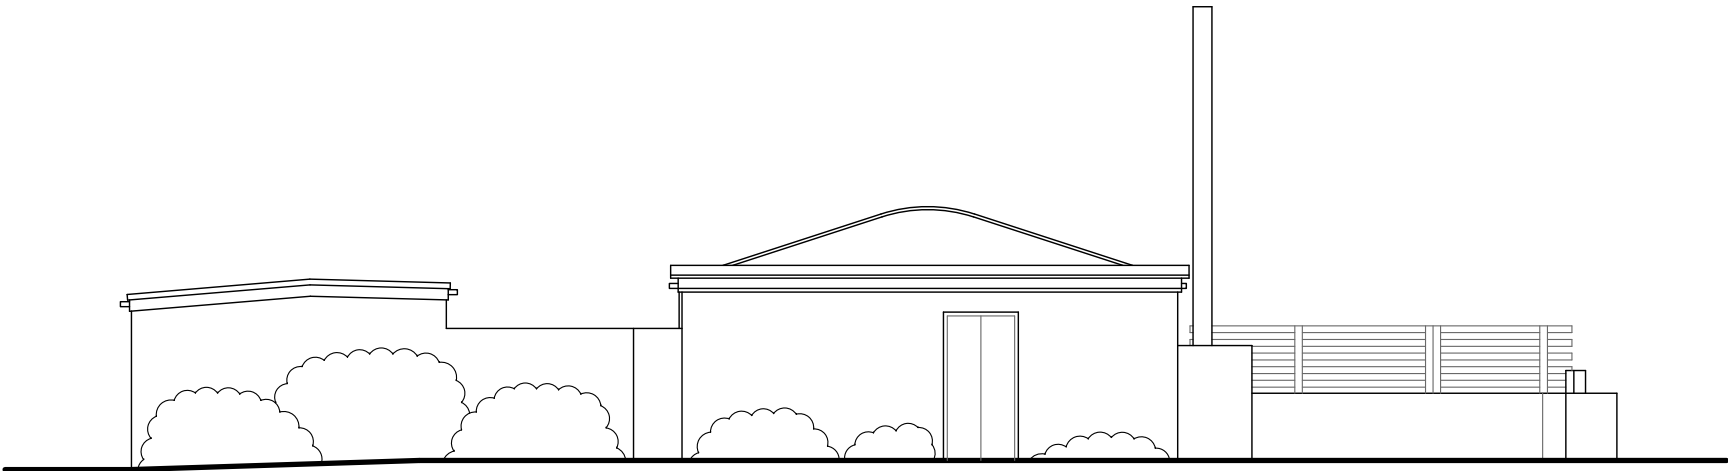

Front Elevation

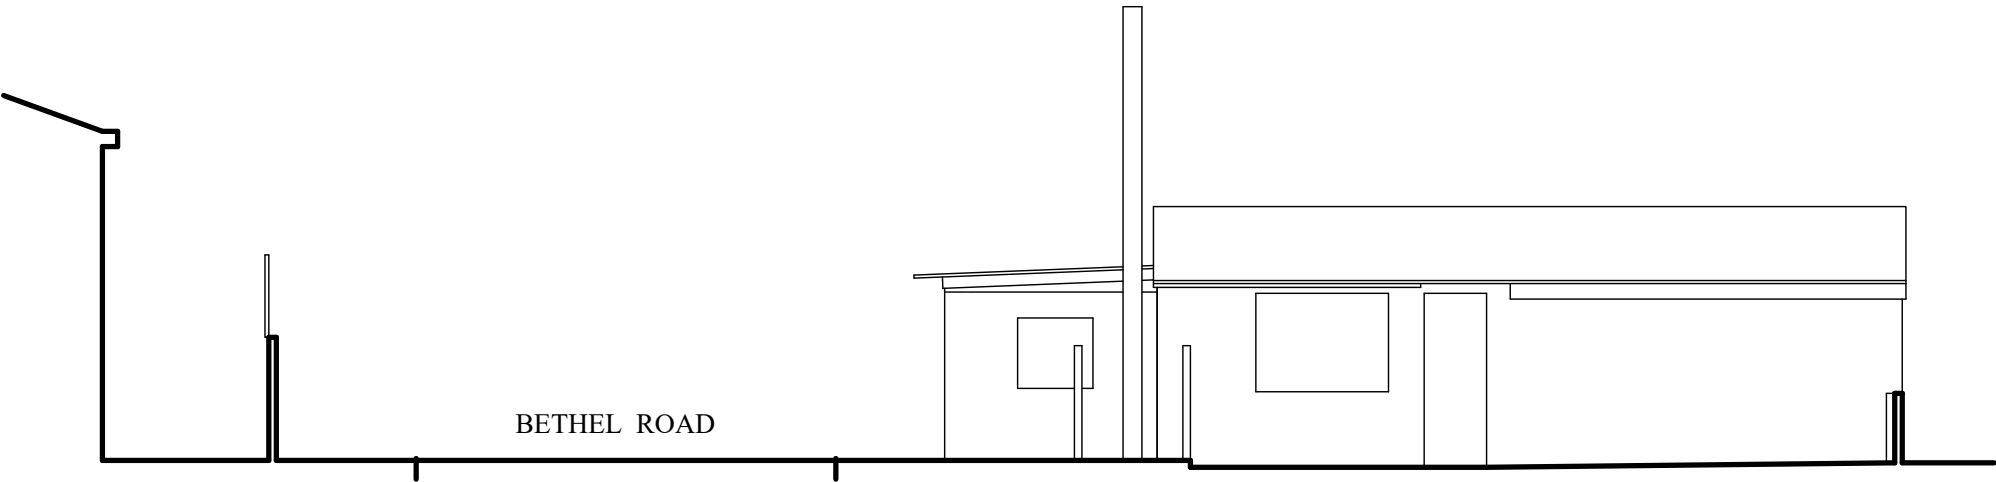

Side Elevation

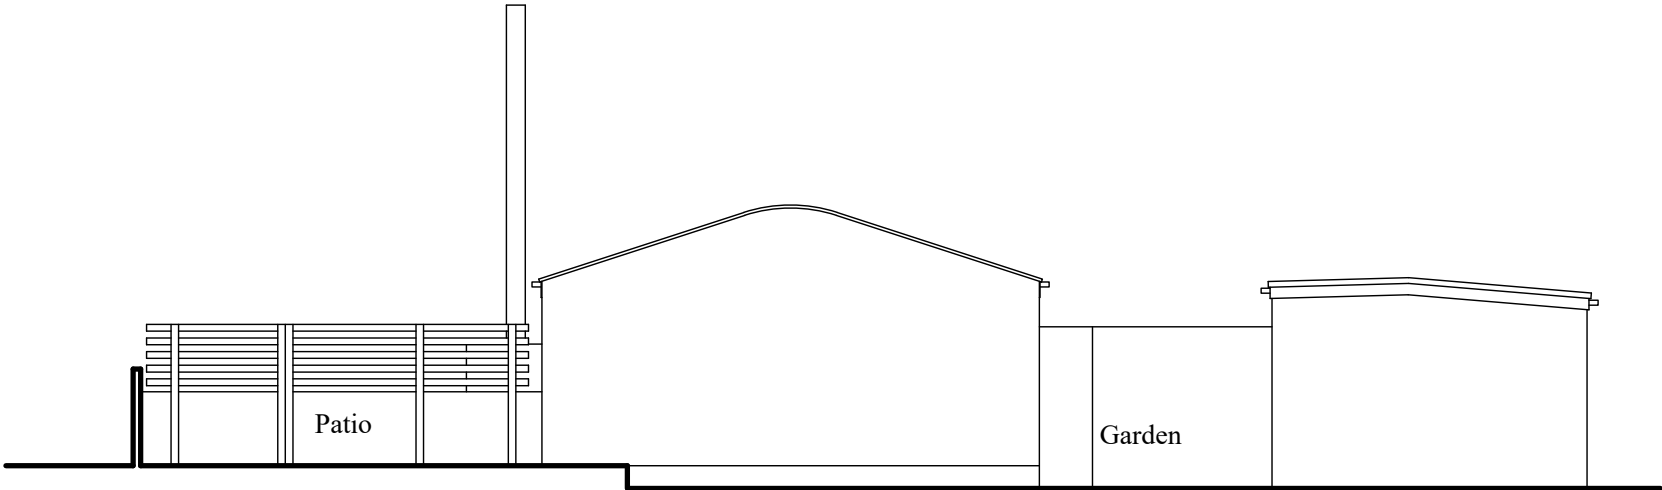

Rear Elevation

	Existing Elevations Scale 1:100
--	------------------------------------