

Superseded

CHAPELROW
ARCHITECTURE

Chapelrow Architecture - 3a Penybont Road, Pencoeed, Bridgend CF35 5PY
t: 07515 380180 - e: studio@chapelrow.co.uk
www.chapelrow.co.uk

NOTES:
1. This drawing is copyright of Chapelrow. Reproduction is only to take place with written authority.
2. These plans are subject to 'Planning, utilities and Building Regulation approval' or any other statute in law before building work commences.
3. All drawings marked Preliminary are not to be built from.
4. Do not scale dimensions from these drawings.
5. If any discrepancies are found in the drawings these are to be brought to the attention of Chapelrow as soon as possible
6. Structural framing is indicative, refer to structural engineers design

Preliminary - Planning
Mr & Mrs Burnett
14 Joesph St, Port Talbot,
South Glam SA13 1BZ

Project number	0312
Date	23.06.20
Drawn by	GB
Revision	*

Scale @ A3

A3.05


As indicated

Existing Elevations 2

- EXTERNAL MATERIALS
- 1. CONCRETE RIDGE TILES
 - 2. CONCRETE PAN TILES
 - 3. BROWN PVC FASCIA/ GUTTERS
 - 4. BRICK FINISH
 - 5. FEATURE BRICK / BANDING
 - 6. PVC D/G WINDOW
 - 7. PVC D/G DOOR
 - 8. RC CILLS
 - 9. FLAT ROOF
 - 11. ROUGH CAST (BEIGE) RENDER


2. West Elevation

Scale : 1 : 100

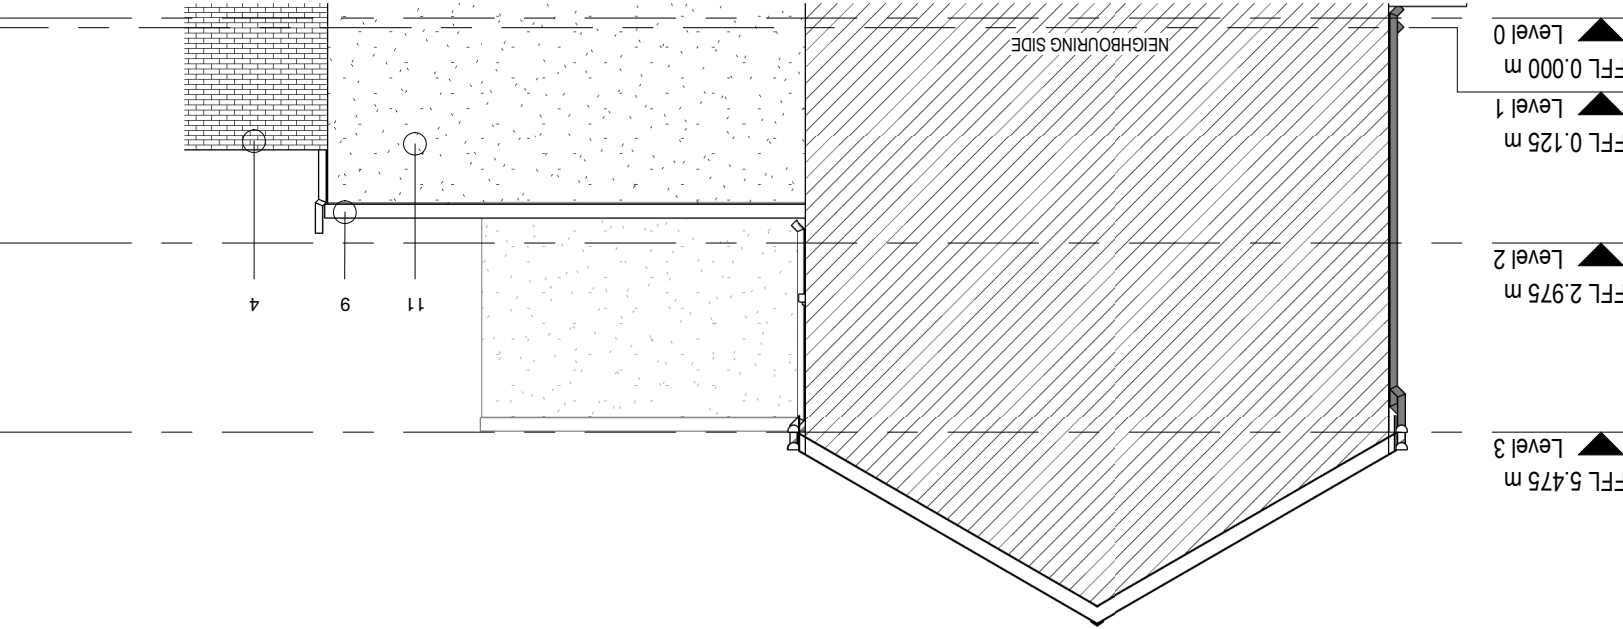

1. East Elevation

Scale : 1 : 100

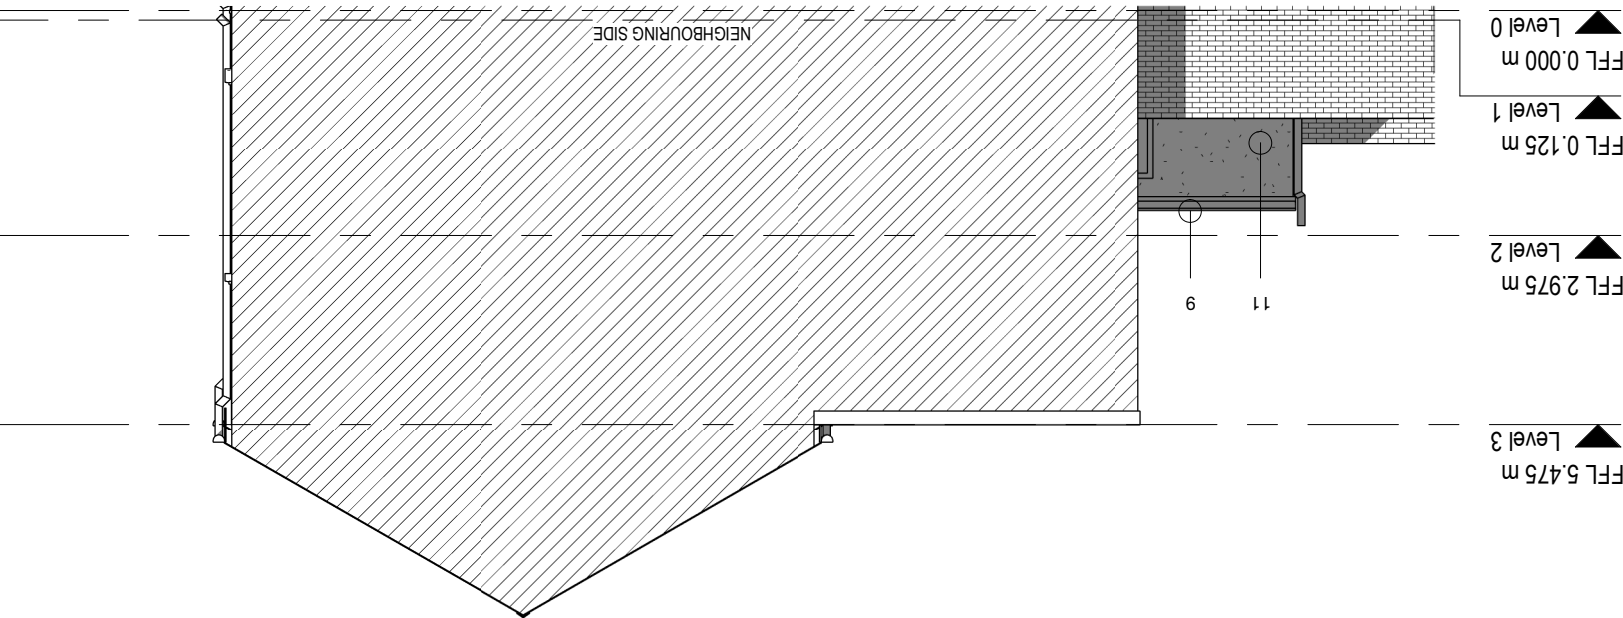

Rear 3D

Scale :



Front 3D

Scale :

