




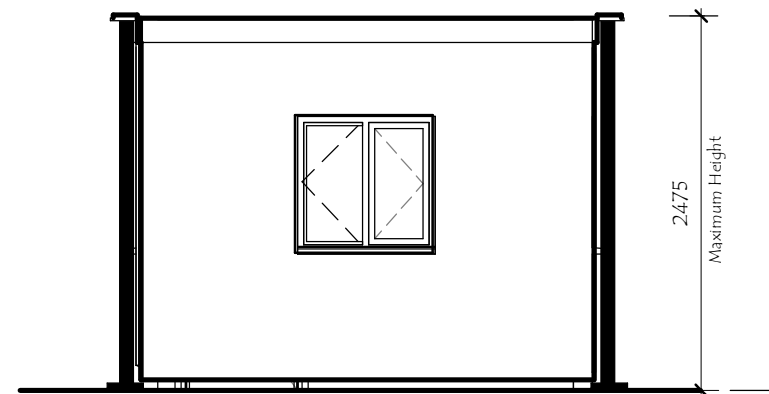


2 West END ELEVATION
1 : 50

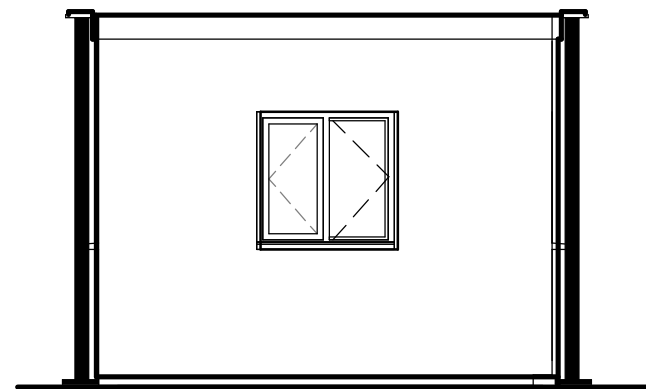


5 East END ELEVATION
1 : 50

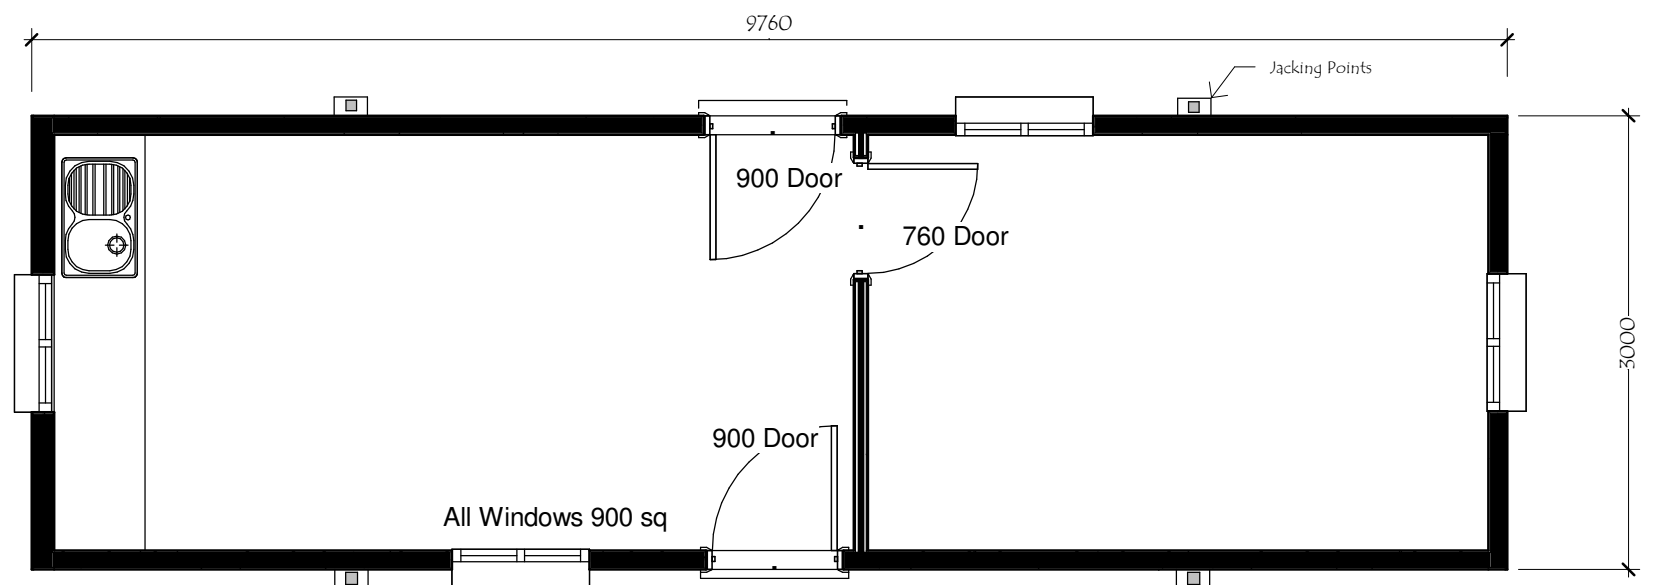

1 Level 0 FLOOR PLAN
1 : 50

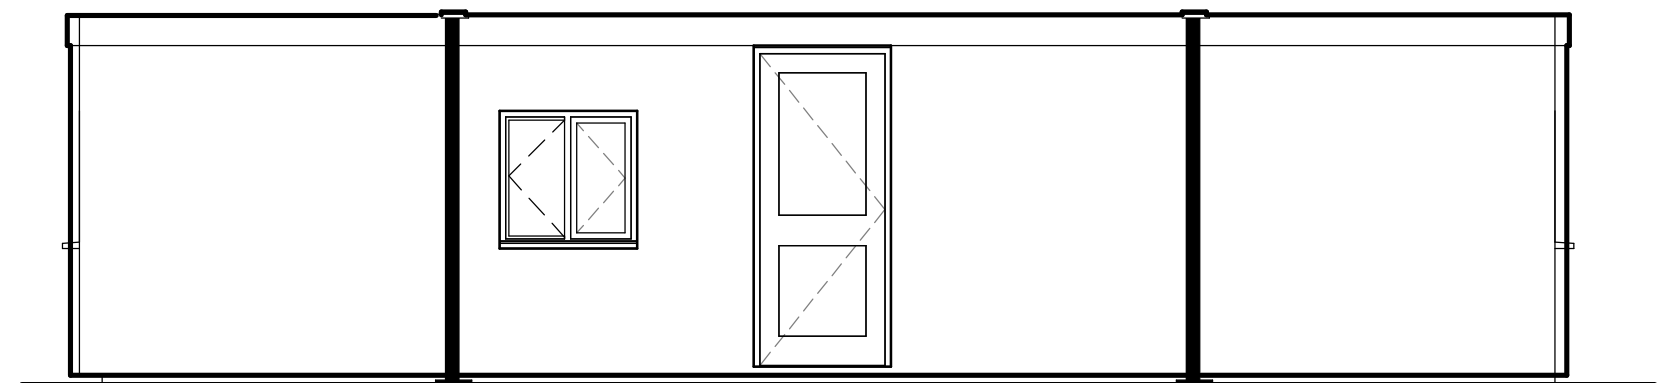

3 South FRONT ELEVATION
1 : 50

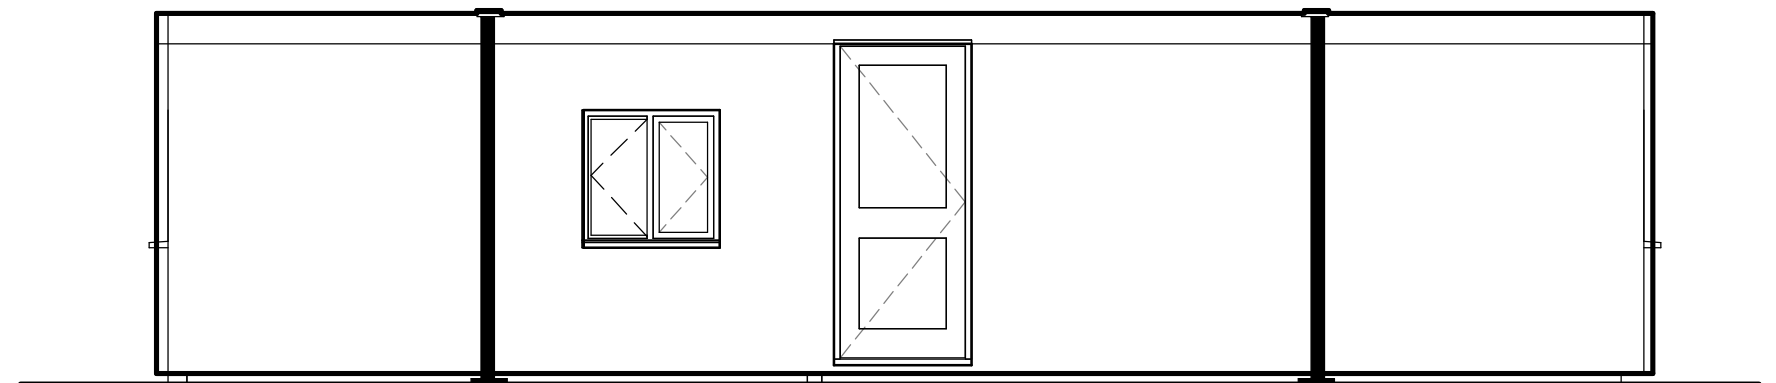

4 North REAR ELEVATION
1 : 50

For Additional information
See Technical Secification supplied by
Mobile Mini
Tel 03300 669946

PROPOSED BUILDING at SANDYFEET DAY NURSERY, DEW ROAD, BAGLAN MOORS. PORT TALBOT. SA12 7HE			
PROPOSED BUILDING DETAIL	Date 22.06.2020	Dwg No 2007/3	REV
	Scale 1 : 50		
	Drawn DG		