





Reproduced from an Ordnance Survey map with the permission of the
Controller of Her Majesty's Stationary Office. Crown Copyright reserved

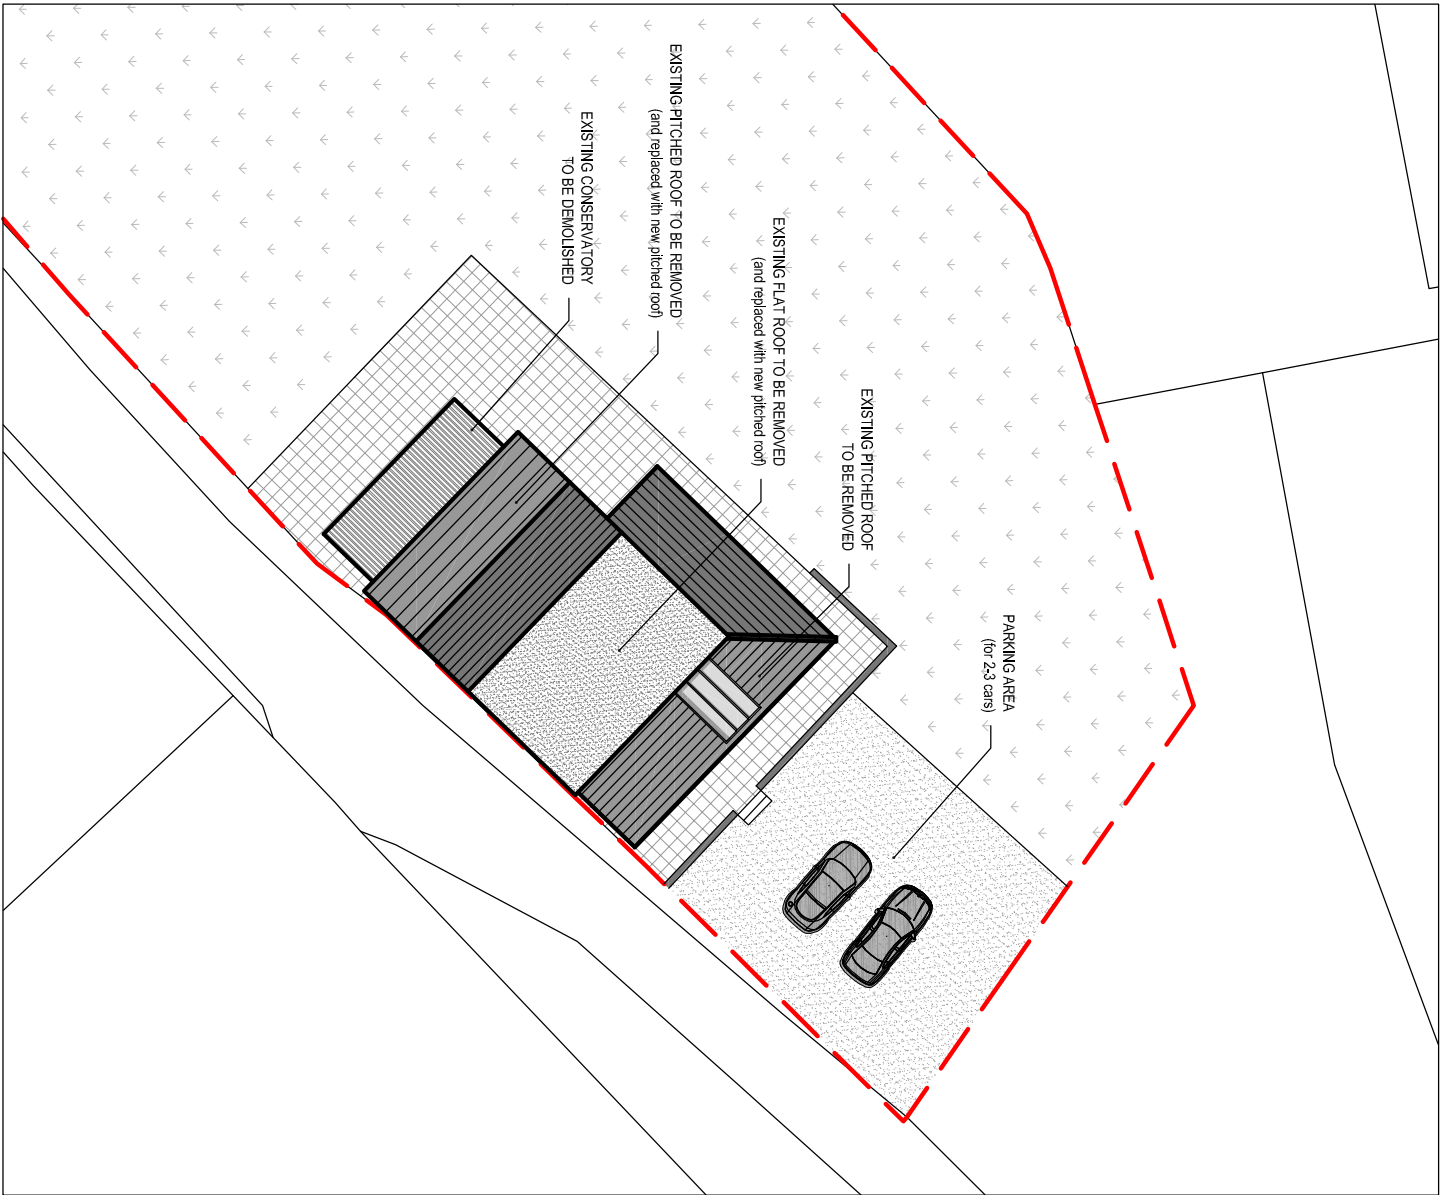

EXISTING SITE PLAN
Scale 1:250



Reproduced from an Ordnance Survey map with the permission of the
Controller of Her Majesty's Stationary Office. Crown Copyright reserved

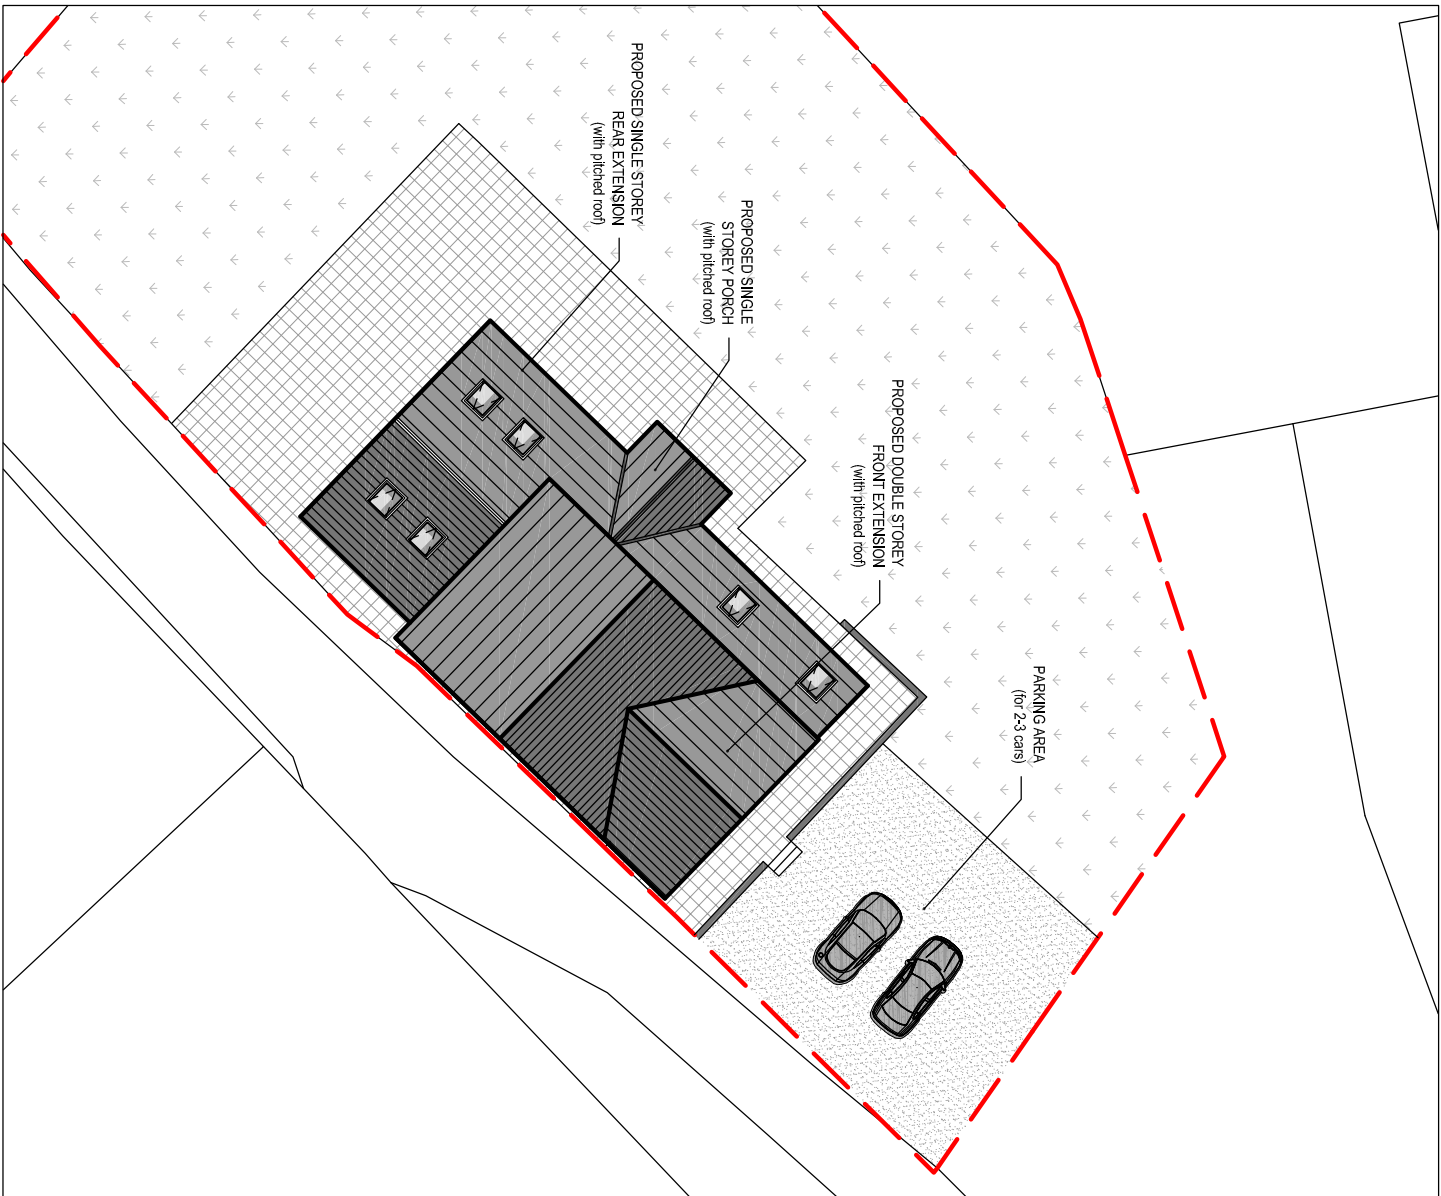

PROPOSED SITE PLAN
Scale 1:250

Client:

Mr. & Mrs R. Bugler
Pen yr Heol Farm
Rhydyfro
Pontardawe
SA8 4SY

Project Title:

PROPOSED EXTENSION(S)
AND INTERNAL RE-MODELLING

General Notes:

1. Do not scale from this drawing. Take figures/measurements only.
2. Dimensions are in millimetres unless otherwise stated.

Drawing Issue:

PLANNING

Drawing Title:

EXISTING & PROPOSED SITE PLANS

Drawing No:	002	Revision:	A
Date:	18-05-2020	Revised:	28-06-2020
Scale(s):	1:250	Paper Size:	A3



Cwm Planning & Design Ltd.
(architectural and Draughting Services)