



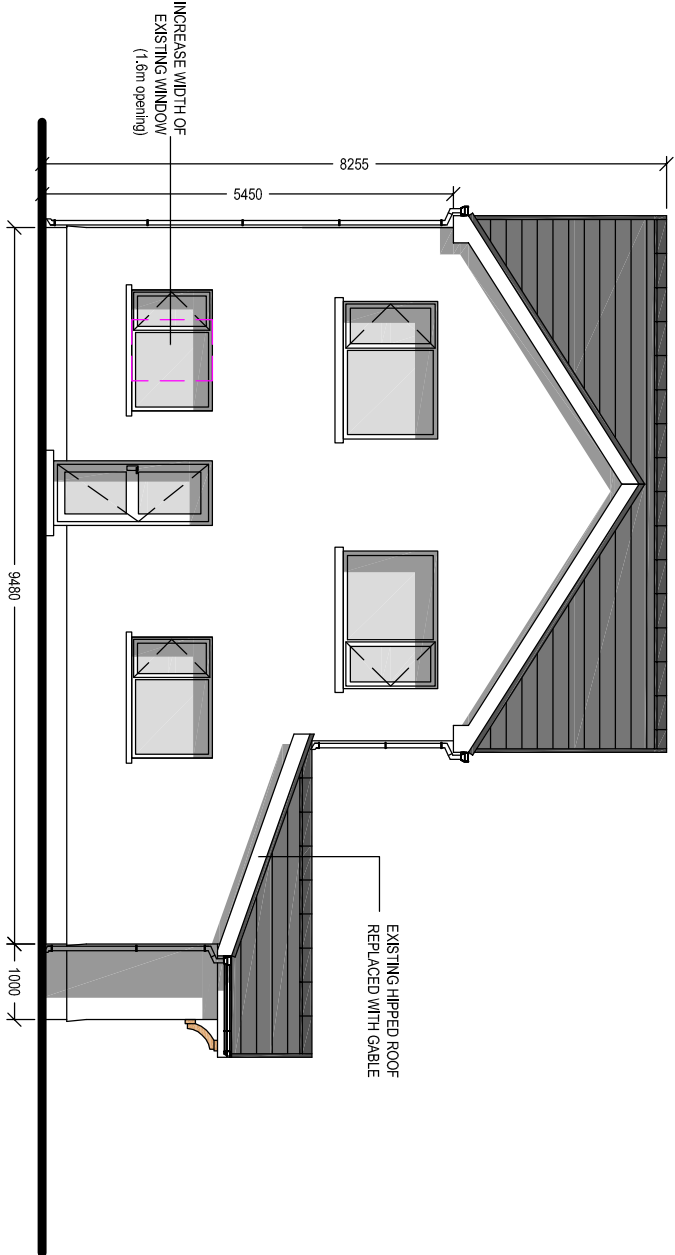


PROPOSED FRONT ELEVATION

Scale 1:100

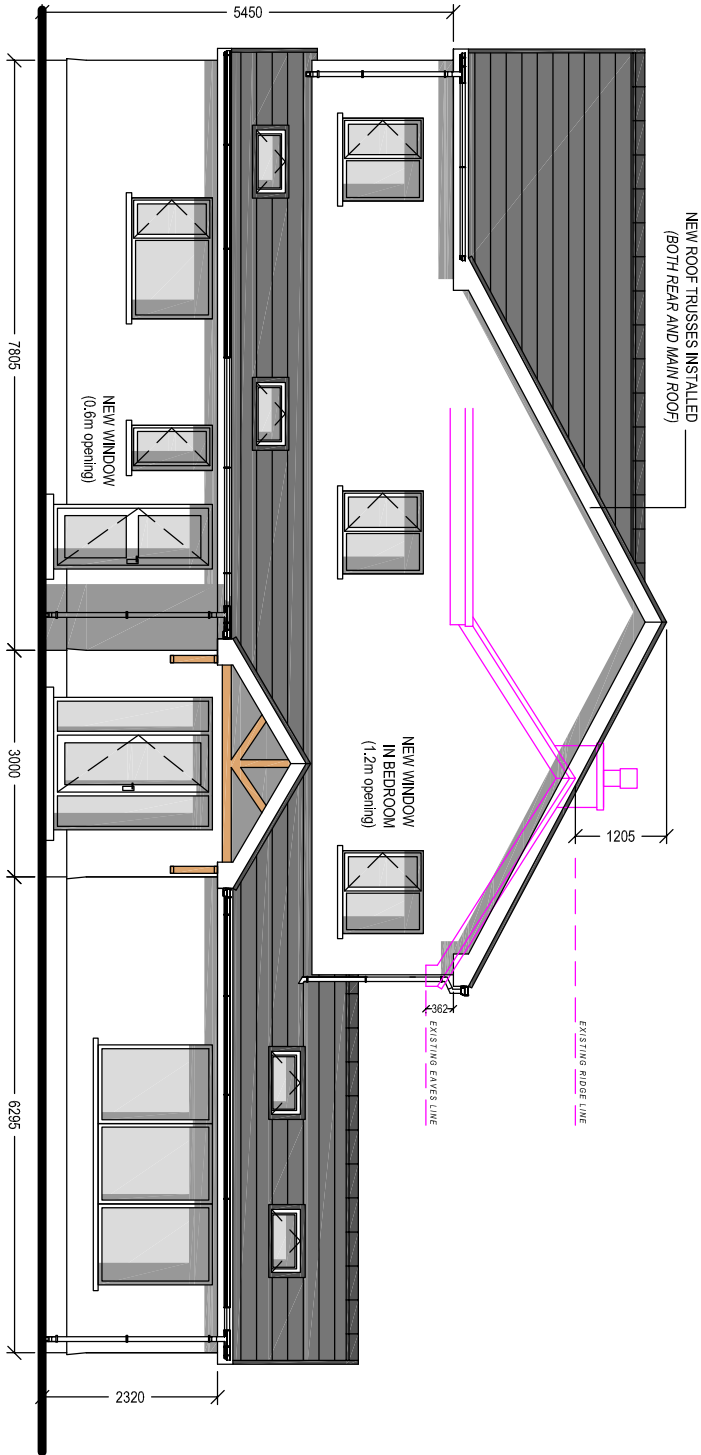


PROPOSED SIDE ELEVATION

Scale 1:100

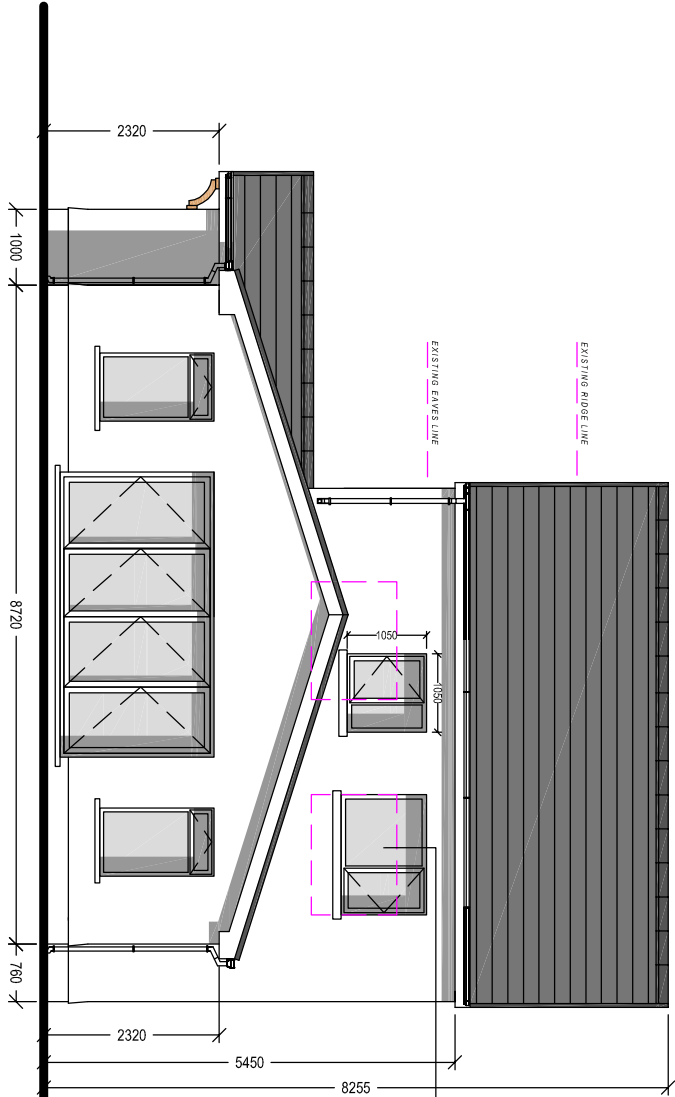

PROPOSED REAR ELEVATION

Scale 1:100

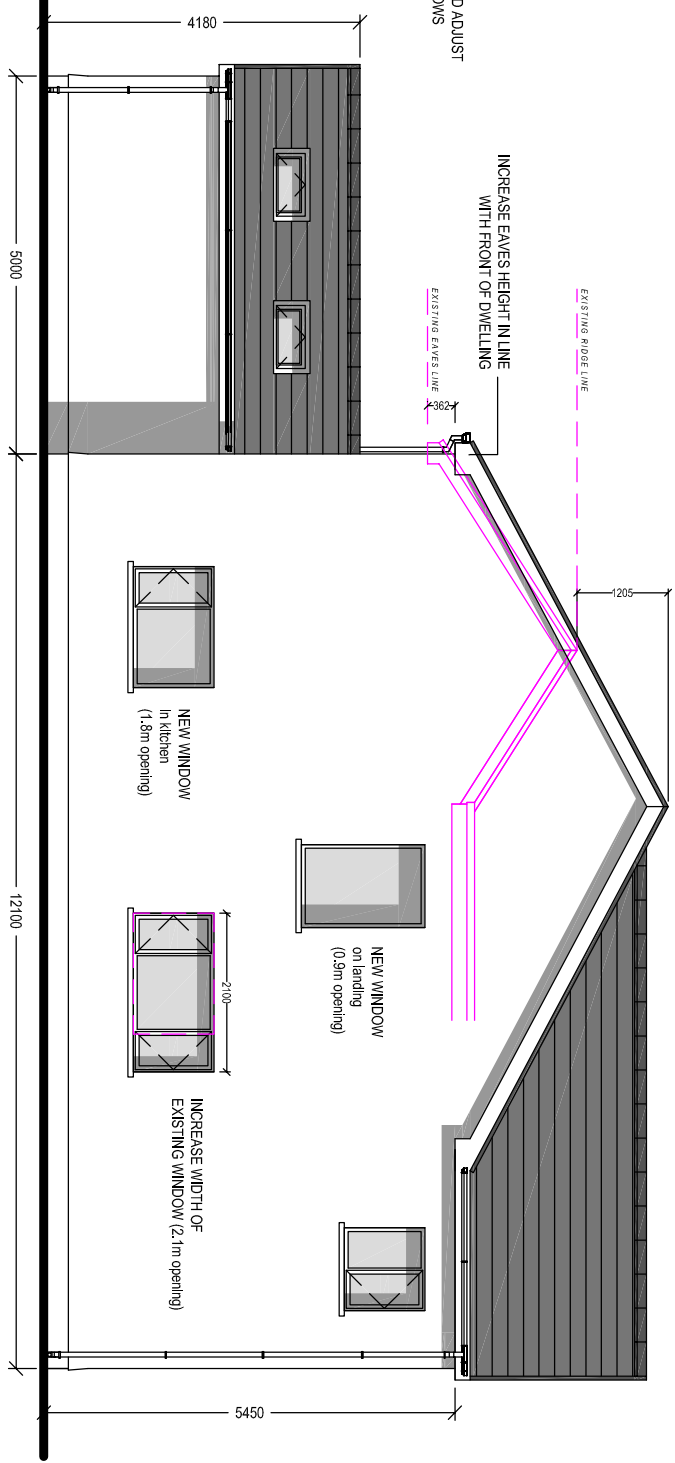

PROPOSED SIDE ELEVATION

Scale 1:100



Cwm Planning & Design Ltd.
(architectural and Draughting Services)

Client:

Mr. & Mrs R. Bugler
Pen yr Heol Farm
Rhydyfro
Pontardawe
SA8 4SY

Project Title:

**PROPOSED EXTENSION(S)
AND INTERNAL RE-MODELLING**

General Notes:

1. Do not scale from this drawing take figured dimensions only.
2. Dimensions are in millimeters unless otherwise stated.

Drawing Issue:

PLANNING

Drawing Title:

PROPOSED ELEVATIONS

Drawing No:

005

Revision:

A

Date:

18-05-2020

Revised:

26-06-2020

Scale(s):

1:100

Paper Size:

A3