
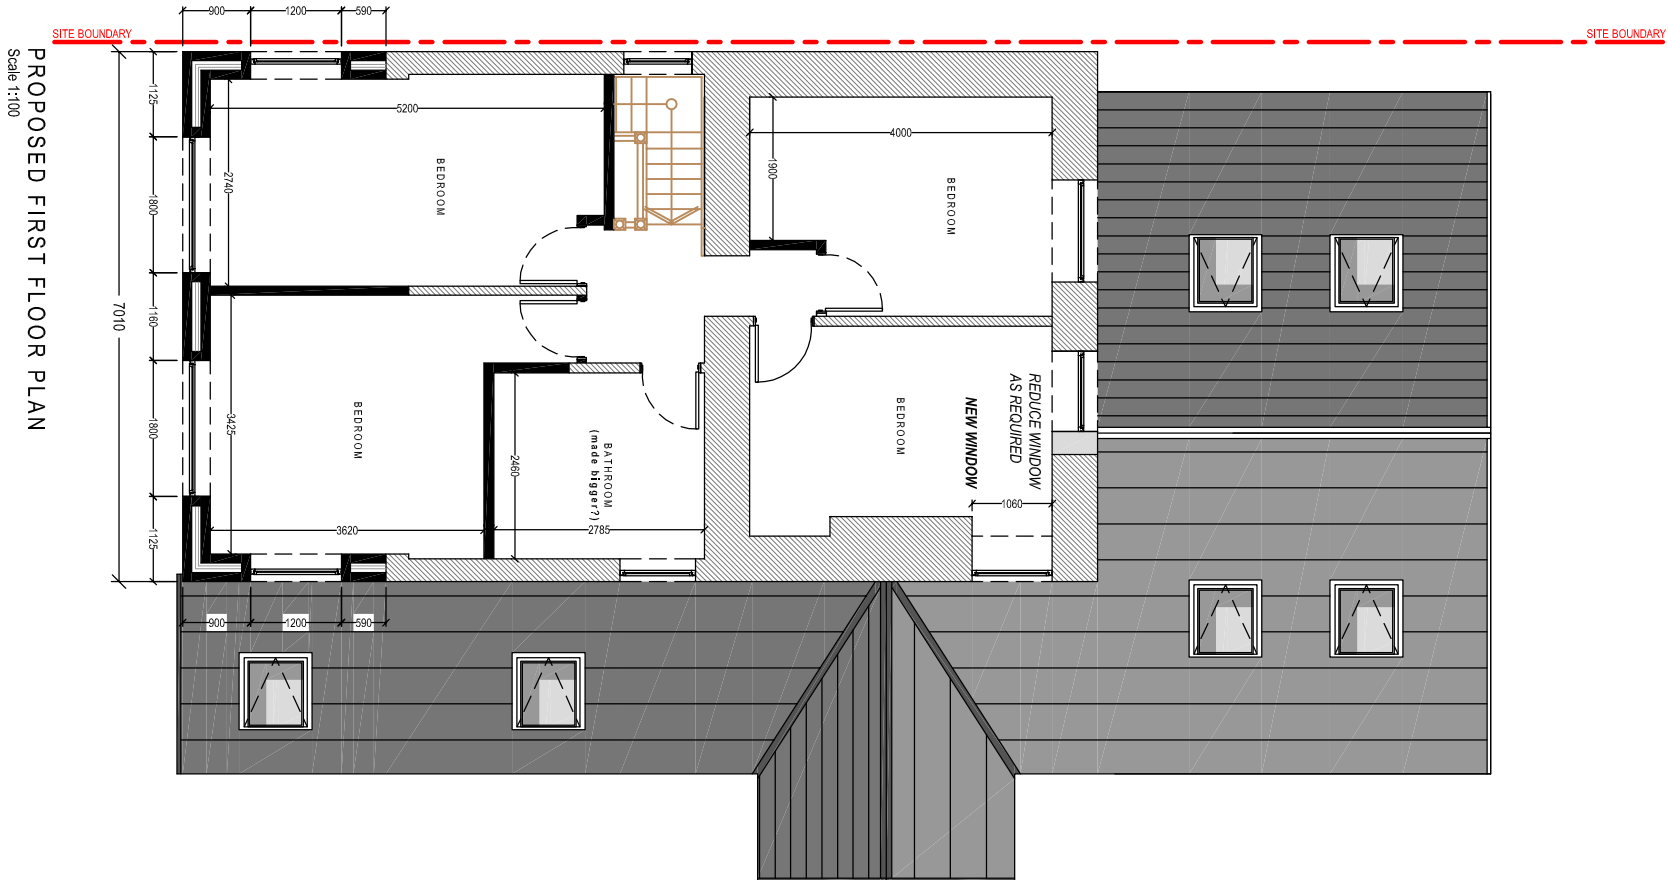


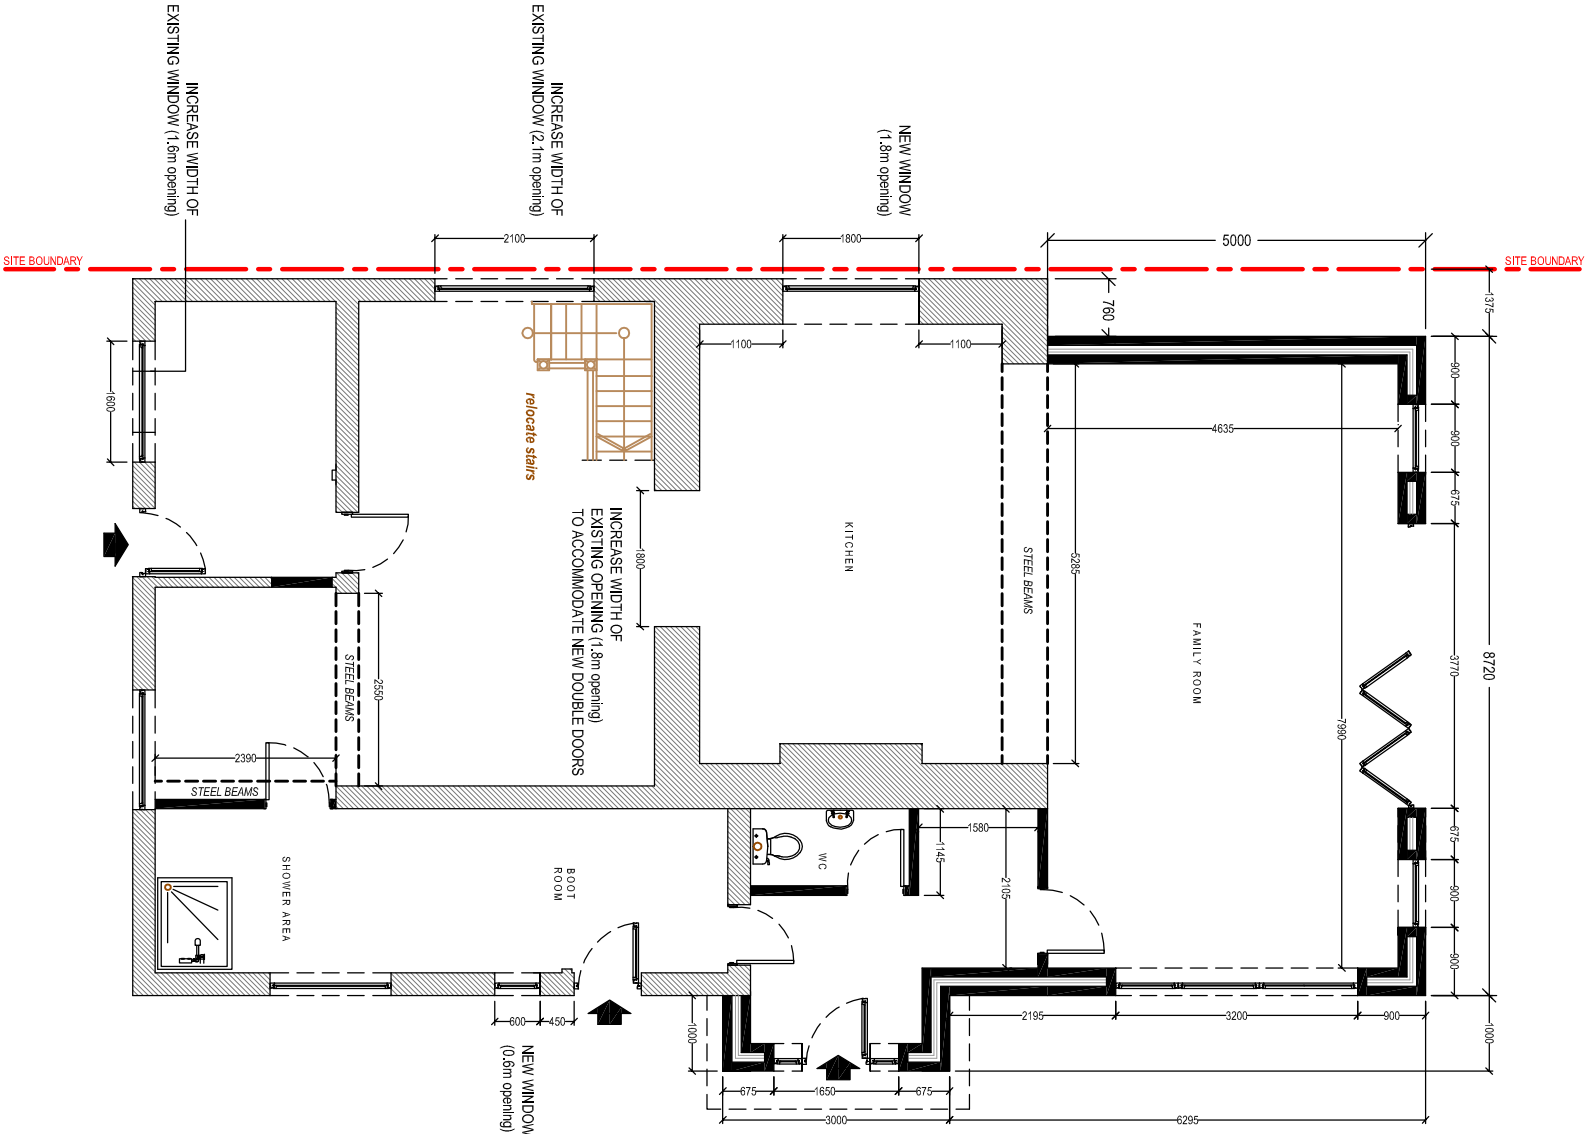

Client:

Mr. & Mrs R. Bugler
Pen yr Heol Farm
Rhydyfro
Pontardawe
SA8 4SY

Project Title:
**PROPOSED EXTENSION(S)
AND INTERNAL RE-MODELLING**

General Notes:
1. Do not scale from this drawing. Take figures/measurements only.
2. Dimensions are in millimetres unless otherwise stated.

Drawing Issue:

PLANNING

Drawing Title: PROPOSED FLOOR PLANS			
Drawing No:	006	Revision:	A
Date:	09-06-2020	Revised:	25-06-2020
Scale(s):	1:100	Paper Size:	A3



Cwm Planning & Design Ltd.
(architectural and Draughting Services)