


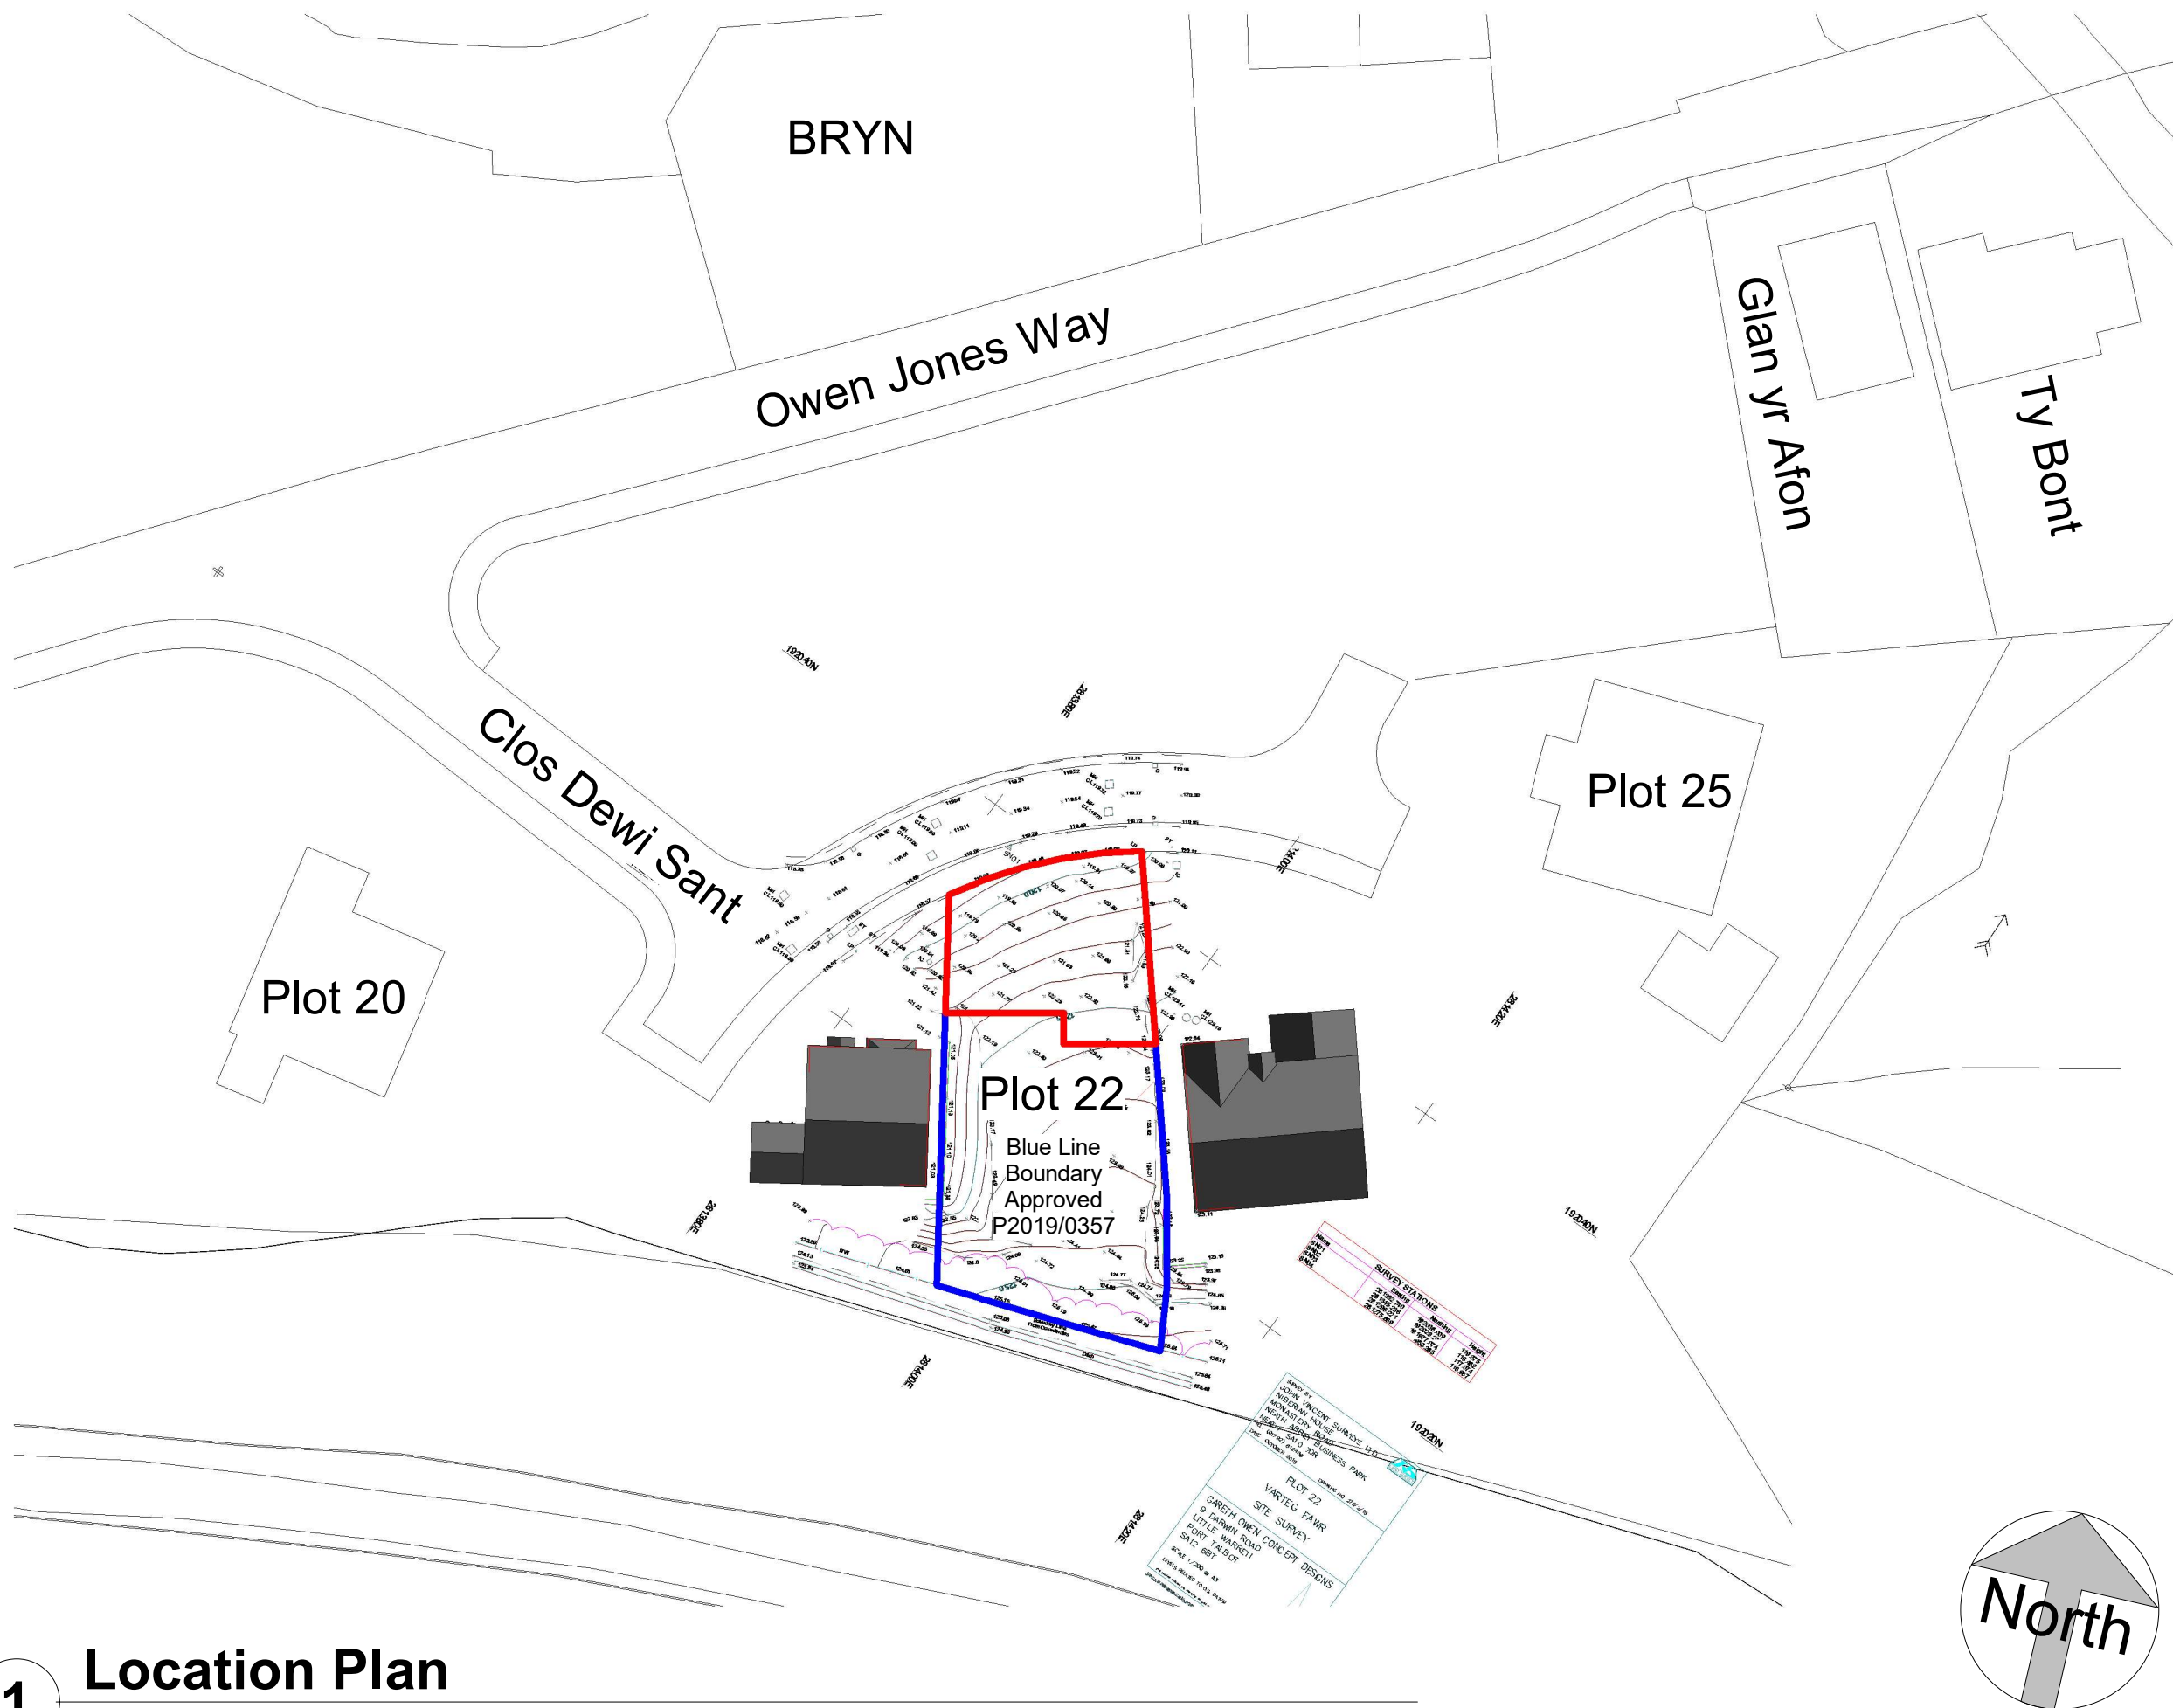

1 Location Plan
1 : 500

NOTES:



DRAWING STATUS

Planning

PROJECT

Plot 22 Varteg Fawr, Bryn

TITLE

Proposed Garage Location Plan

CLIENT

Mr G Doyle

DRAWN BY
Gareth Owen

DATE
16.06.20


SCALE (@A3)
1 : 500

PROJECT NO.
GD01

DRAWING NO.
A100

REV
-


GO CONCEPT DESIGNS, 9 DARWIN RD, PORT TALBOT, SA12 6BT
gareth@goconceptdesigns.co.uk

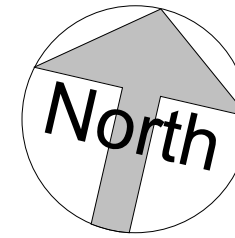

NOTES:



DRAWING STATUS	
Planning	
PROJECT	
Plot 22 Varteg Fawr, Bryn	
TITLE	
Proposed Garage Site Plan	
CLIENT	
Mr G Doyle	
DRAWN BY	DATE
Gareth Owen	16.06.20
SCALE (@A3)	PROJECT NO.
1 : 200	GD01
DRAWING NO.	REV
A102	C4
GO CONCEPT DESIGNS, 9 DARWIN RD, PORT TALBOT, SA12 6BT gareth@goconceptdesigns.co.uk	

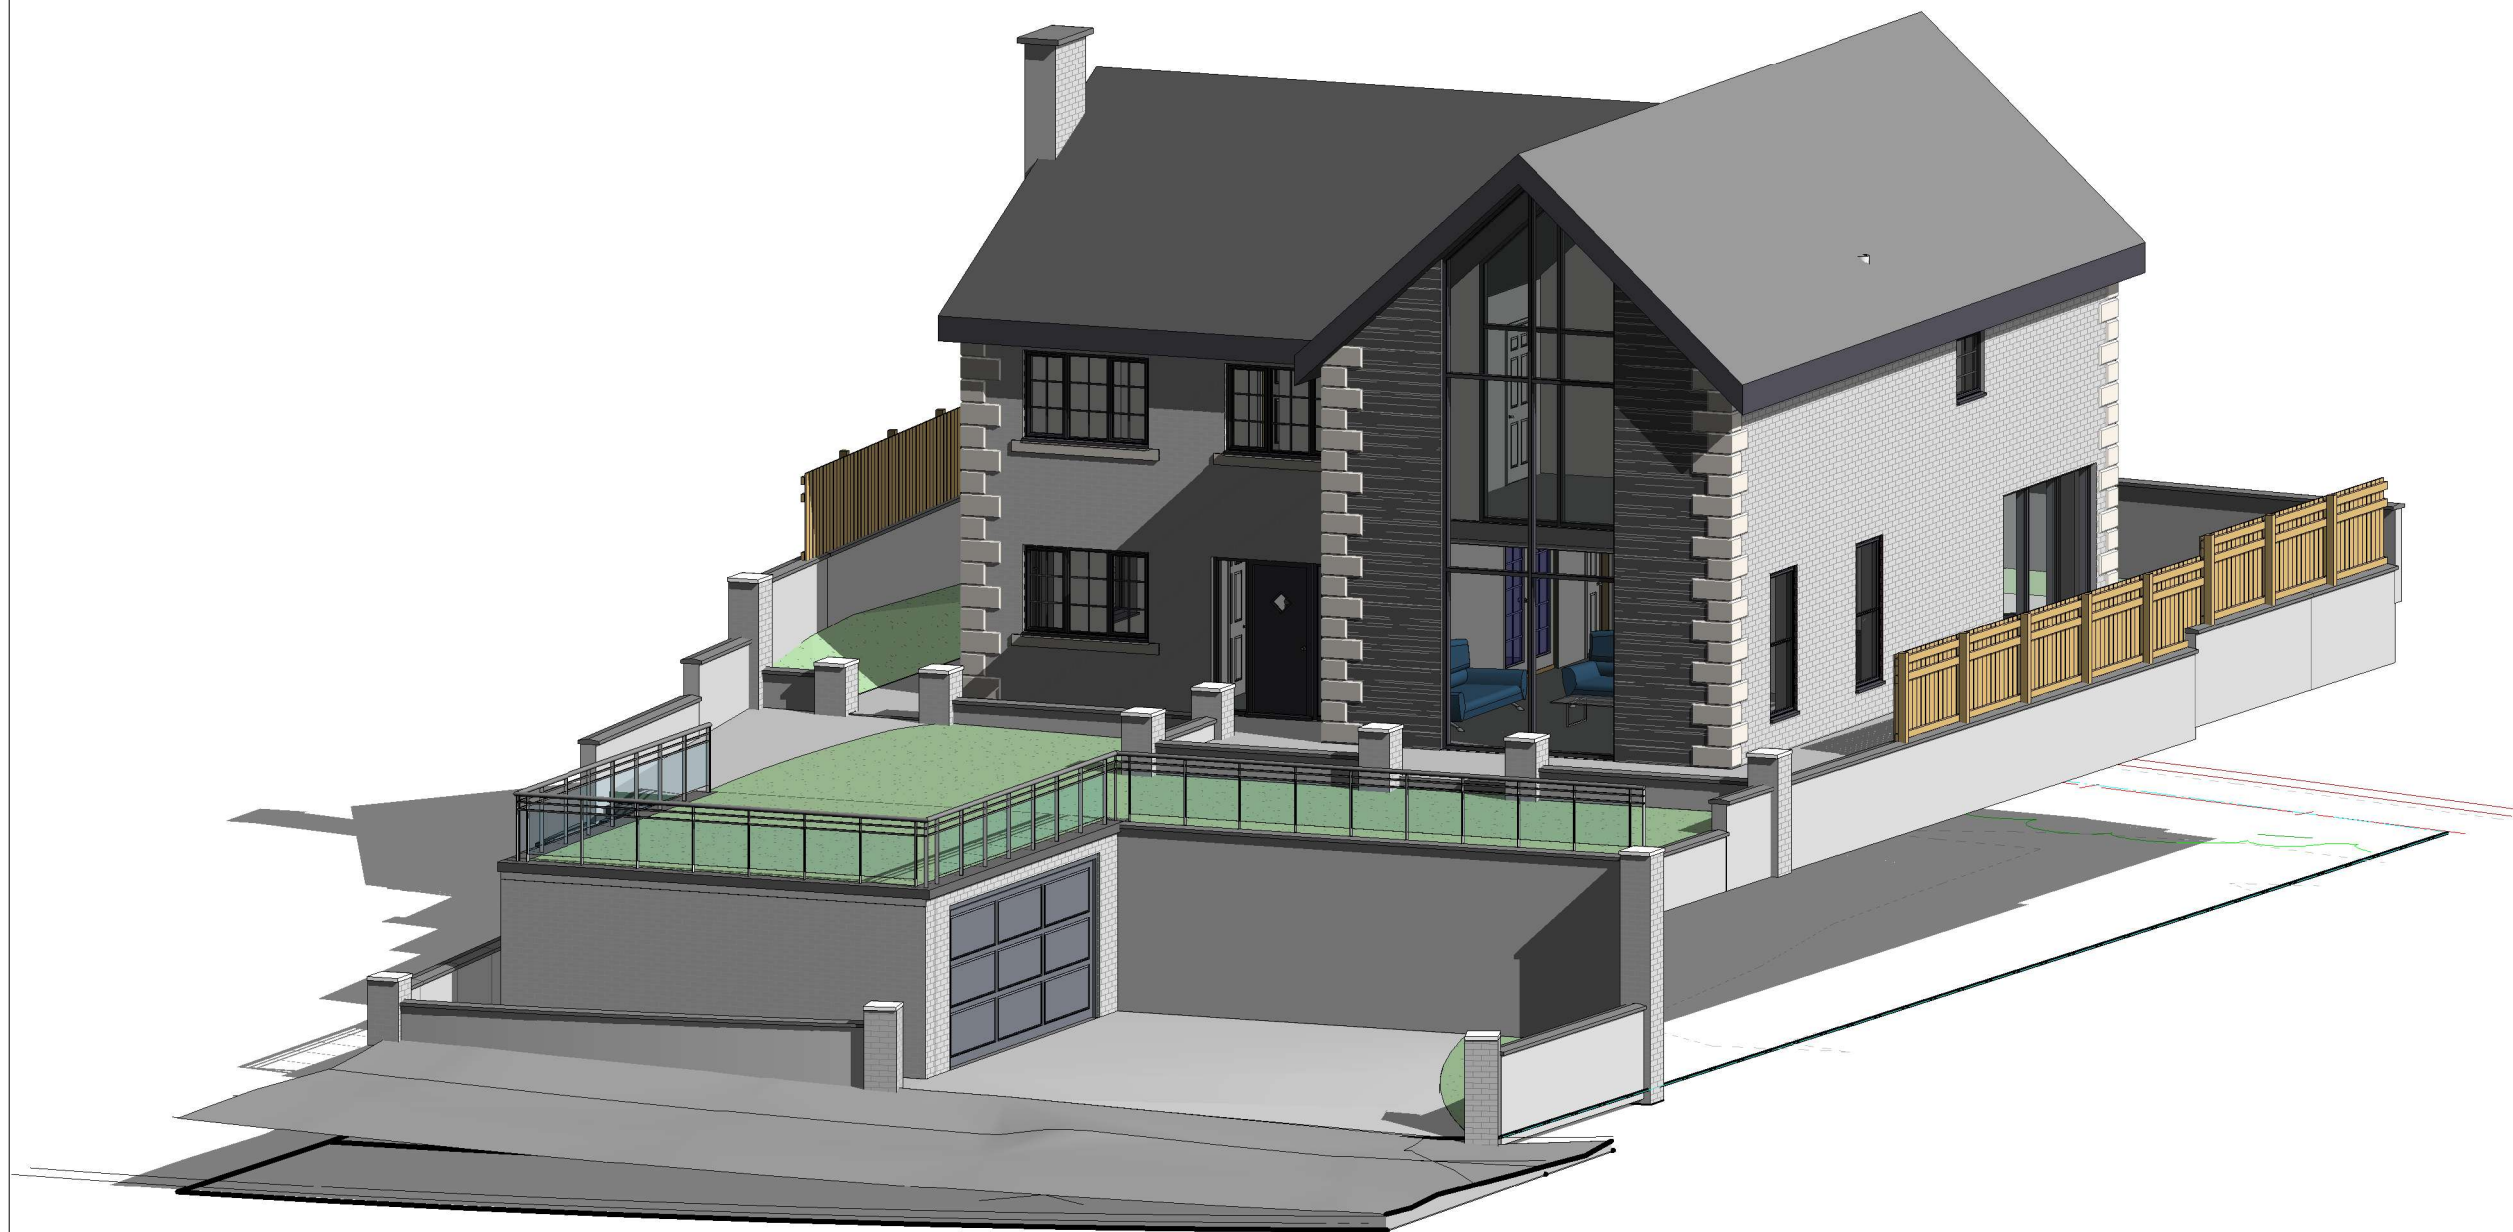

1 3D Sketch

NOTES:



DRAWING STATUS

Planning

PROJECT

Plot 22 Varteg Fawr, Bryn

TITLE

3D Sketch with Garage

CLIENT

Mr G Doyle

DRAWN BY
Gareth Owen

DATE
16.06.20


SCALE (@A3)

PROJECT NO.
GD01


DRAWING NO.
A116

REV
C1


GO CONCEPT DESIGNS, 9 DARWIN RD, PORT TALBOT, SA12 6BT
gareth@goconceptdesigns.co.uk

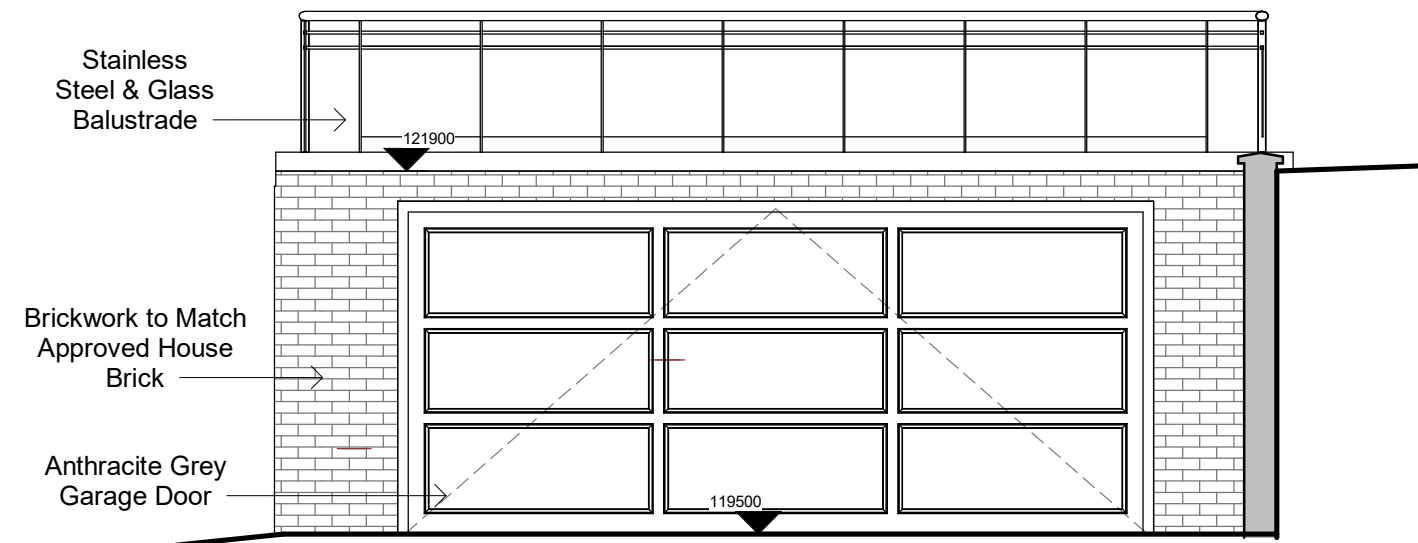


1 Proposed Garage Front Elevation
1 : 50

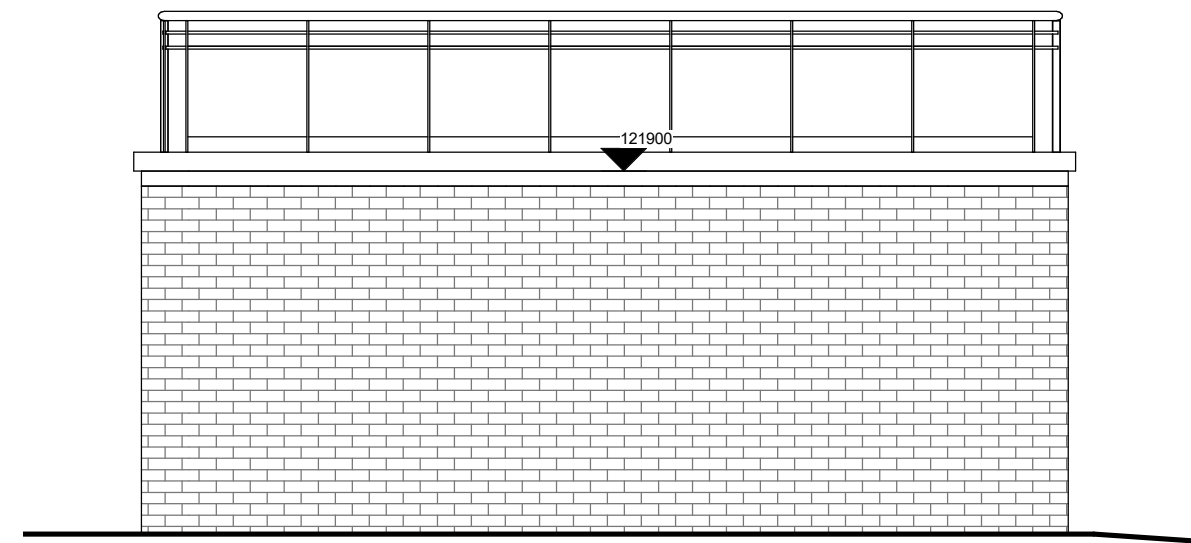

2 Proposed Garage Side Elevation
1 : 50

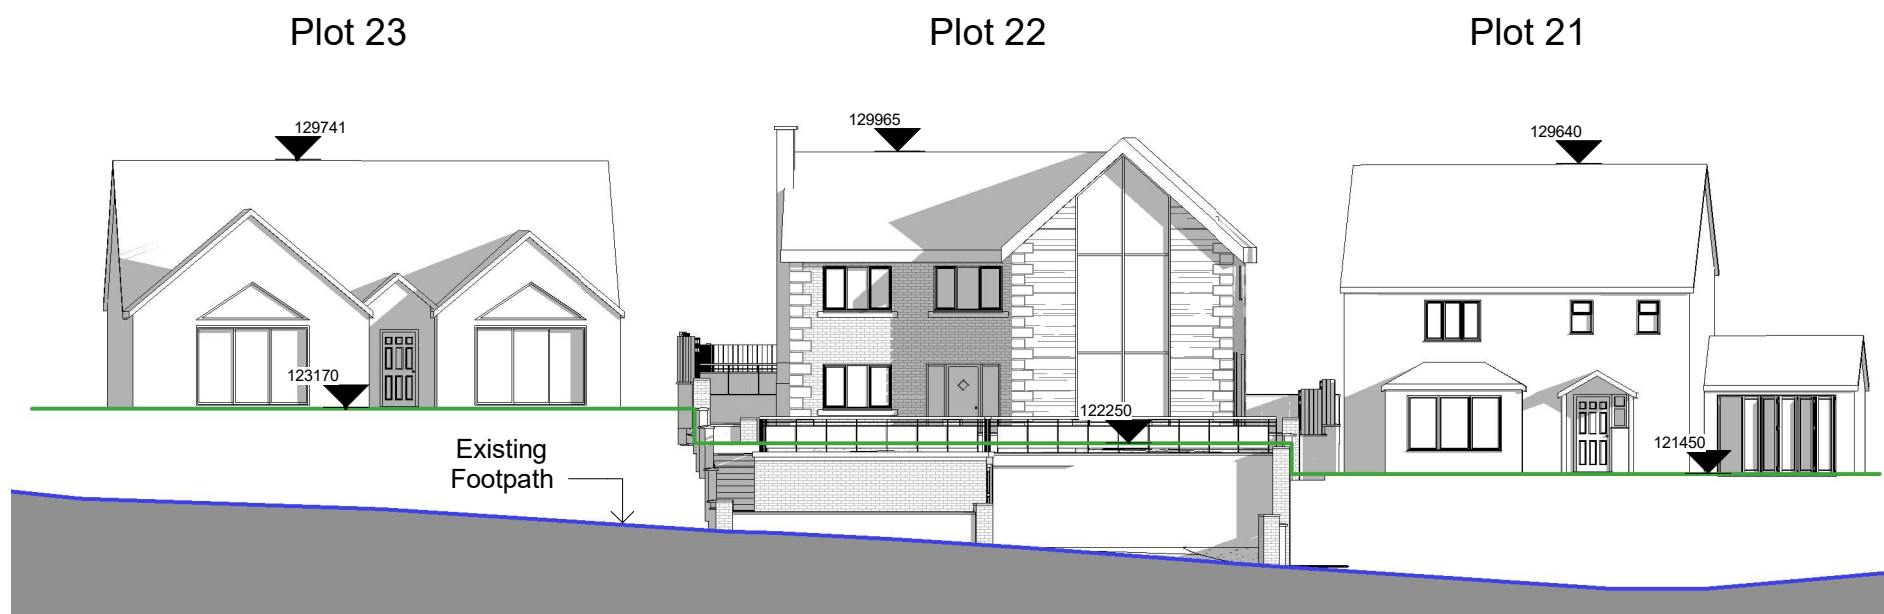

3 Proposed Garage Street Scene
1 : 200

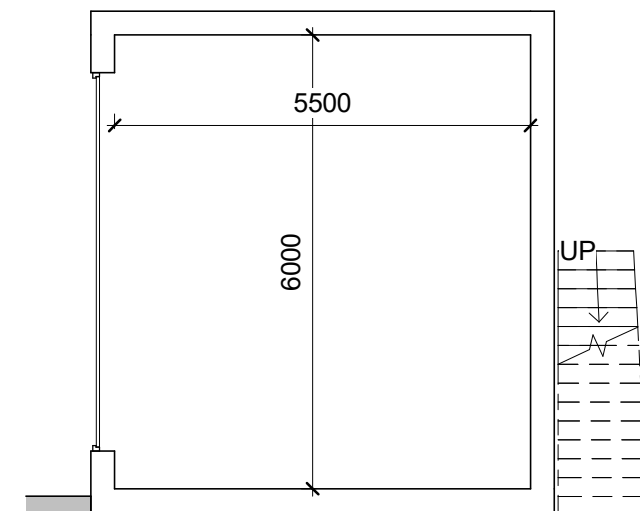

Proposed Garage Floor Plan



DRAWING STATUS	
Planning	
PROJECT	
Plot 22 Varteg Fawr, Bryn	
TITLE	
Proposed Garage Elevations	
CLIENT	
Mr G Doyle	
DRAWN BY Gareth Owen	DATE 16.06.20
SCALE (@A3) As indicated	PROJECT NO. GD01
DRAWING NO. A117	REV -
GO CONCEPT DESIGNS, 9 DARWIN RD, PORT TALBOT, SA12 6BT	
gareth@goconceptdesigns.co.uk	