


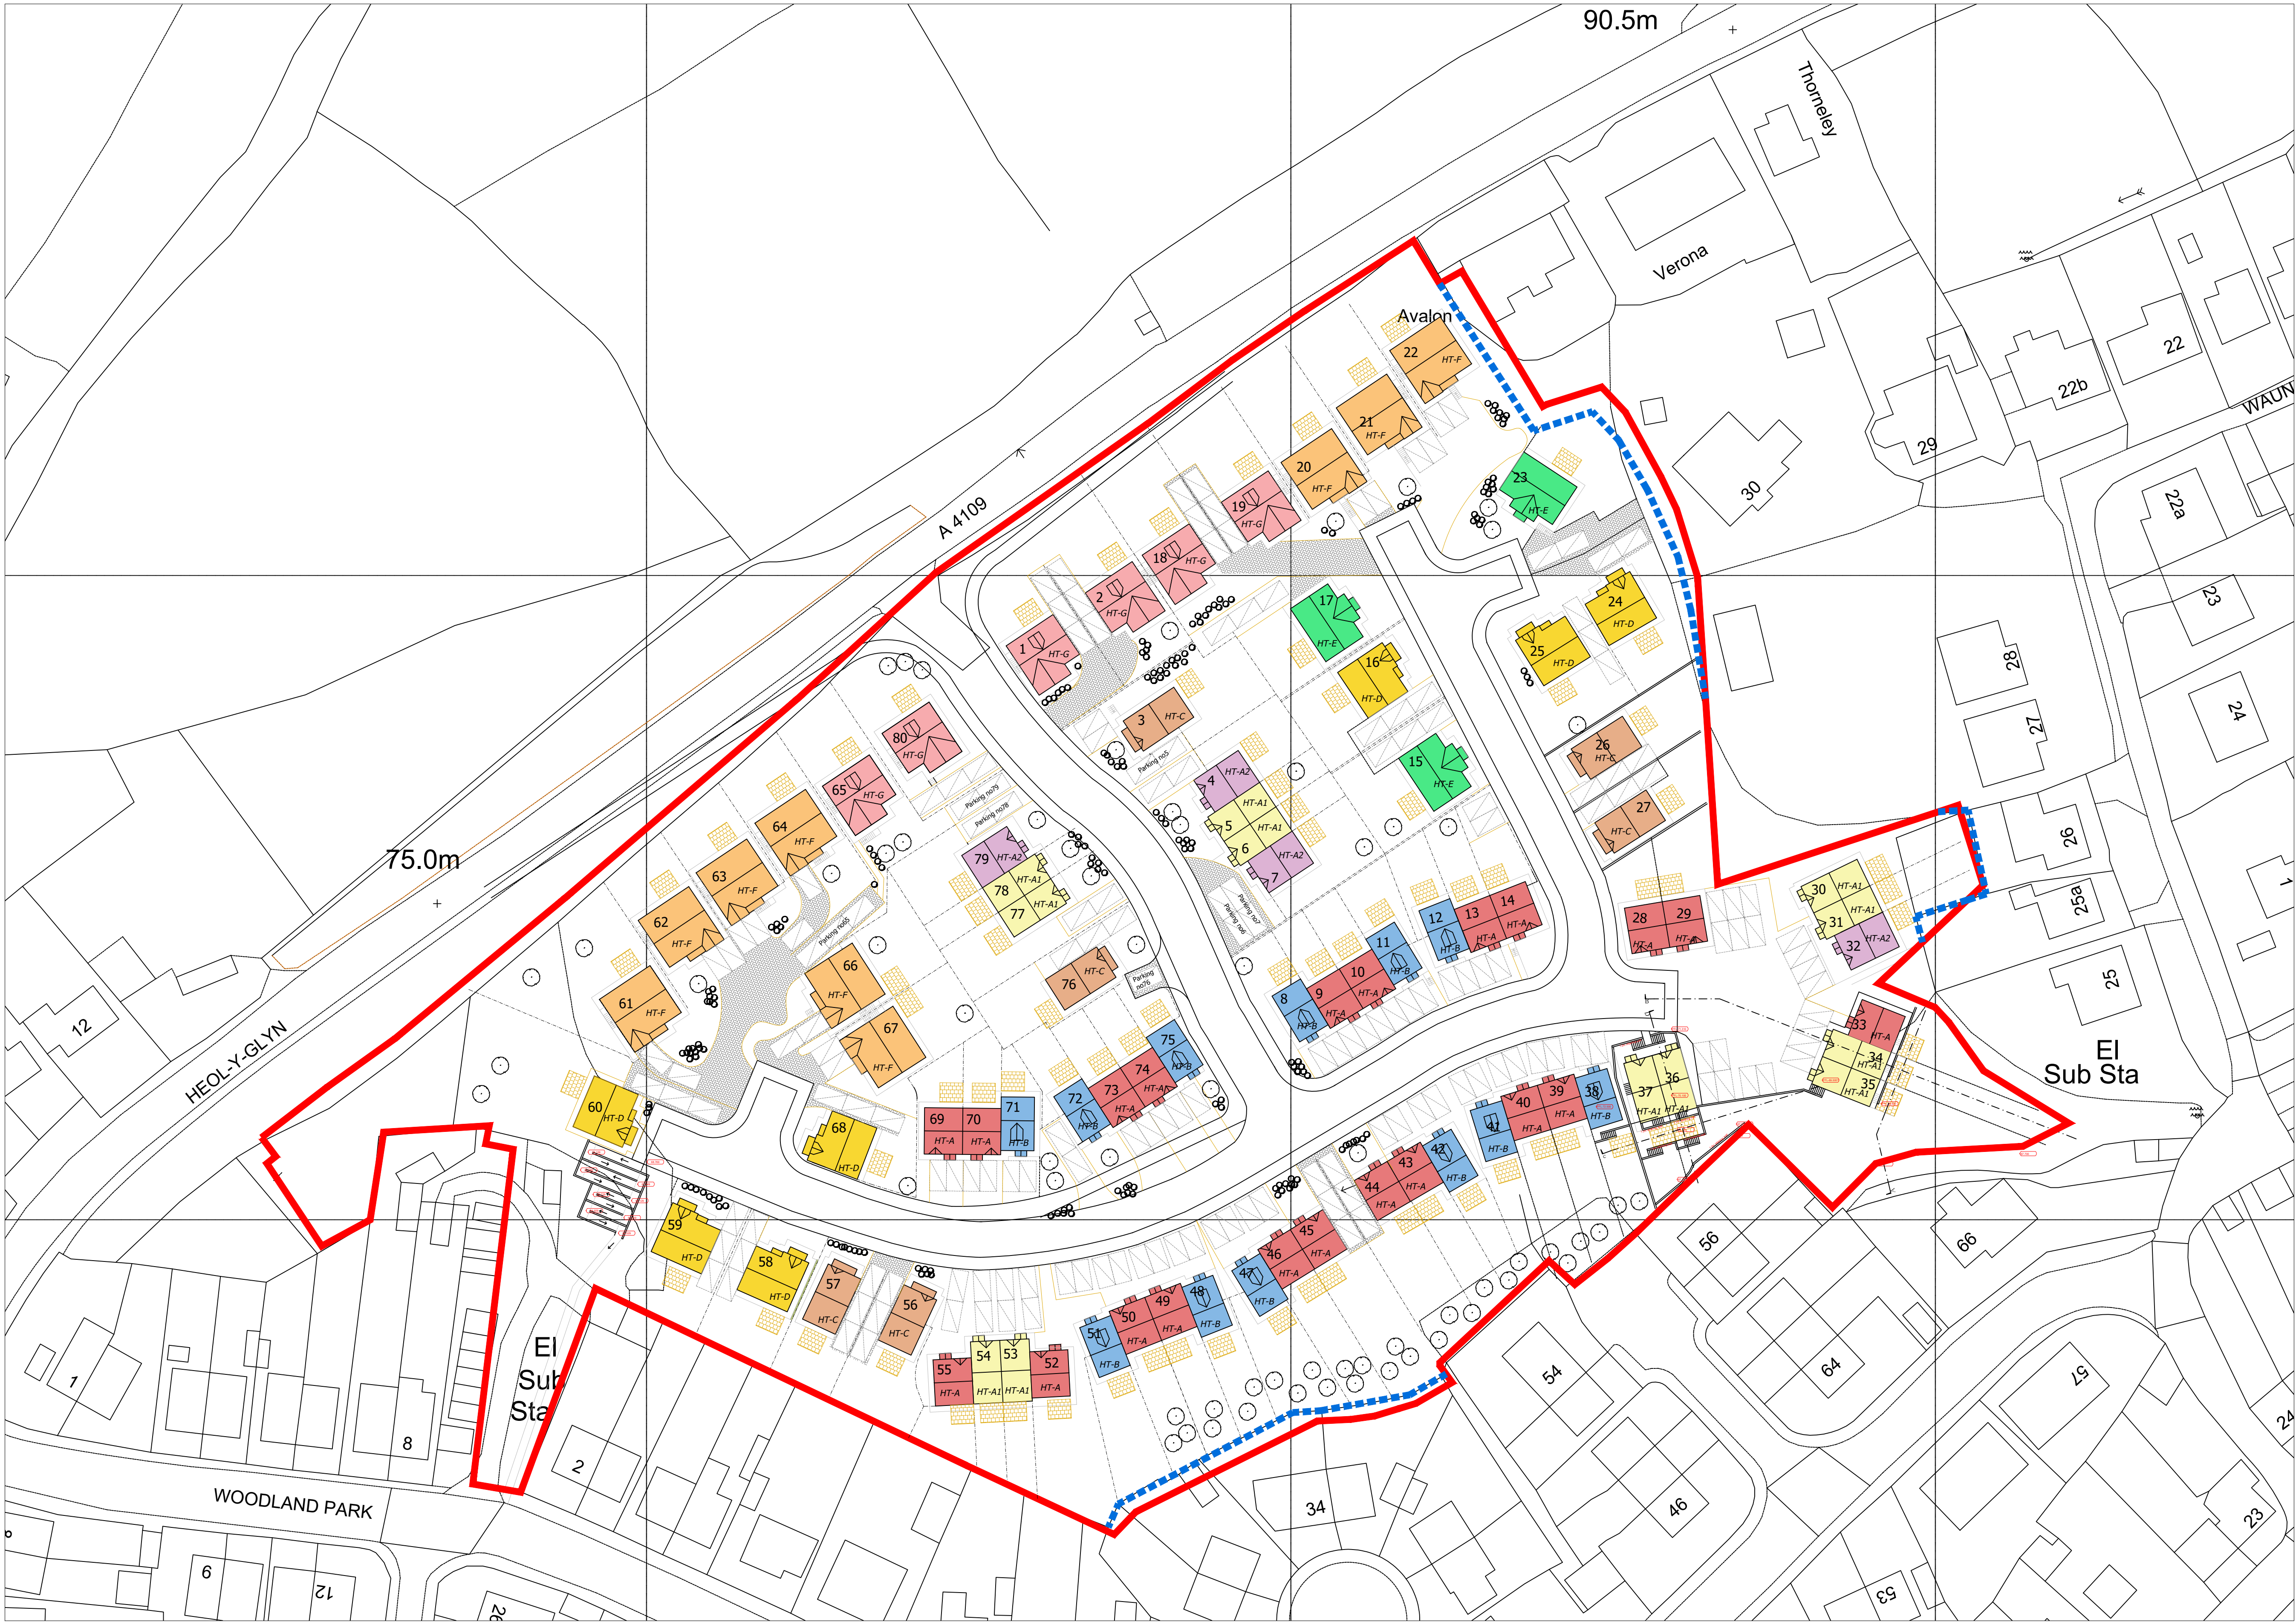

Proposed site plan 1:500

THIS DRAWING IS SUBJECT TO LOCAL PLANNING AND ALL OTHER NECESSARY CONSENTS. ALL DIMENSIONS, SITE LEVELS AND T BARS WHERE GIVEN ARE APPROXIMATE AND SUBJECT TO SURVEY UNLESS STATED OTHERWISE. ALL DIMENSIONS MUST BE CHECKED ON SITE. DO NOT SCALE OFF THIS DRAWING.

THIS DRAWING IS TO BE READ IN CONJUNCTION WITH ALL RELEVANT CONSULTANTS' AND/OR SPECIALIST'S DRAWINGS OR DOCUMENTS. SAURO ARCHITECTURAL DESIGN WYLLY NOTIFIED OF ANY VARIATIONS OR DISCREPANCIES BEFORE THE APPLICABLE WORK COMMENCES. ALL ORDERS RELATING TO DESIGN OF FOUNDATIONS, FLOOR SLABS AND ANY OTHER STRUCTURAL ELEMENTS ARE TO BE REFERRED TO THE STRUCTURAL ENGINEER FOR CLARIFICATION.

Revision	Description	Date

SAURO
ARCHITECTURAL DESIGN

Client:
Enzo's Homes Ltd

Project Title:
**Land off Heol y Glyn,
Glynneath
SA11 5AT**

Drawing Title:
Proposed site plan

Scale:	Drawn by:
1:500	1

Date:	Job No.	Drawing No.
24.06.2020	E-634	01

Revision	Checked	Sheet Size
*	*	A1

SAURO ARCHITECTURAL DESIGN LTD
9 ELLISTON TERRACE,
CARDIFF, SA3 3 1HA
Tel: (01267) 233 684
Email: design@sauro.co.uk
© Drawing Copyright Sauro Architectural Design Ltd