


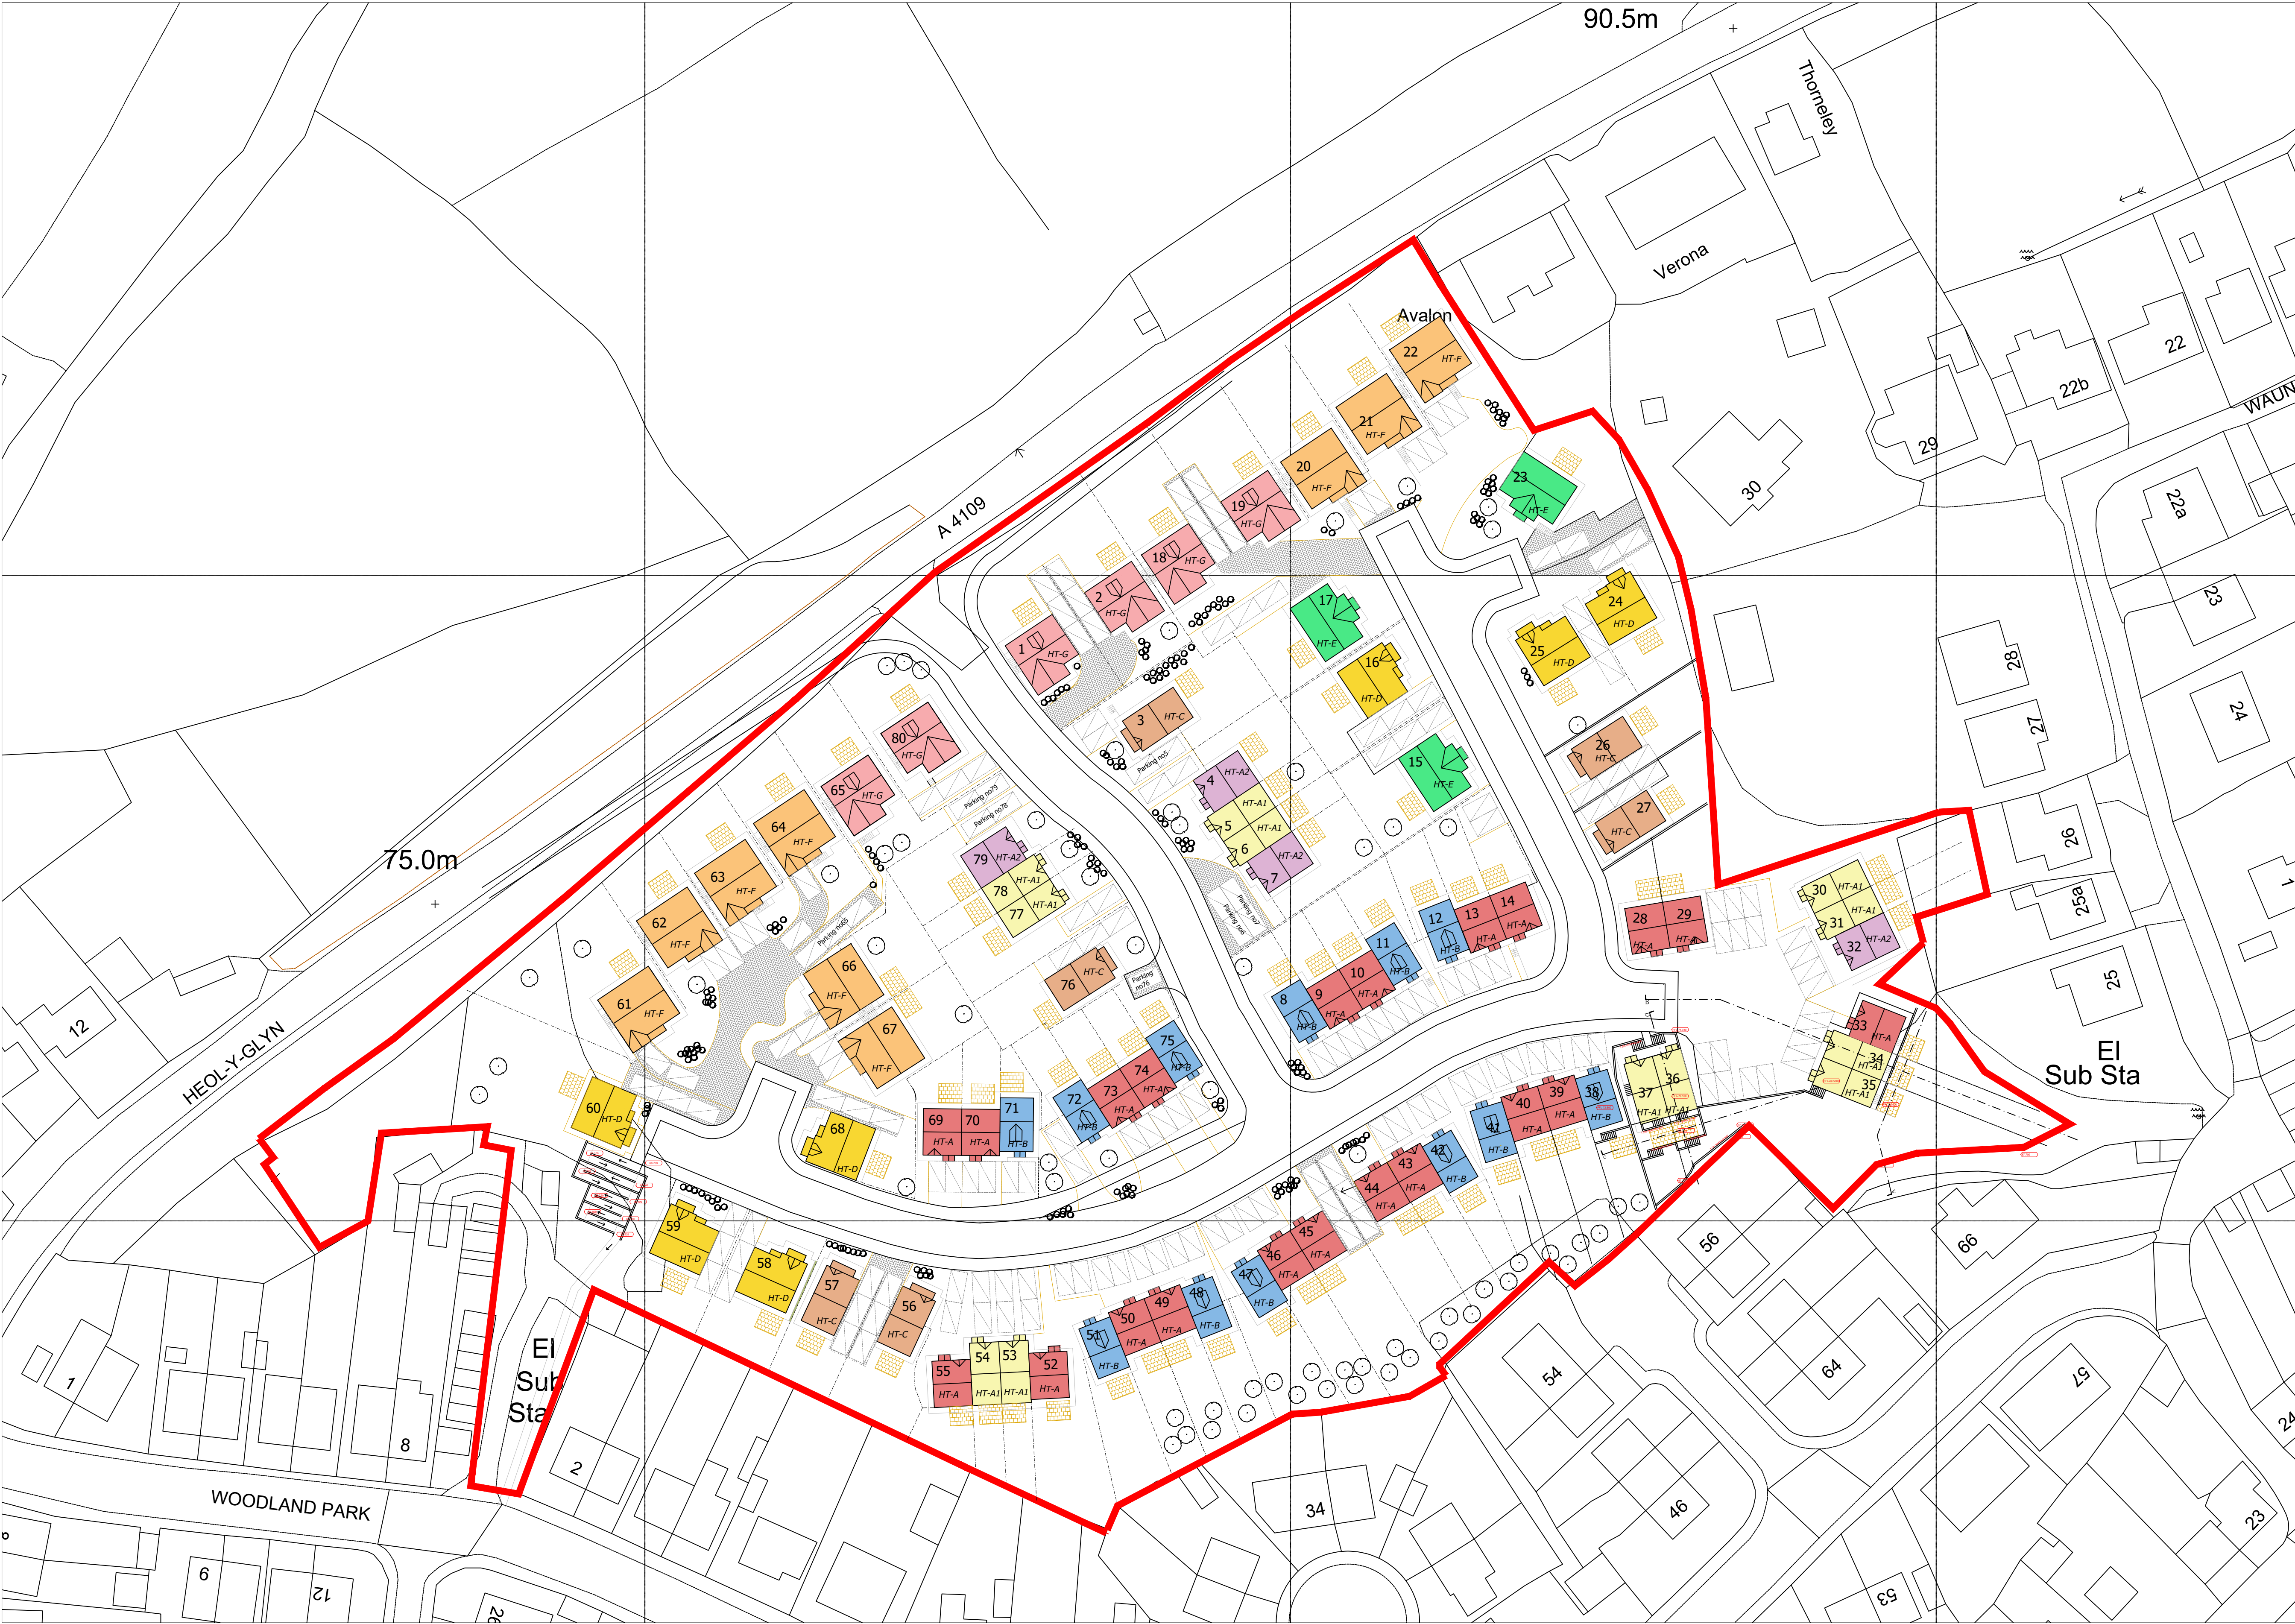

Proposed site plan 1:500

THIS DRAWING IS SUBJECT TO LOCAL PLANNING AND ALL OTHER NECESSARY CONSENTS. ALL DIMENSIONS, SITE LEVELS AND AREAS WHERE SHOWN ARE APPROXIMATE AND SUBJECT TO SITE SURVEY CHECKS TO BE MADE. ALL CONSTRUCTION MUST BE CHECKED ON SITE. DO NOT SCALE OFF THIS DRAWING. THIS DRAWING IS TO BE USED IN CONJUNCTION WITH ALL RELEVANT CONSULTANTS' AND/OR SPECIALIST'S DRAWINGS OR DOCUMENTS. SAURO ARCHITECTURAL DESIGN MUST BE NOTIFIED OF ANY VARIATIONS TO THE REQUIREMENTS OF THE AFFECTED WORK COMMENCES. ALL QUERIES RELATING TO DESIGN OR FOUNDATIONS, FLOOR SLABS AND ANY OTHER STRUCTURAL ELEMENTS ARE TO BE REFERRED TO THE STRUCTURAL ENGINEER FOR CLARIFICATION.

Revision	Description	Date

sauro
ARCHITECTURAL DESIGN

Client:
Elzeo's Homes Ltd

Project Title:
**Land off Heol y Glyn,
Glynneath
SA11 5AT**

Drawing Title:
Proposed site plan

Scale	Drawn by
1:500	1

Date	Job No.	Drawing No.
24.06.2020	E-634	01

Revision	Checked	Sheet Size
1	1	A1

SAURO ARCHITECTURAL DESIGN LTD
9 ELLISTON TERRACE,
CARMARTHEN, SA31 1HA
Tel: 012679 213 606
Email: design@sauro.co.uk
© Drawing Copyright Sauro Architectural Design Ltd