


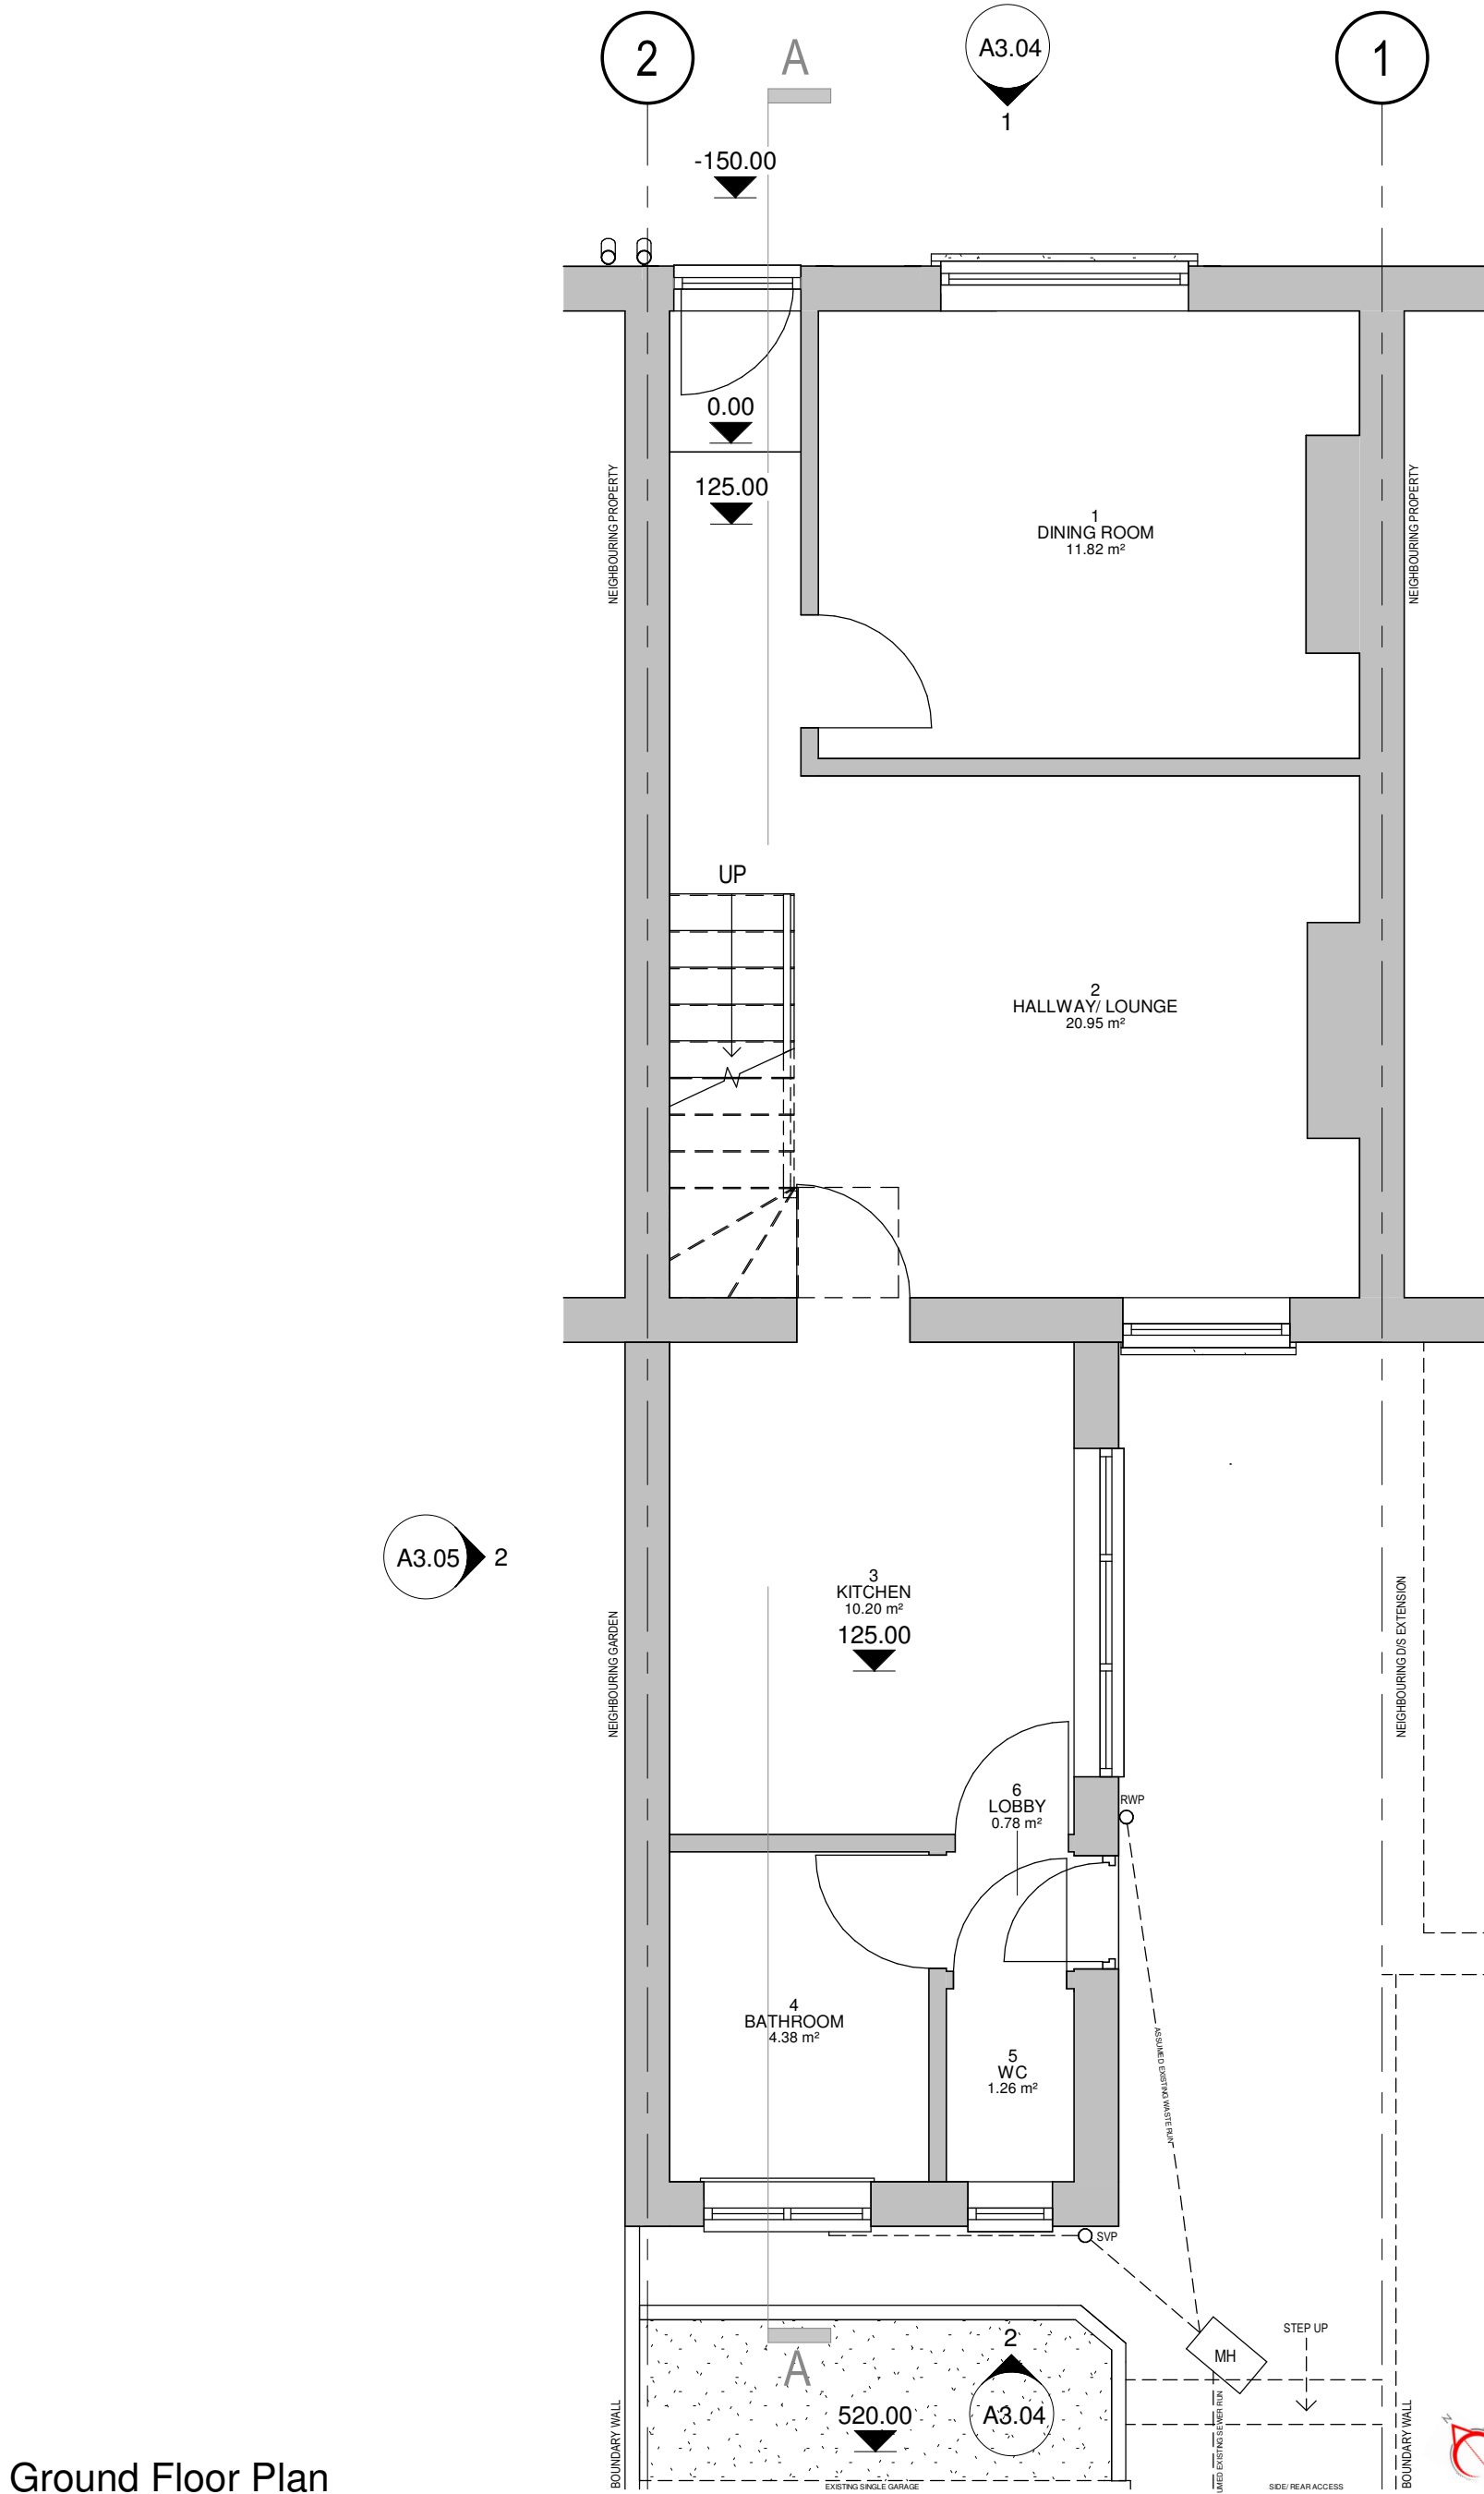

Ground Floor Plan
Scale : 1 : 50

CHAPELROW
ARCHITECTURE

Chapelrow Architecture - 3a Penybont Road, Pencoed, Bridgend CF35 5PY
t: 07515 380180 - e: studio@chapelrow.co.uk
www.chapelrow.co.uk

- NOTES:
1. This drawing is copyright of Chapelrow. Reproduction is only to take place with written authority.
 2. These plans are subject to 'Planning, utilities and Building Regulation approval' or any other statute in law before building work commences.
 3. All drawings marked Preliminary are not to be built from.
 4. Do not scale dimensions from these drawings.
 5. If any discrepancies are found in the drawings these are to be brought to the attention of Chapelrow as soon as possible
 6. Structural framing is indicative, refer to structural engineers design

Scale @ A3	1 : 50	Drawn by	GB
A3.02		Revision	*
		Date	23.06.20
		Project number	0312
Preliminary - Planning		Mr & Mrs Burnett	
Existing GF Plan		14 Joesph St, Port Talbot, South Glam SA13 1BZ	