



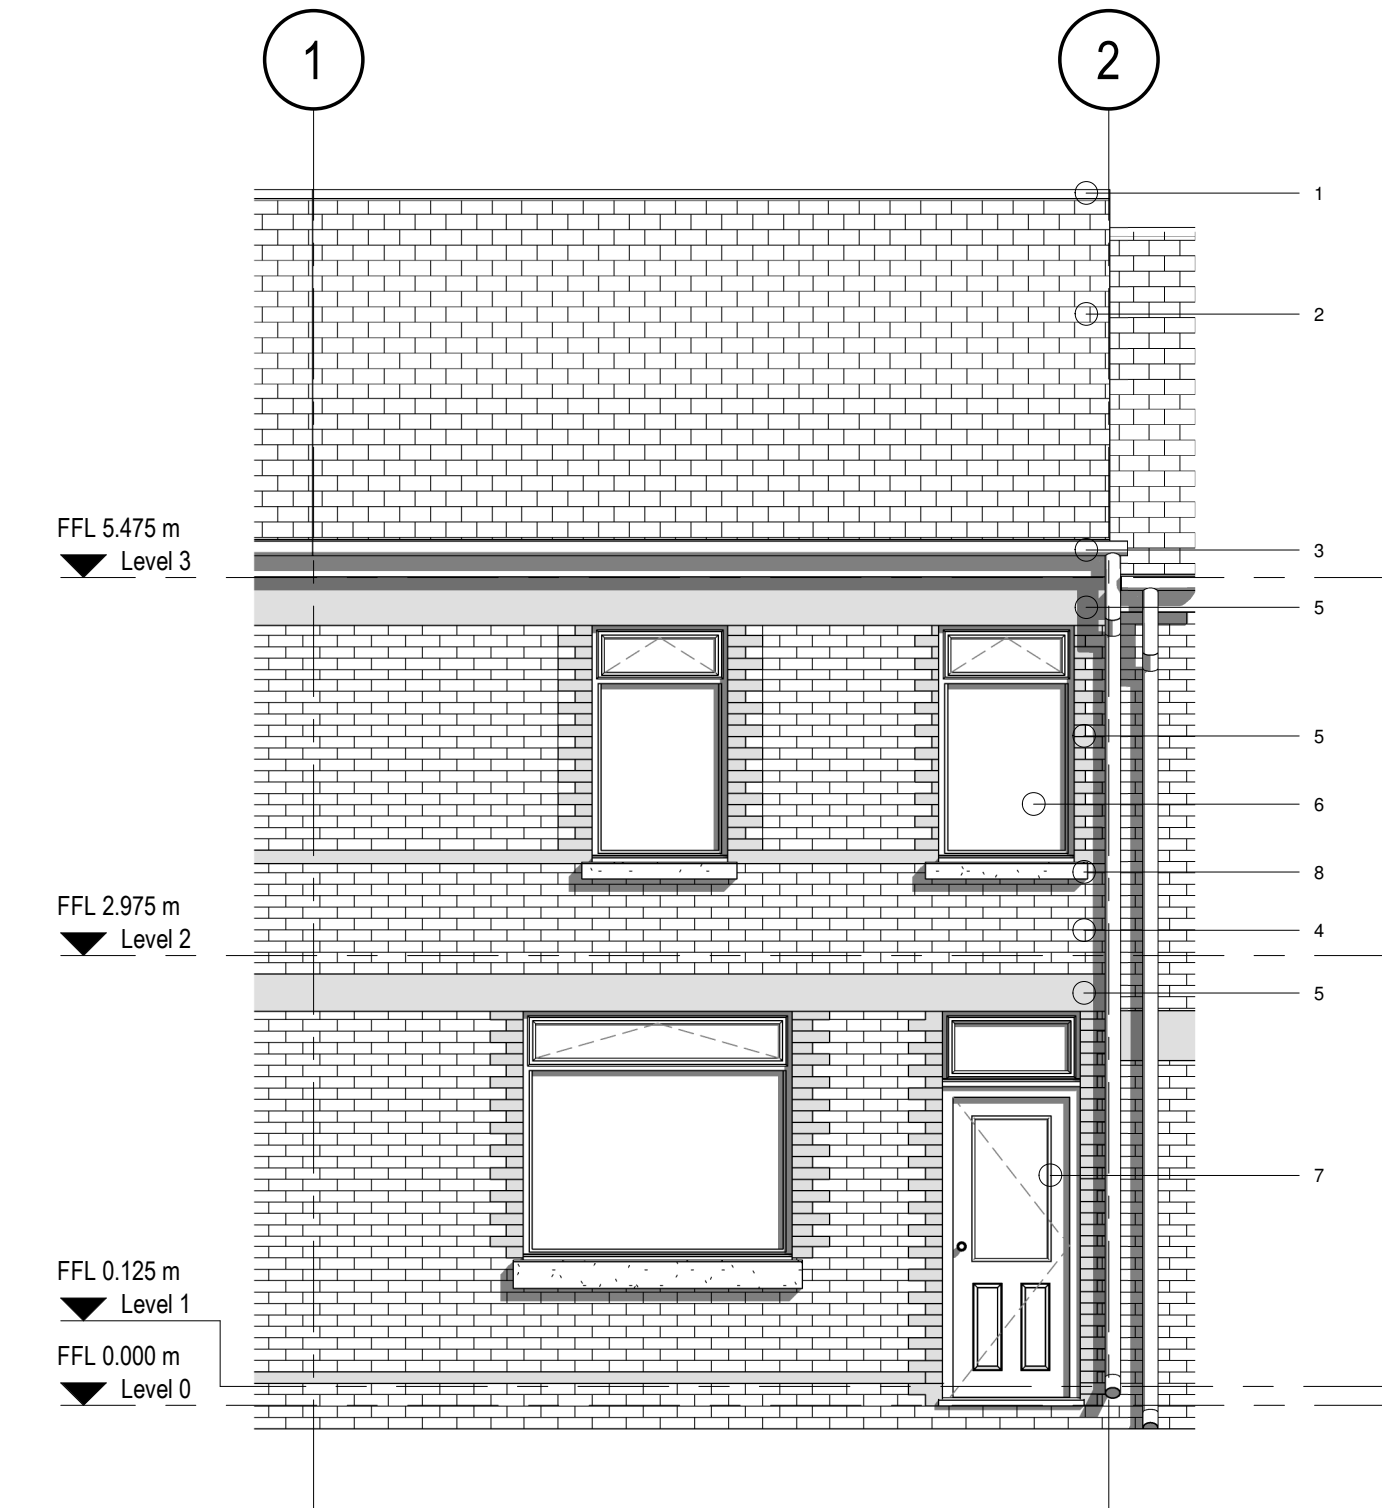

1. North Elevation
Scale : 1 : 50

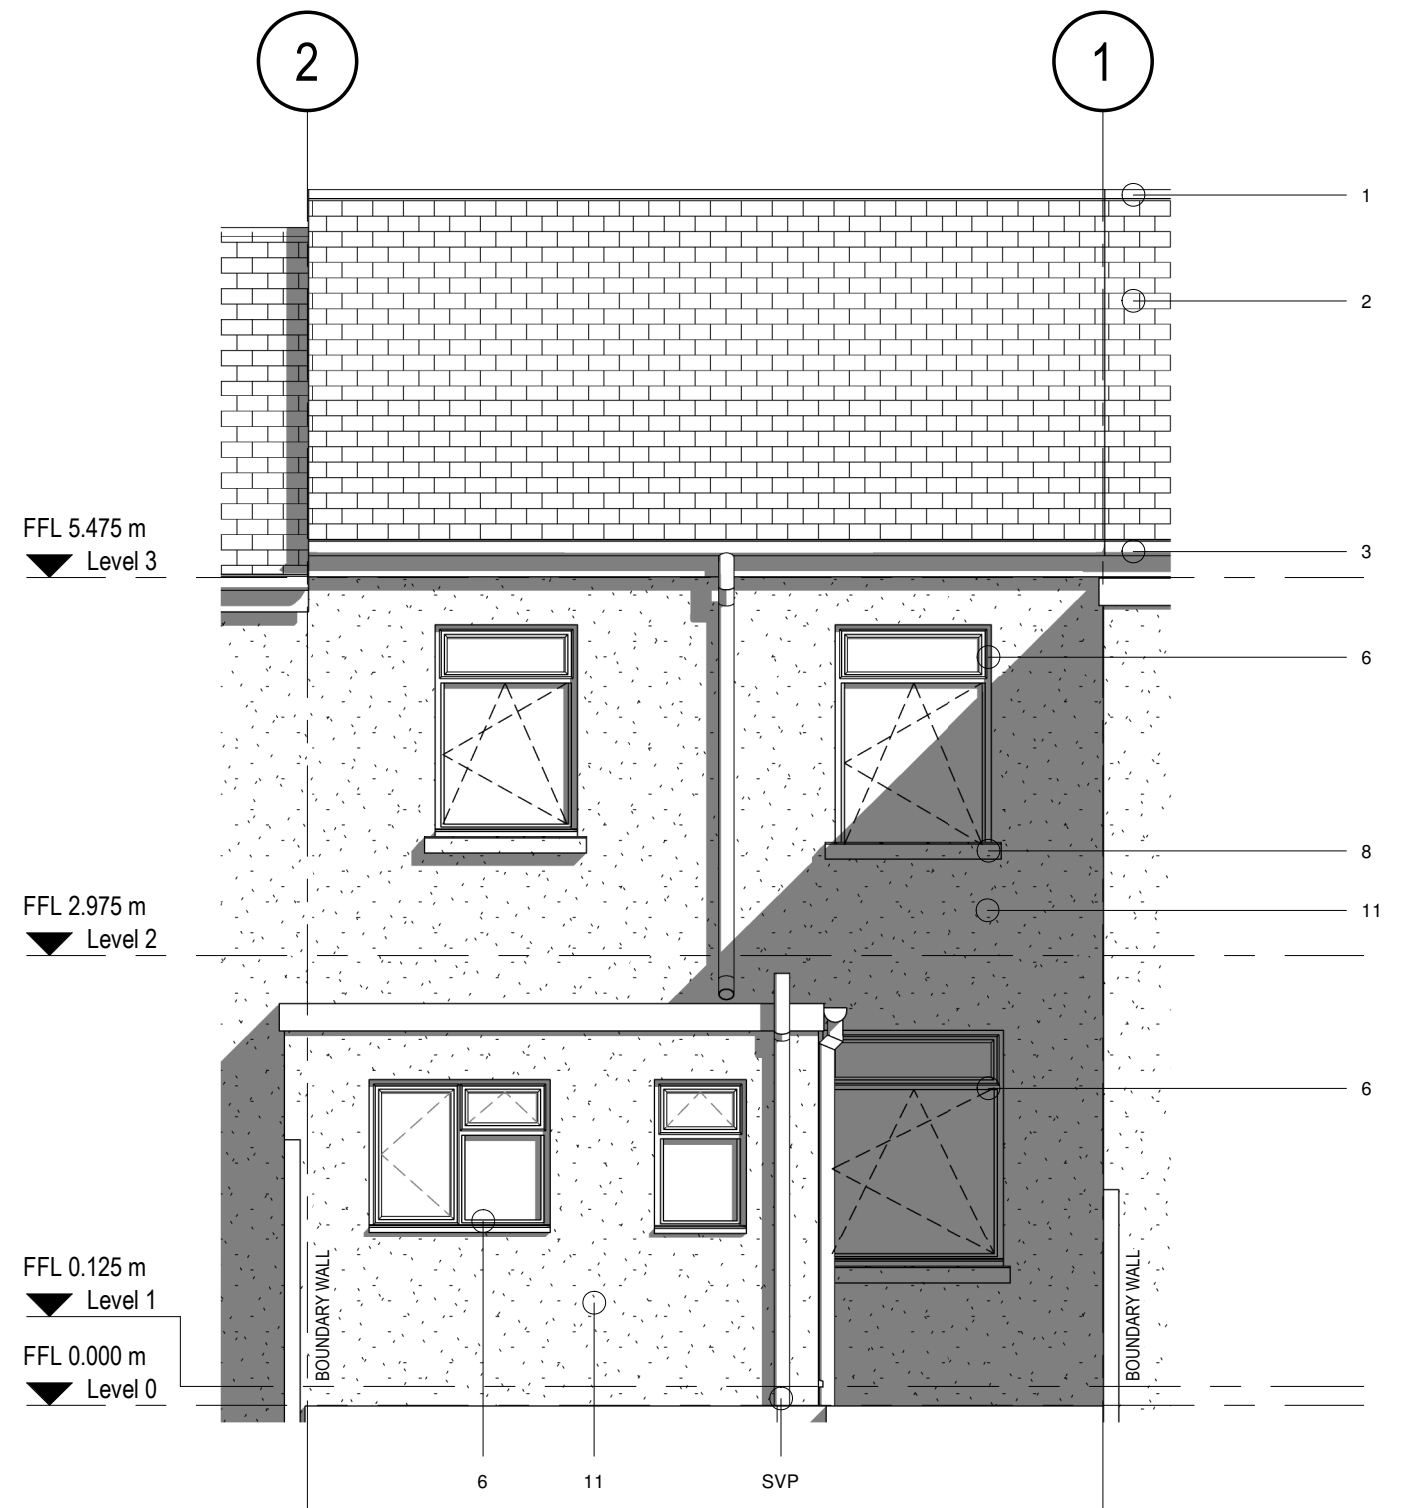

2. South Elevation
Scale : 1 : 50

EXTERNAL MATERIALS

1. CONCRETE RIDGE TILES	2. CONCRETE PAN TILES
3. BROWN PVC FASCIAS/ GUTTERS	4. BRICK FINISH
5. FEATURE BRICK / BANDING	6. PVC D/G WINDOW
7. PVC D/G DOOR	8. RC CILLS
9. FLAT ROOF	10. MECHANICAL EXTRACTION
11. ROUGH CAST (BEIGE) RENDER	

CHAPELROW
ARCHITECTURE

Chapelrow Architecture - 3a Penybont Road, Pencoed, Bridgend CF35 5PY
t: 07515 380180 - e: studio@chapelrow.co.uk
www.chapelrow.co.uk

NOTES:

1. This drawing is copyright of Chapelrow. Reproduction is only to take place with written authority.
2. These plans are subject to 'Planning, utilities and Building Regulation approval' or any other statute in law before building work commences.
3. All drawings marked Preliminary are not to be built from.
4. Do not scale dimensions from these drawings.
5. If any discrepancies are found in the drawings these are to be brought to the attention of Chapelrow as soon as possible
6. Structural framing is indicative, refer to structural engineers design

Preliminary - Planning

Mr & Mrs Burnett

14 Joesph St, Port Talbot,
South Glam SA13 1BZ

Existing Elevations 1

Project number	0312
Date	23.06.20
Drawn by	GB
Revision	*

A3.04

Scale @ A3

1 : 50