


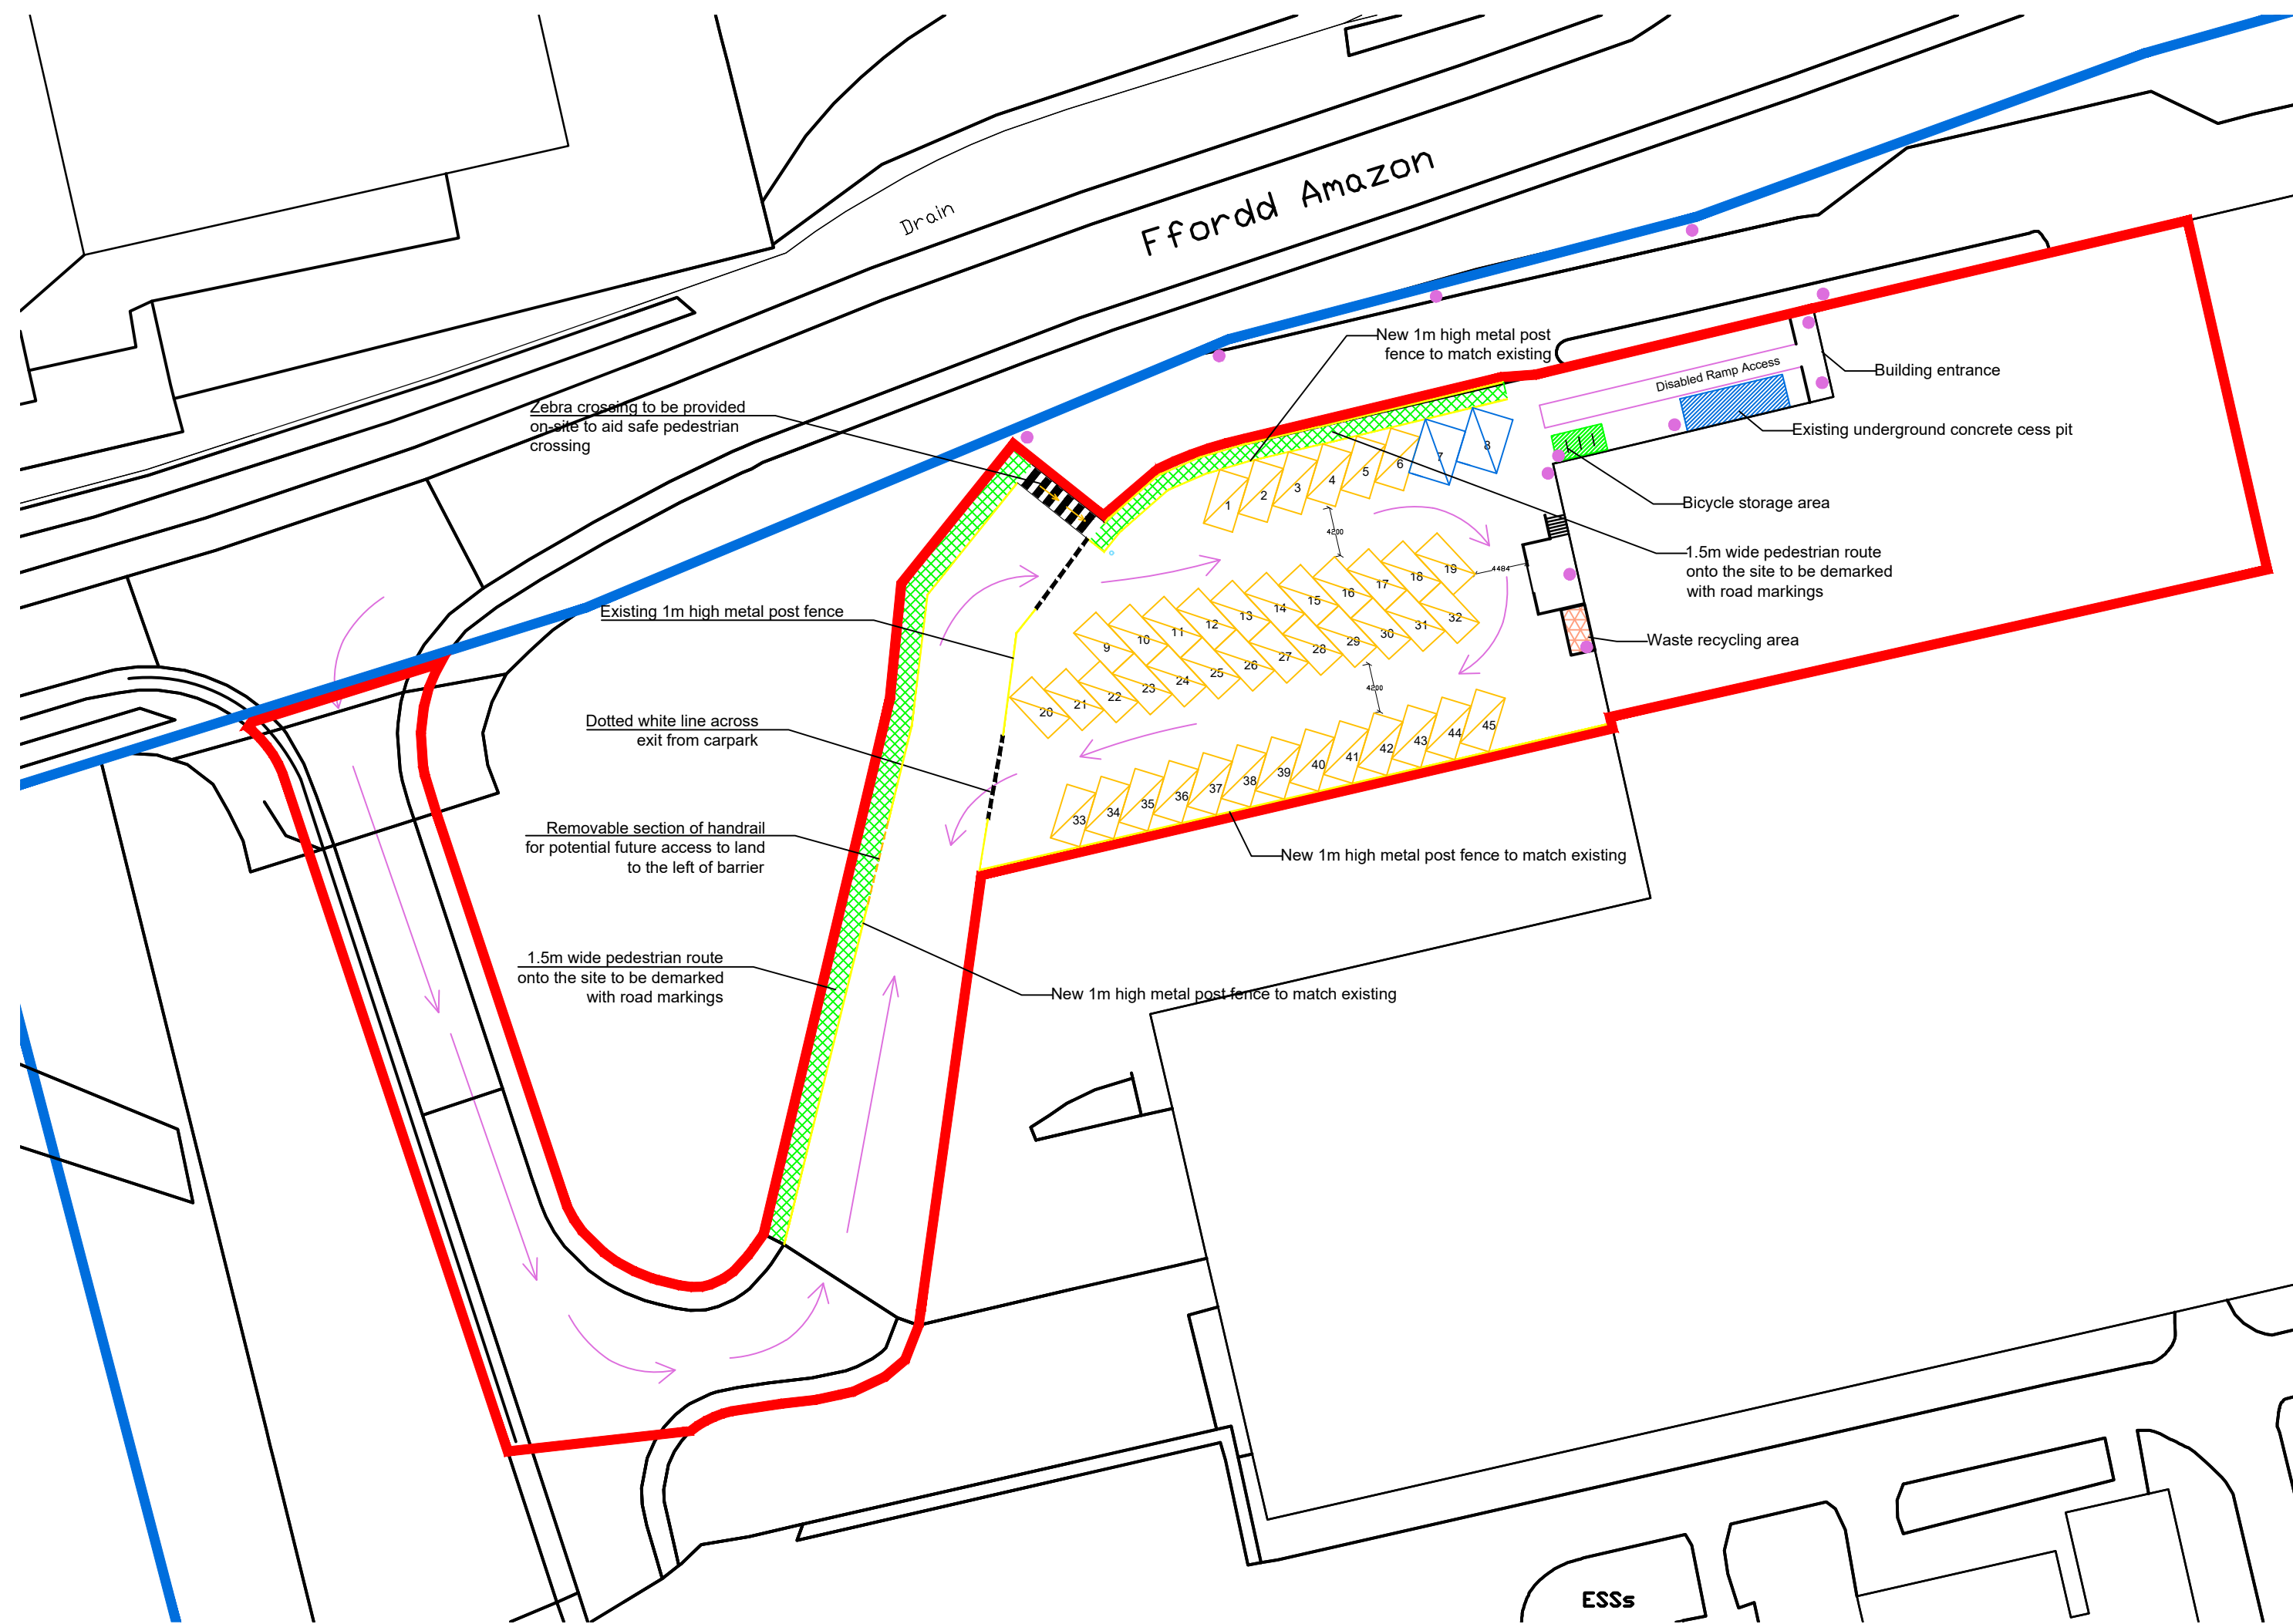

Proposed Block Plan 1:500

Guardian Pro LFPL150B140F-150w-
Security lighting

Proposed Site Area : 4781m²

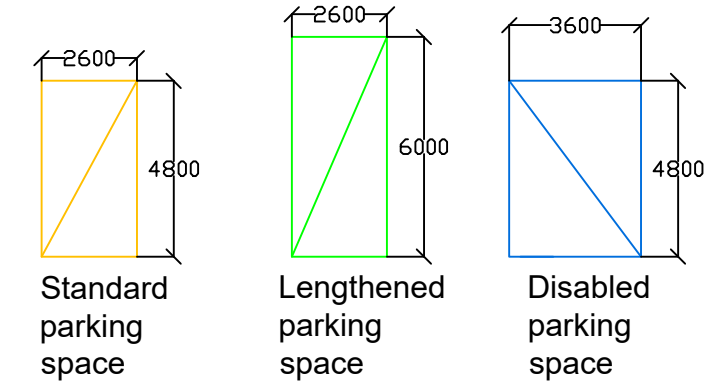


Image A:A - Existing Site Fence

Status: Planning		Drawing Number: 2295-19	Date Drawn: 02/03/20	Scale: 1:500	Project: CWIC Scaffolding Centre	Title: Proposed Site Plan
				Drawn by: RD		
C	Misc Changes	25/06/20	This drawing is the copyright of TRJ and may not be copied, altered, reproduced or passed to a third party without their consent. Dimensions must be checked and verified on site, discrepancies should be reported. THIS DRAWING SHOULD NOT BE SCALED			
B	Additional Disabled parking bay added	12/06/20				
A	Misc Changes	11/06/20				
Rev.	Details	Date				



T. Richard Jones (BETWS) LTD
Foundry Road,
Ammanford,
Carmarthenshire,
SA18 2LS.
Tel: 01269 591 103
Fax: 01269 596 207
Email: enquiries@trj.ltd.co.uk