





PROPOSED FRONT ELEVATION

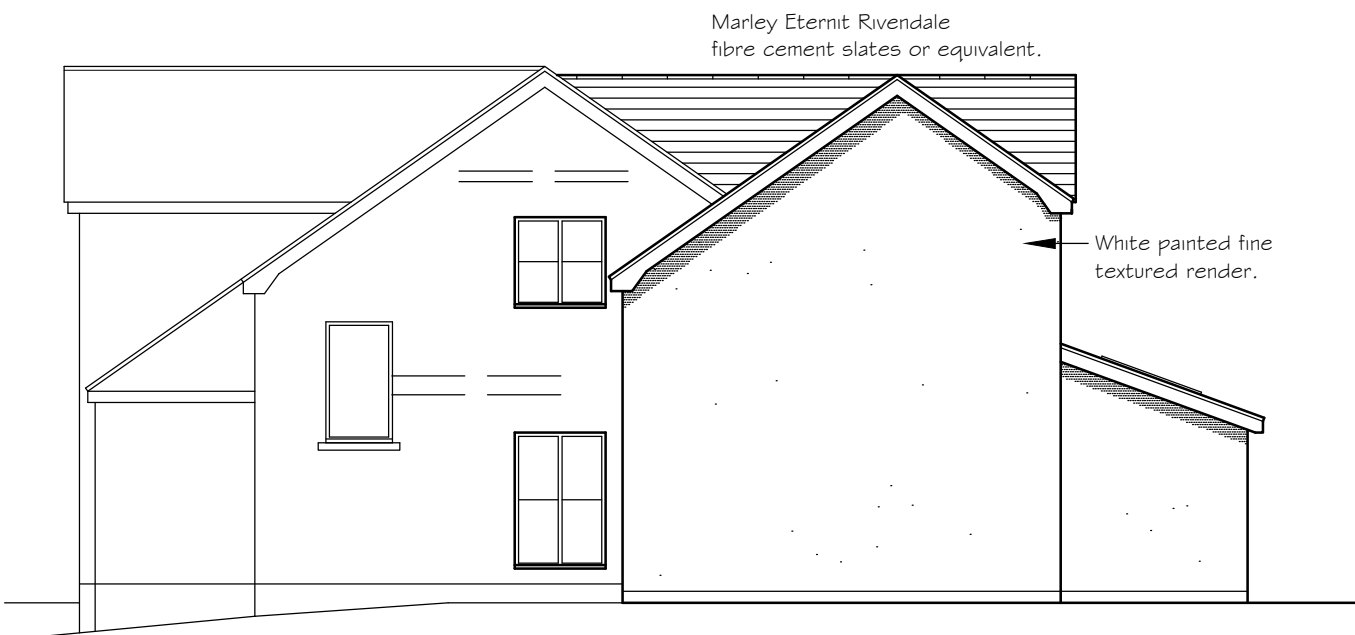


PROPOSED SIDE ELEVATION




PROPOSED REAR ELEVATION

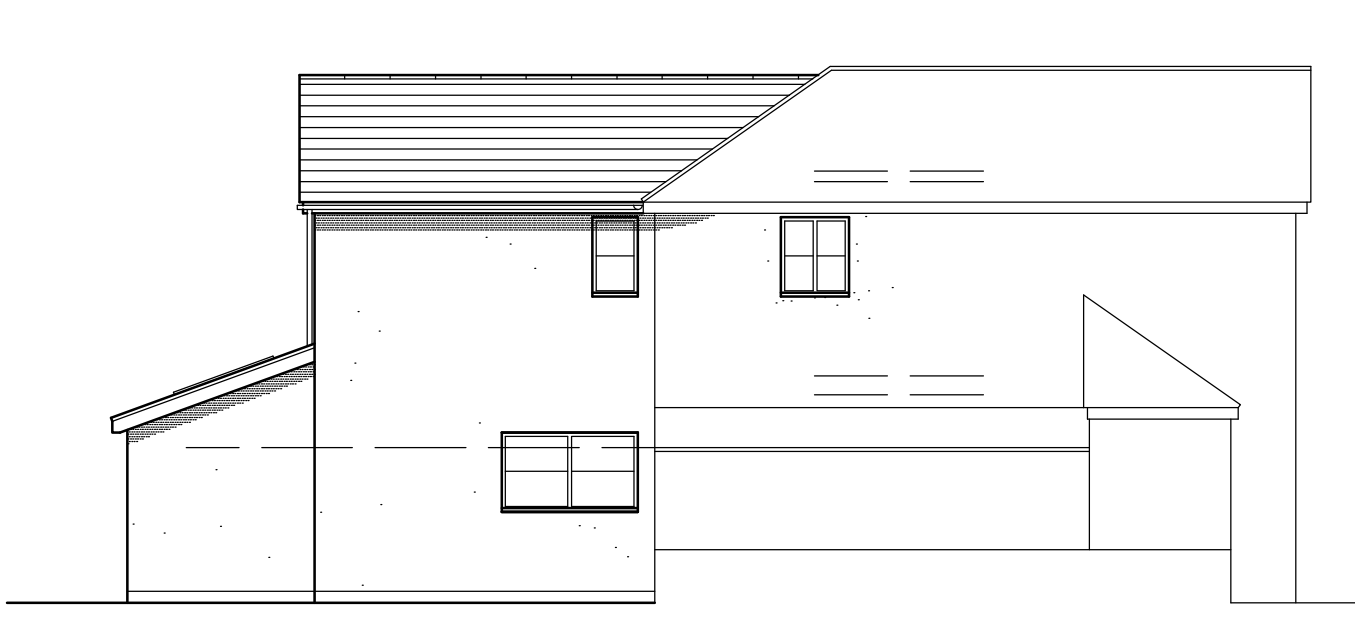

PROPOSED SIDE ELEVATION

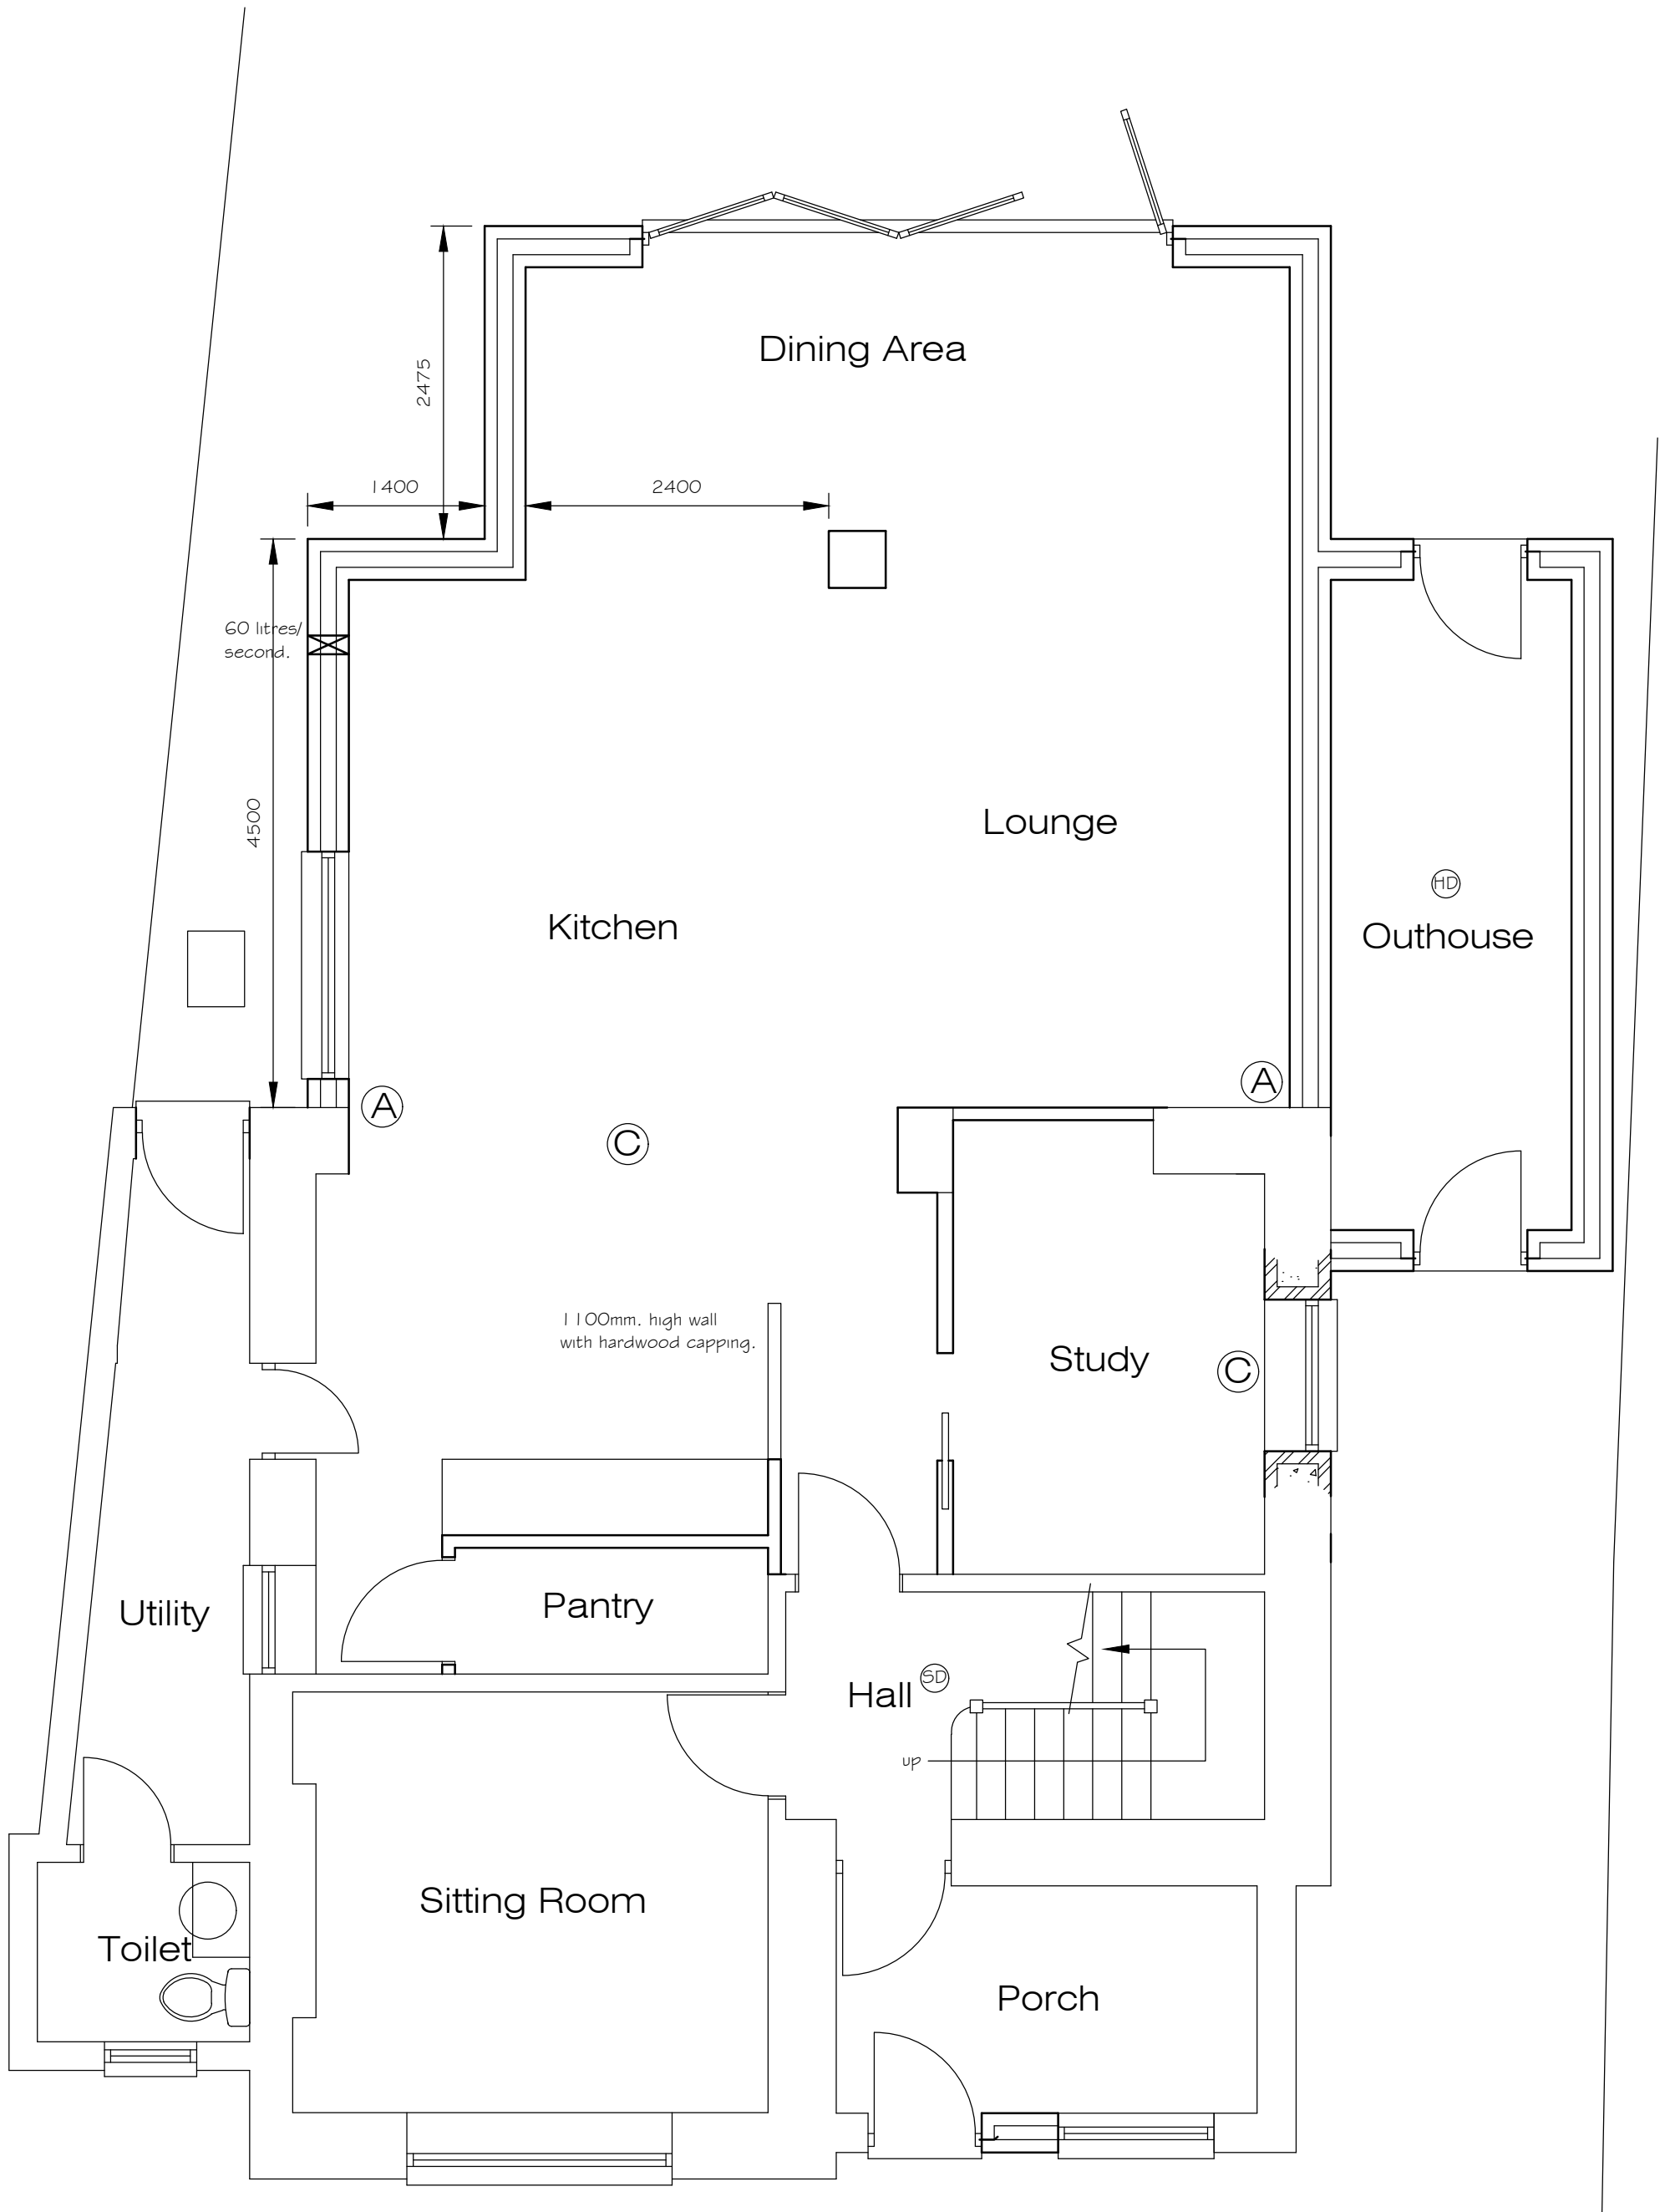


PROPOSED GROUND FLOOR PLAN

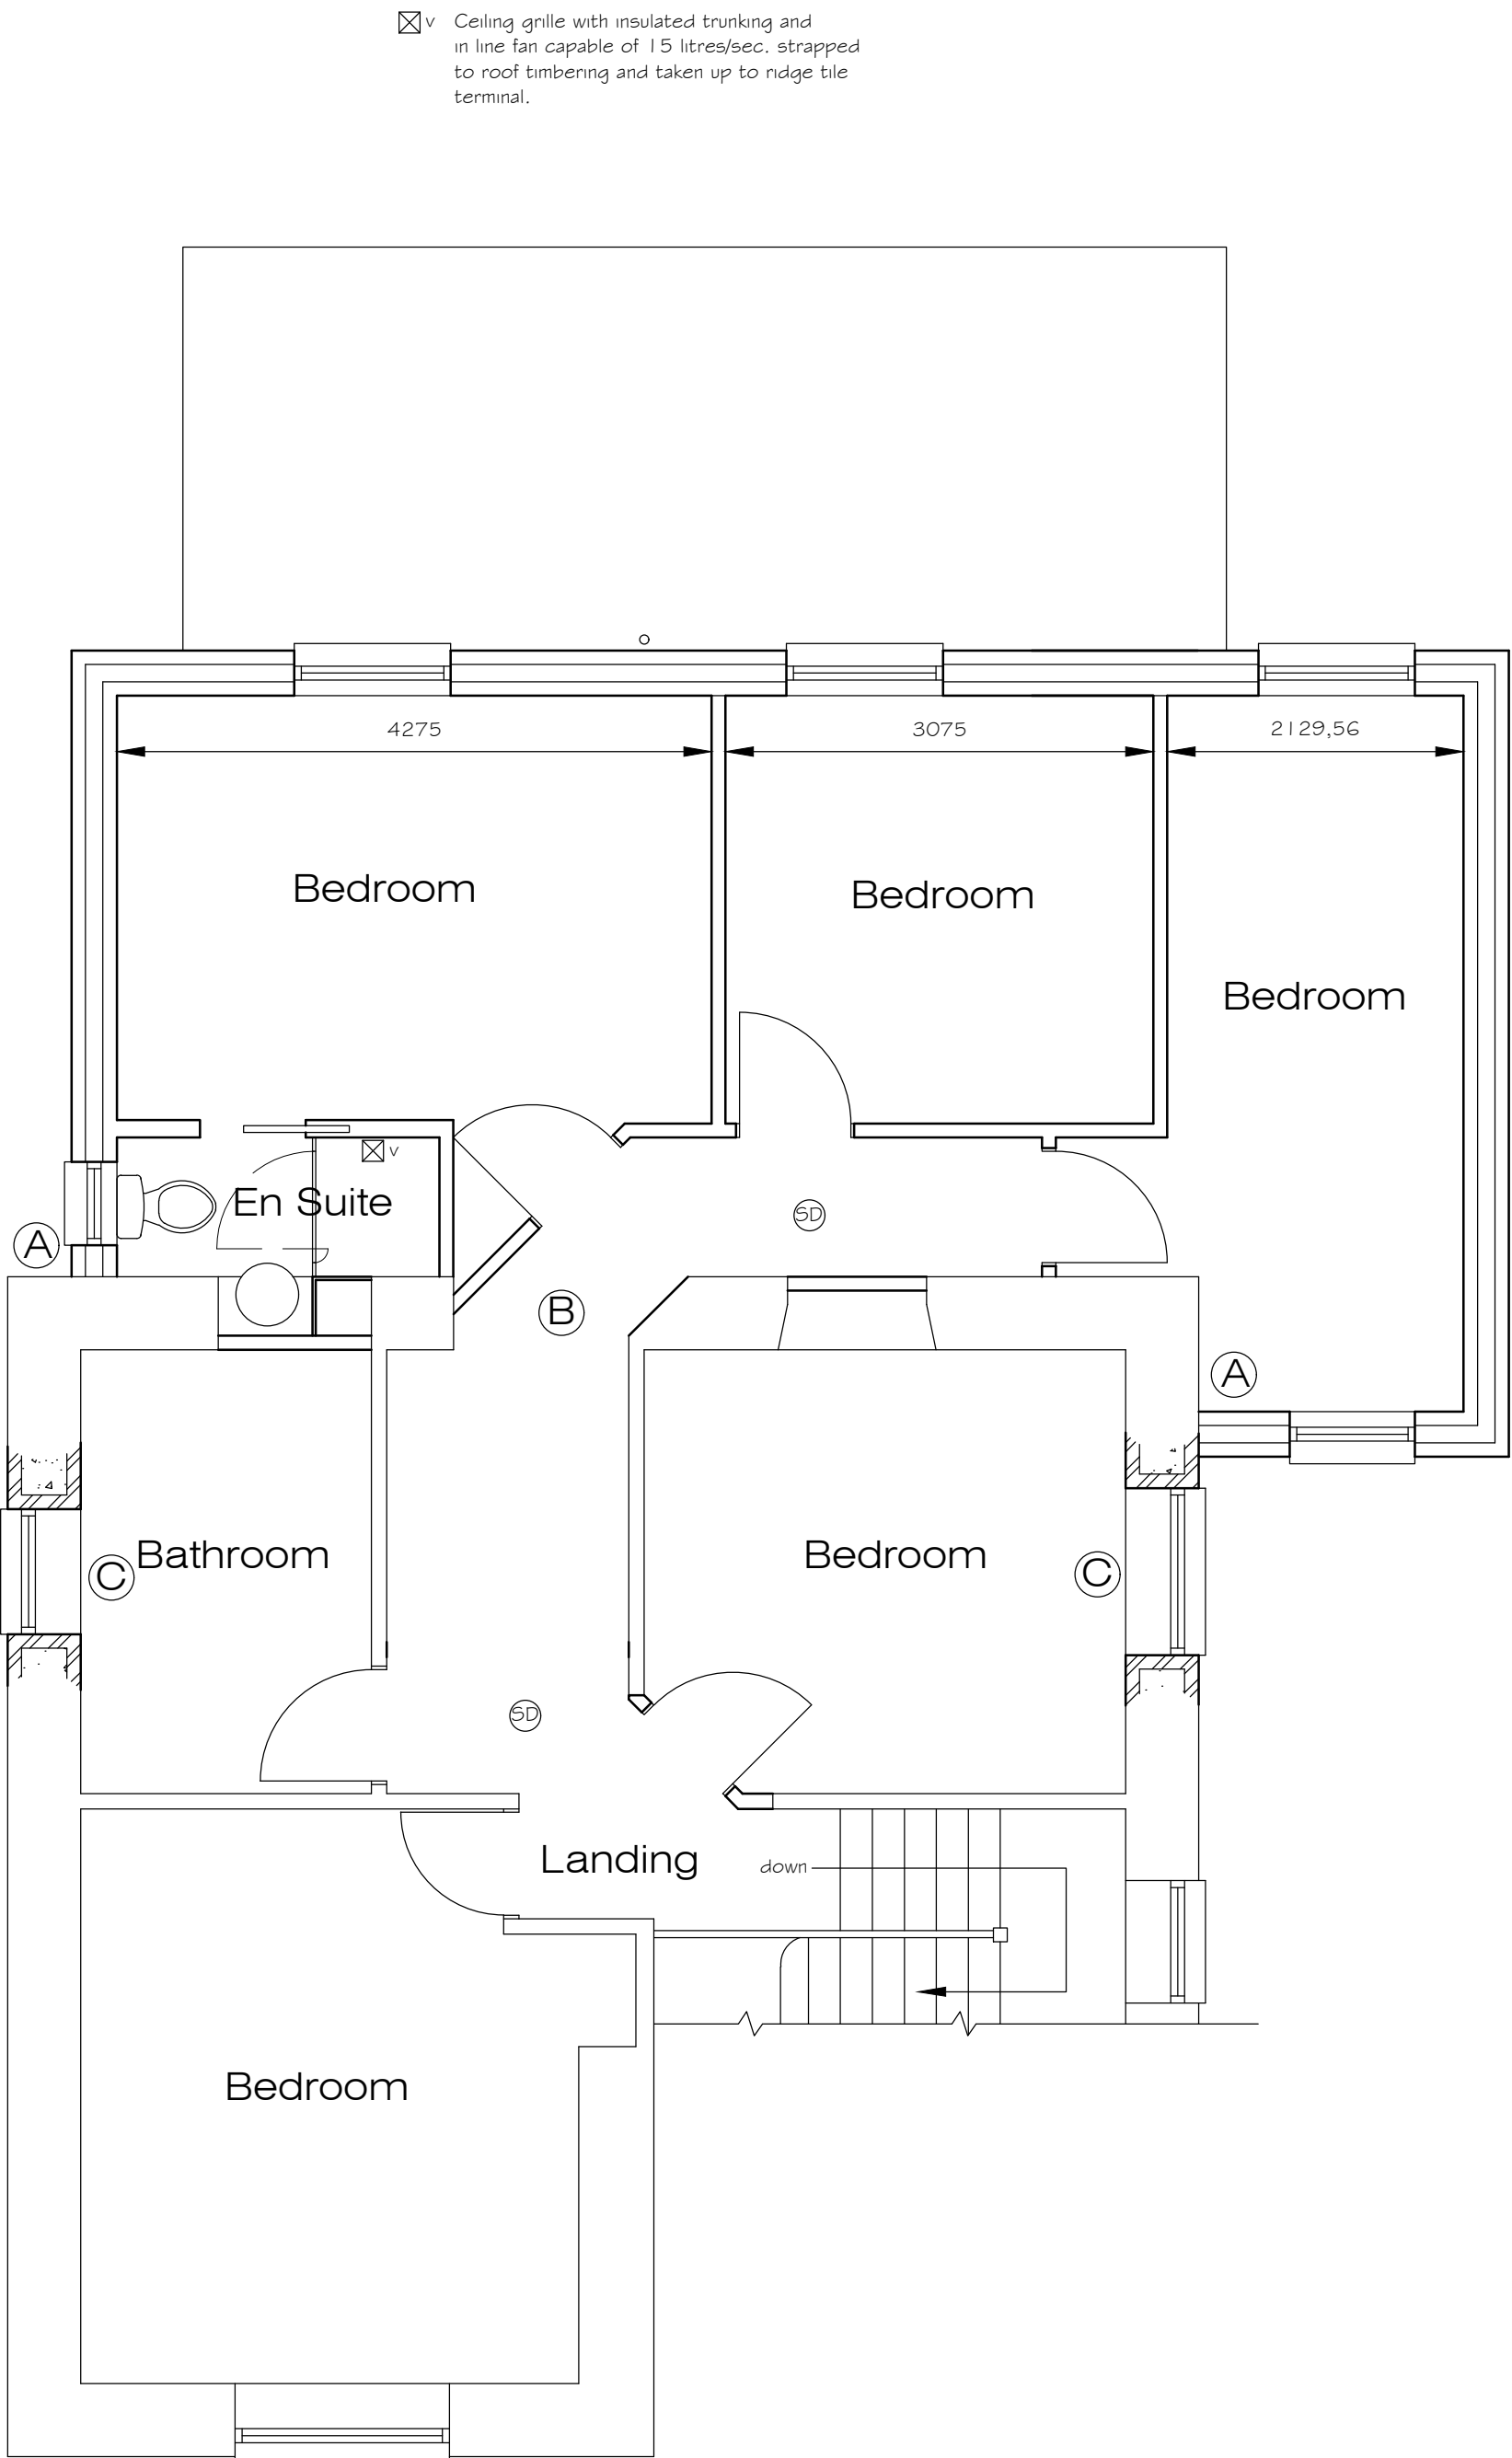

PROPOSED FIRST FLOOR PLAN

☒ v Ceiling grille with insulated trunking and in line fan capable of 15 litres/sec. strapped to roof timbering and taken up to ridge tile terminal.

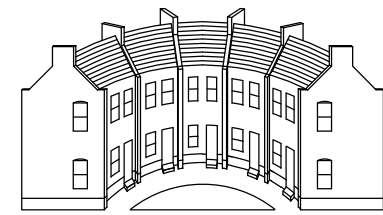

Crescent Architectural

Architectural Design & Services
M.C.I.A.T.
38 De La Beche Road, Sketty,
Swansea, SA2 9AR.
Mobile: 07818 067467
e-mail: crescent3000@aol.com

Project
Proposed Extension at
63 Pen Yr Alltwen, Alltwen,
Pontardawe, Swansea, SA8 3EA.

Description

PLANNING DRAWING

Scale 1/50 & 1/100 @ A1. Date June 2020.

Drawn Checked

Drawing No.

PH20/70/2

