


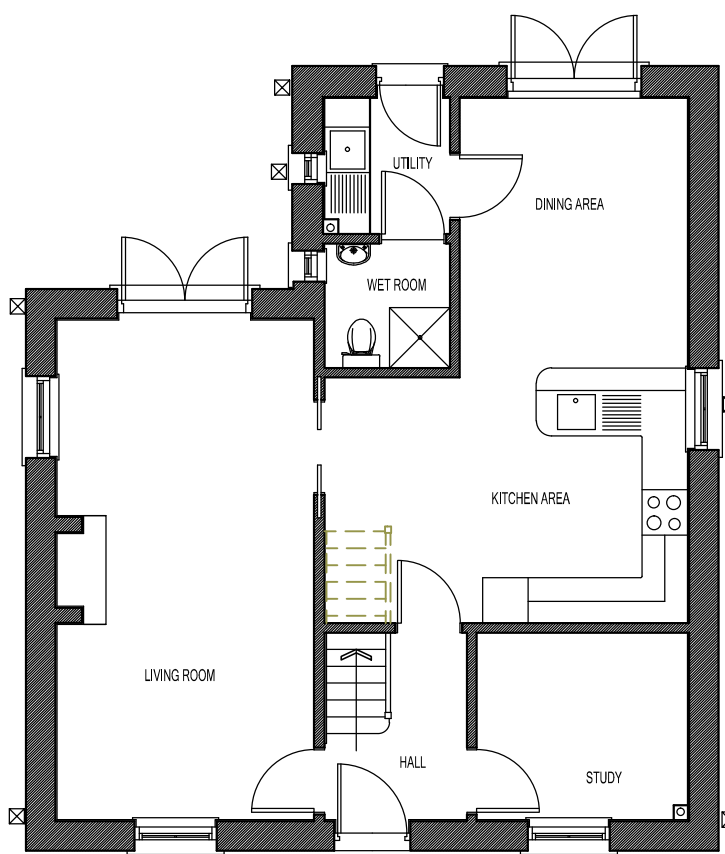
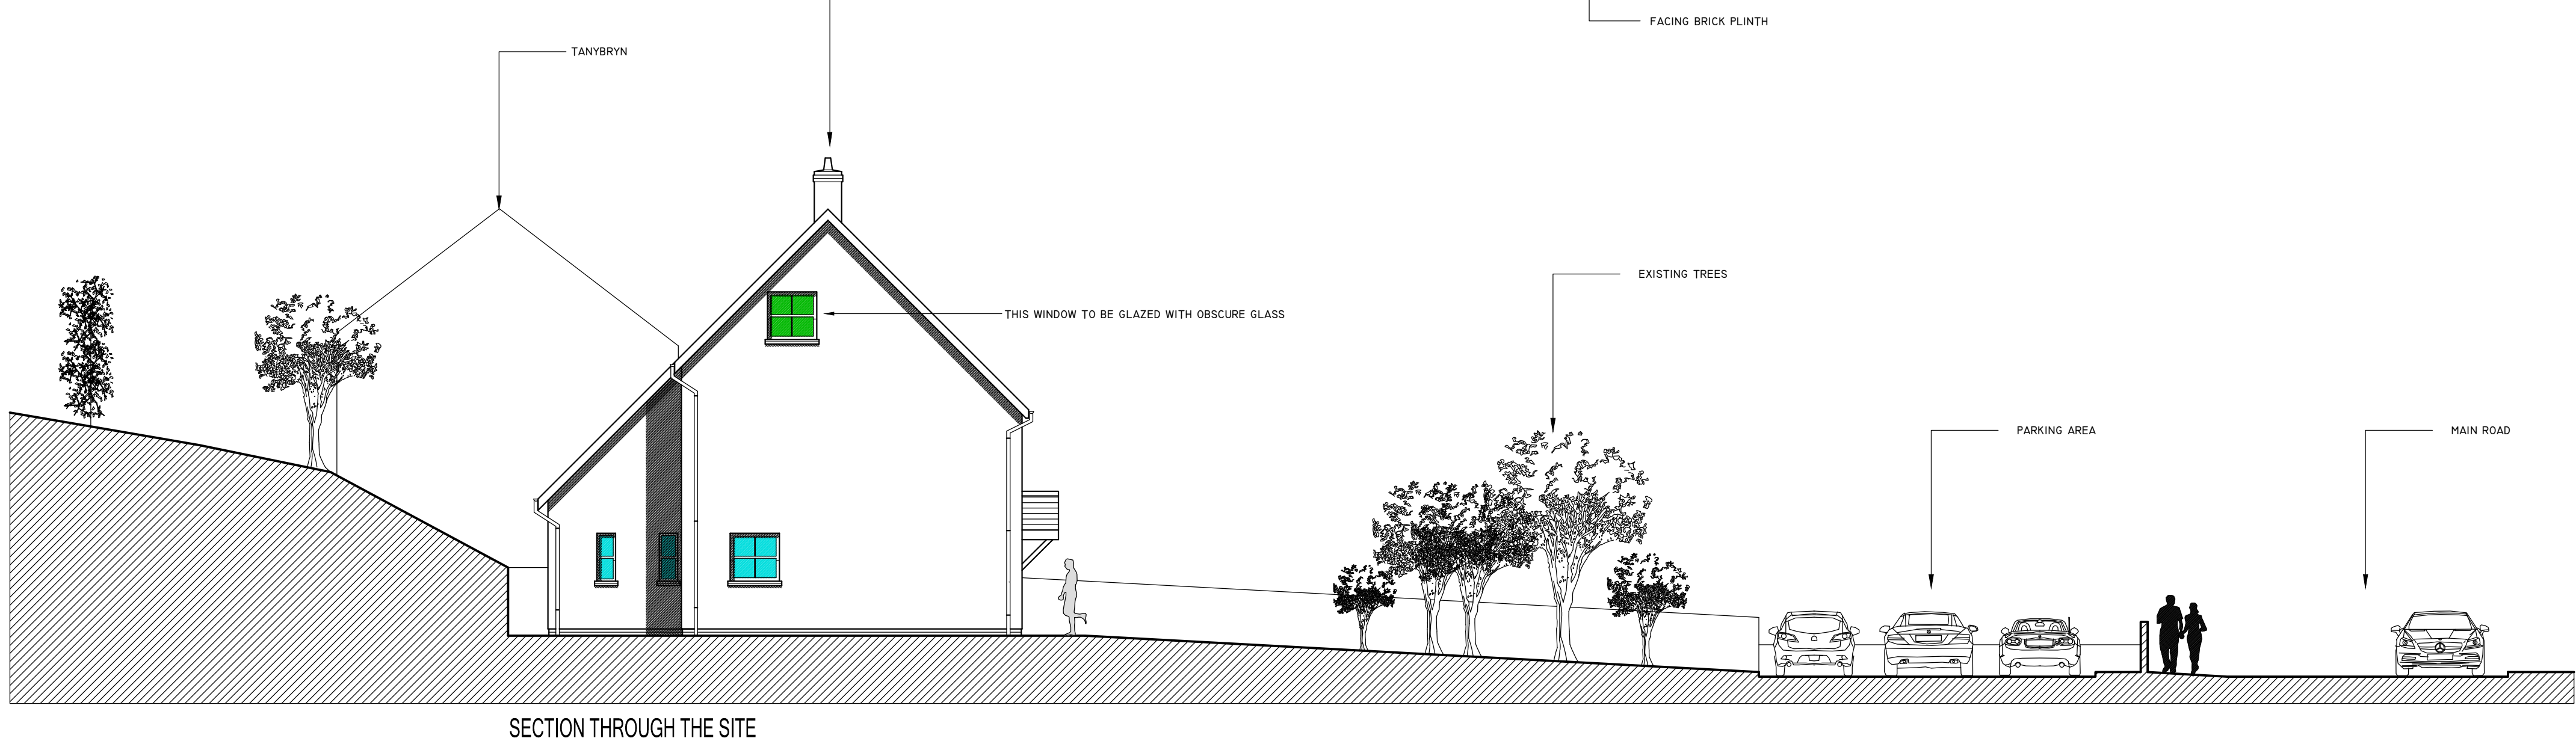


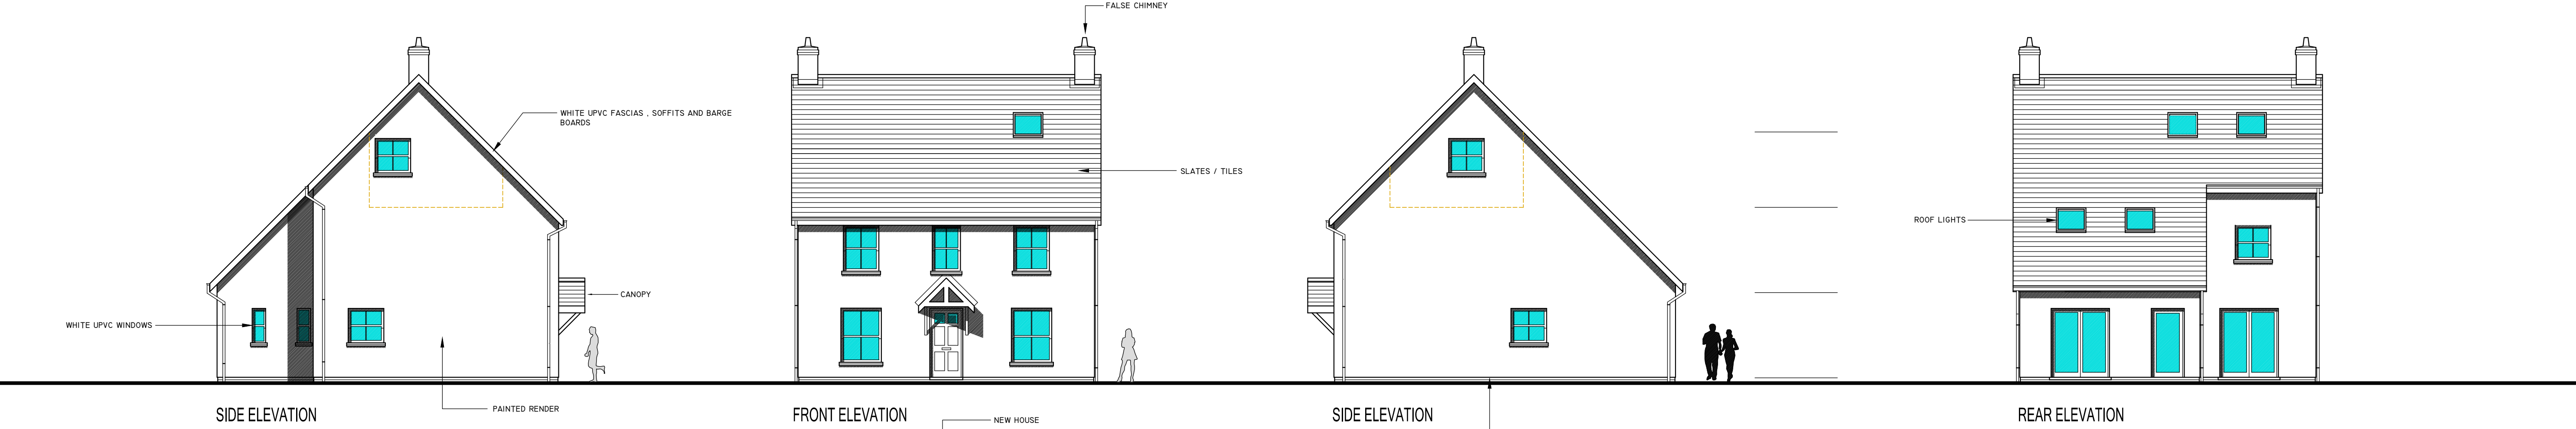


GROUND FLOOR PLAN

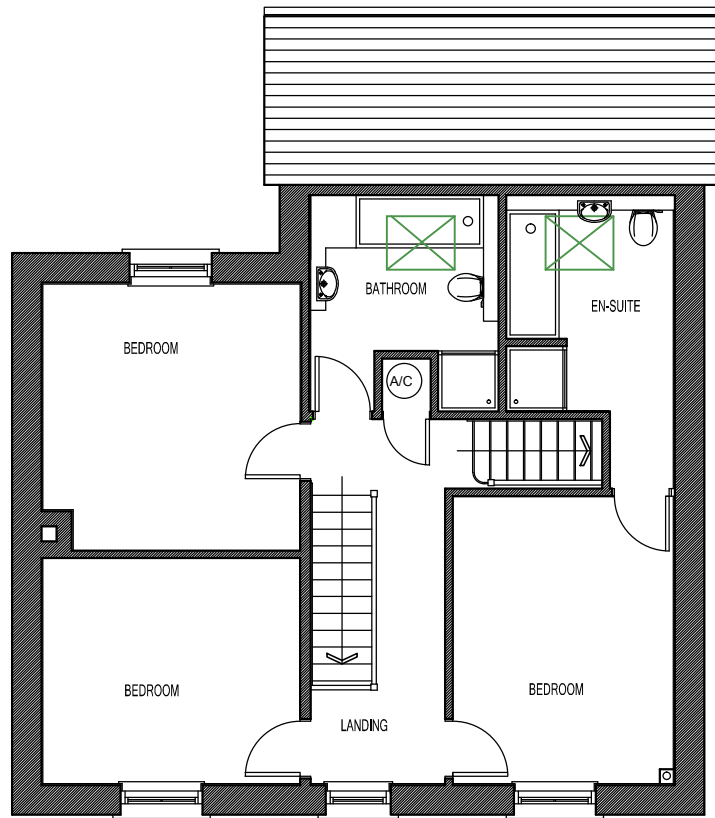

FIRST FLOOR PLAN

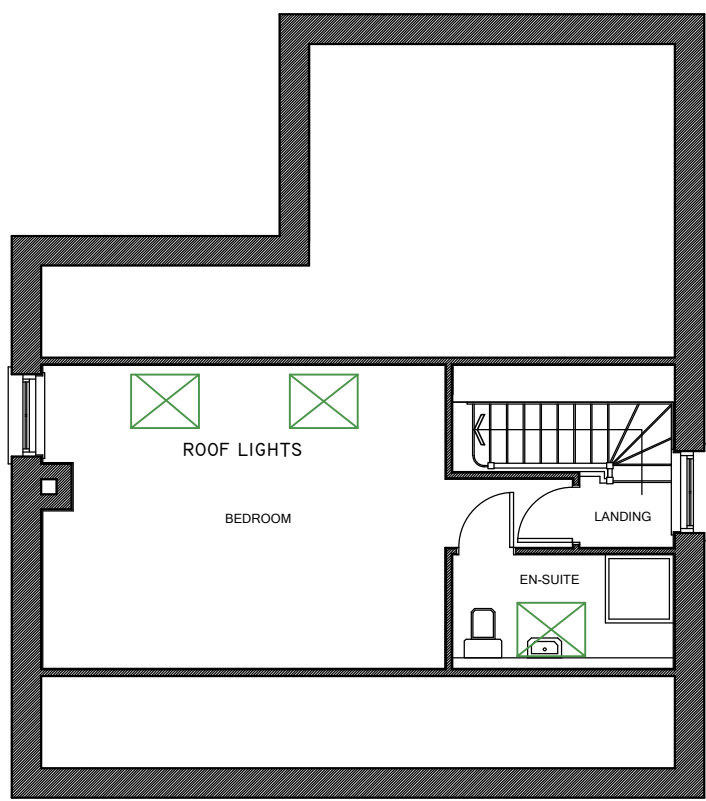

SECOND FLOOR

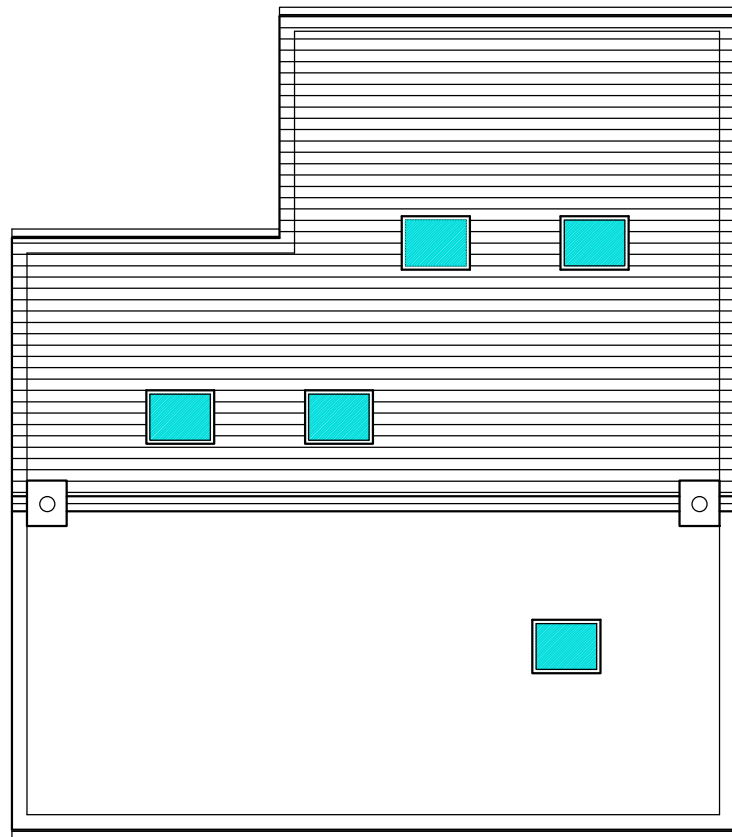

ROOF PLAN

Rev. No.	Date	Revision	CIB
C	05/20	SIDE WINDOW TO BE OBSCURE GLAZED	RWJ

Project:
PROPOSED DETACHED HOUSE
TAN Y BRYN, MAIN ROAD.
CADOXTON.
NEATH. SA10 8BL.

Title:
PLANS, ELEVATIONS AND SITE
SECTION

Scale: 1:100
Date: 05/2020
Project No. 4389
Drawn: RWJ
Checked: RWJ
Drawing No. (P)03
Rev. C

