




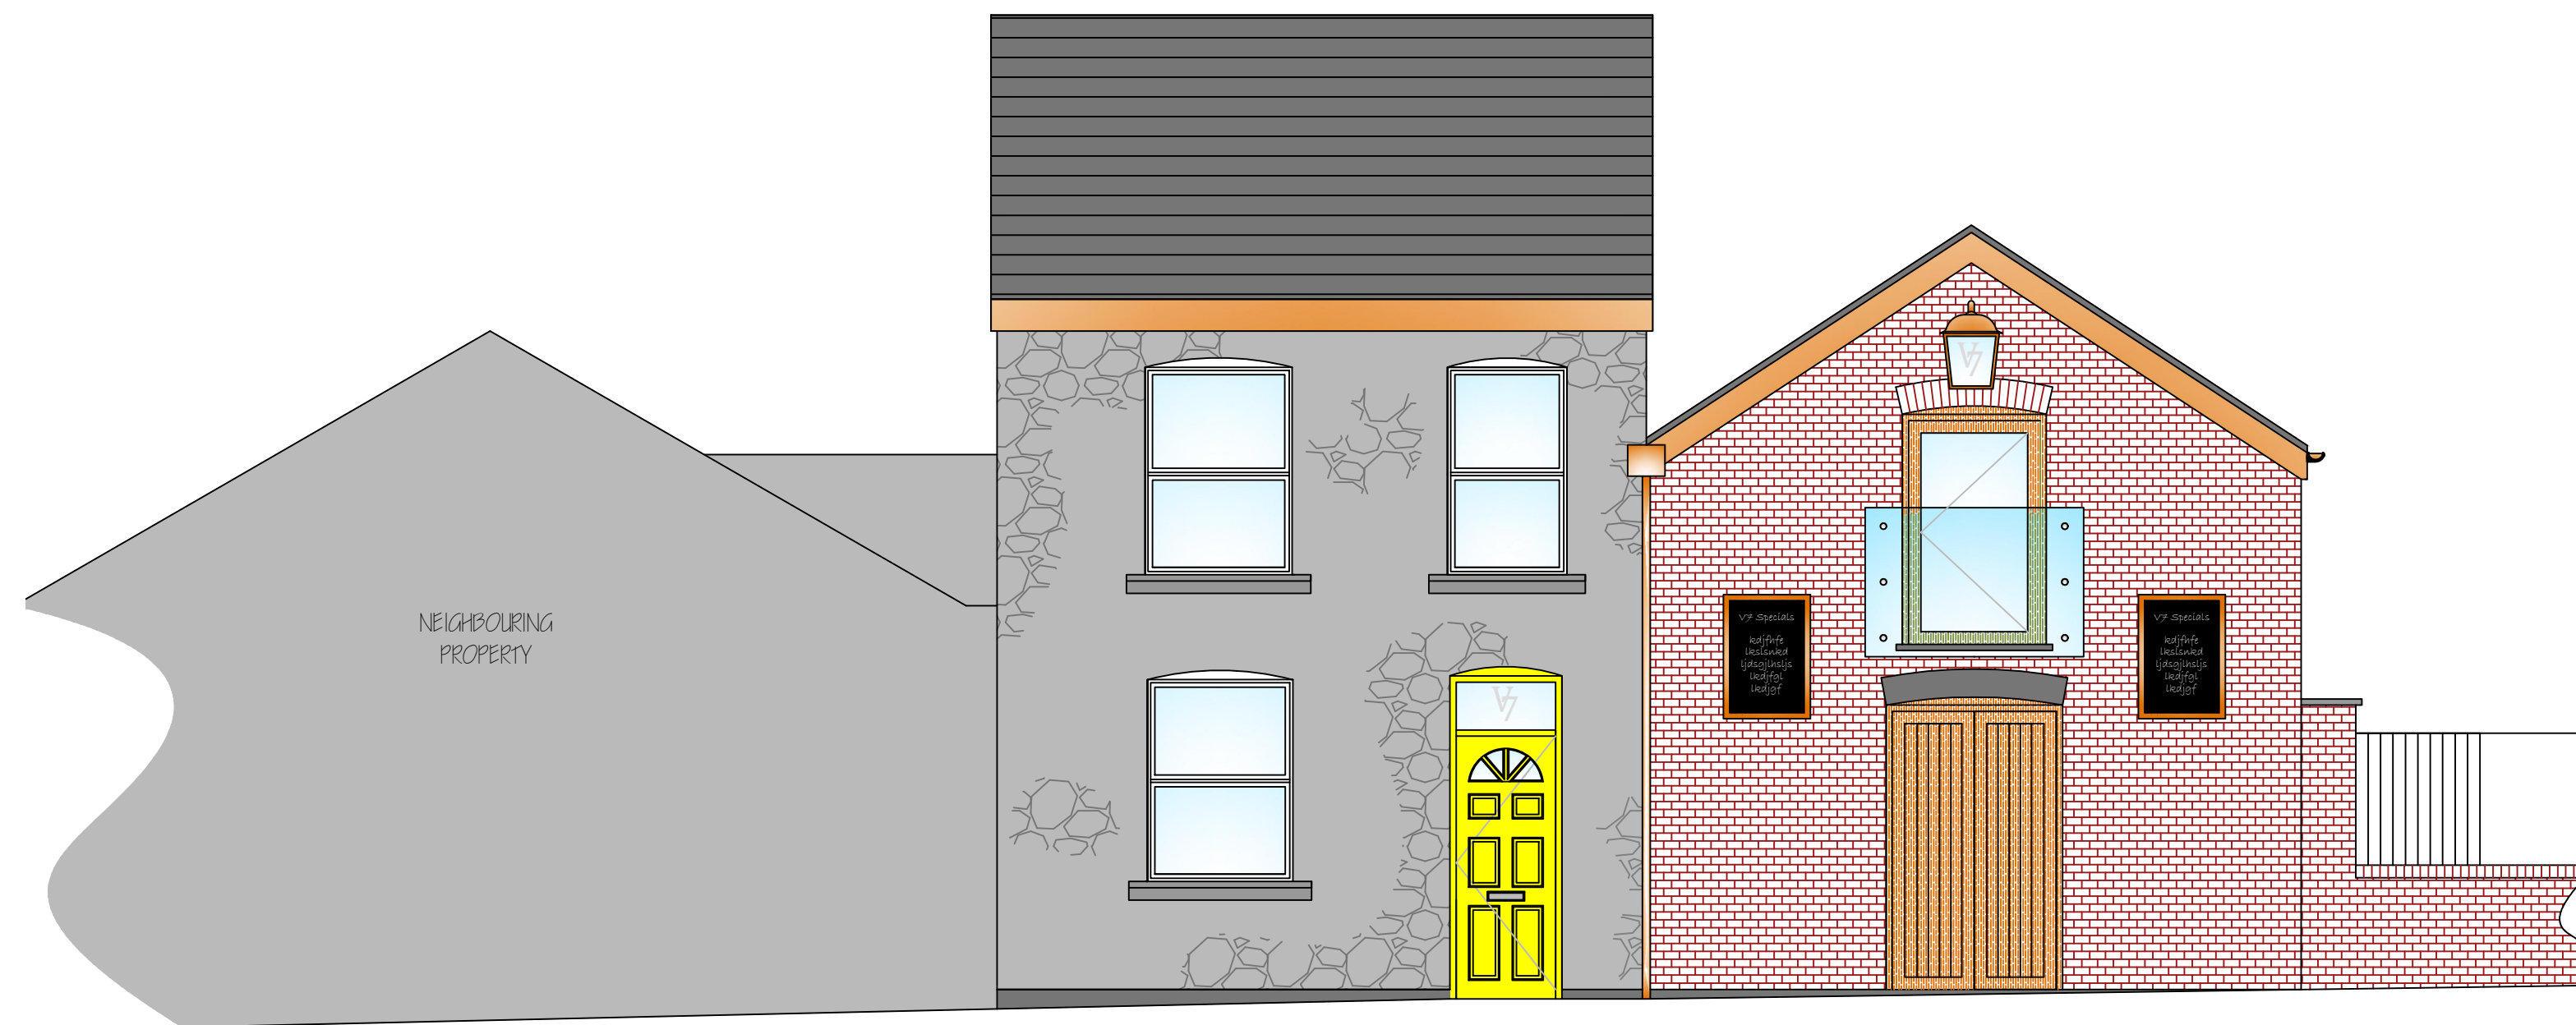


Front Elevation 1:50

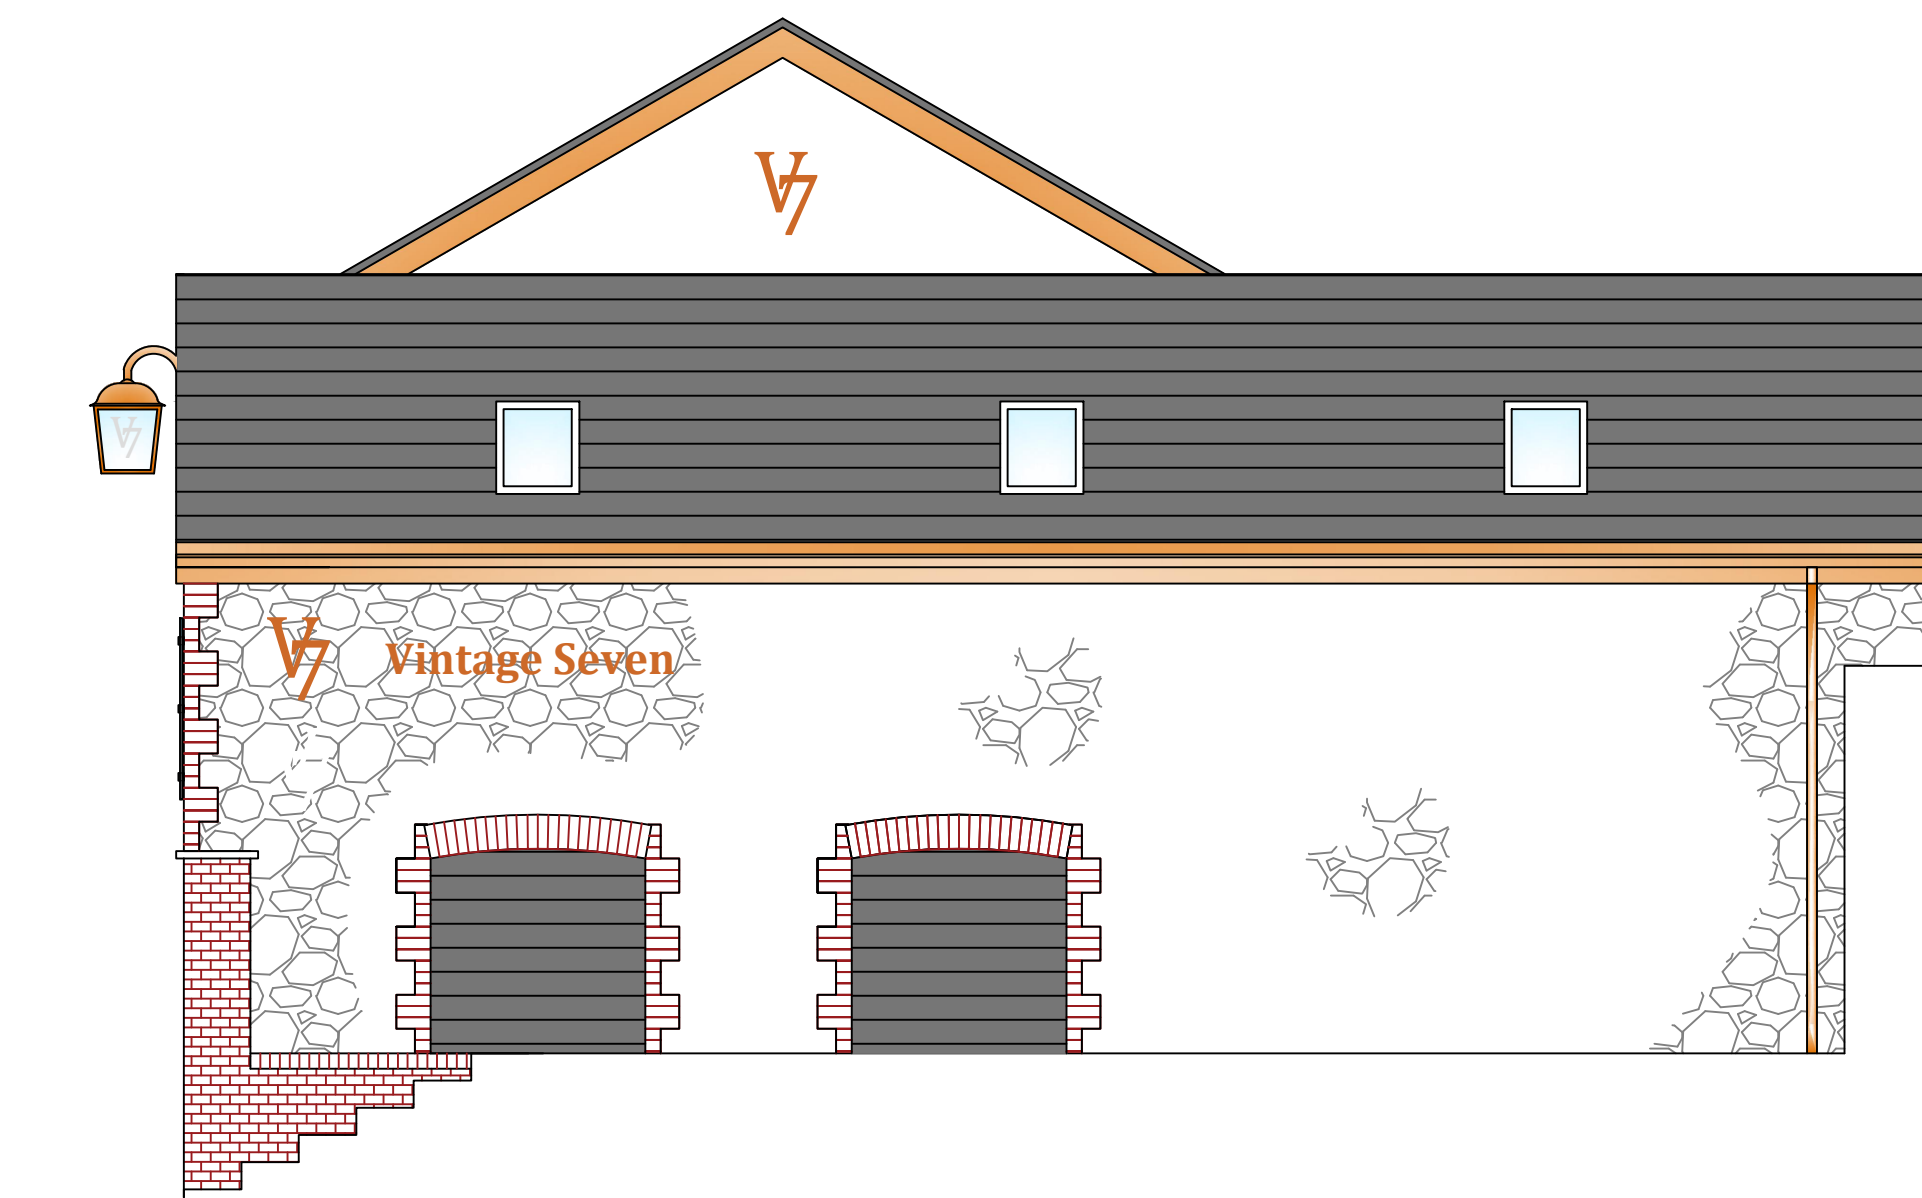

Side Elevation 1:50

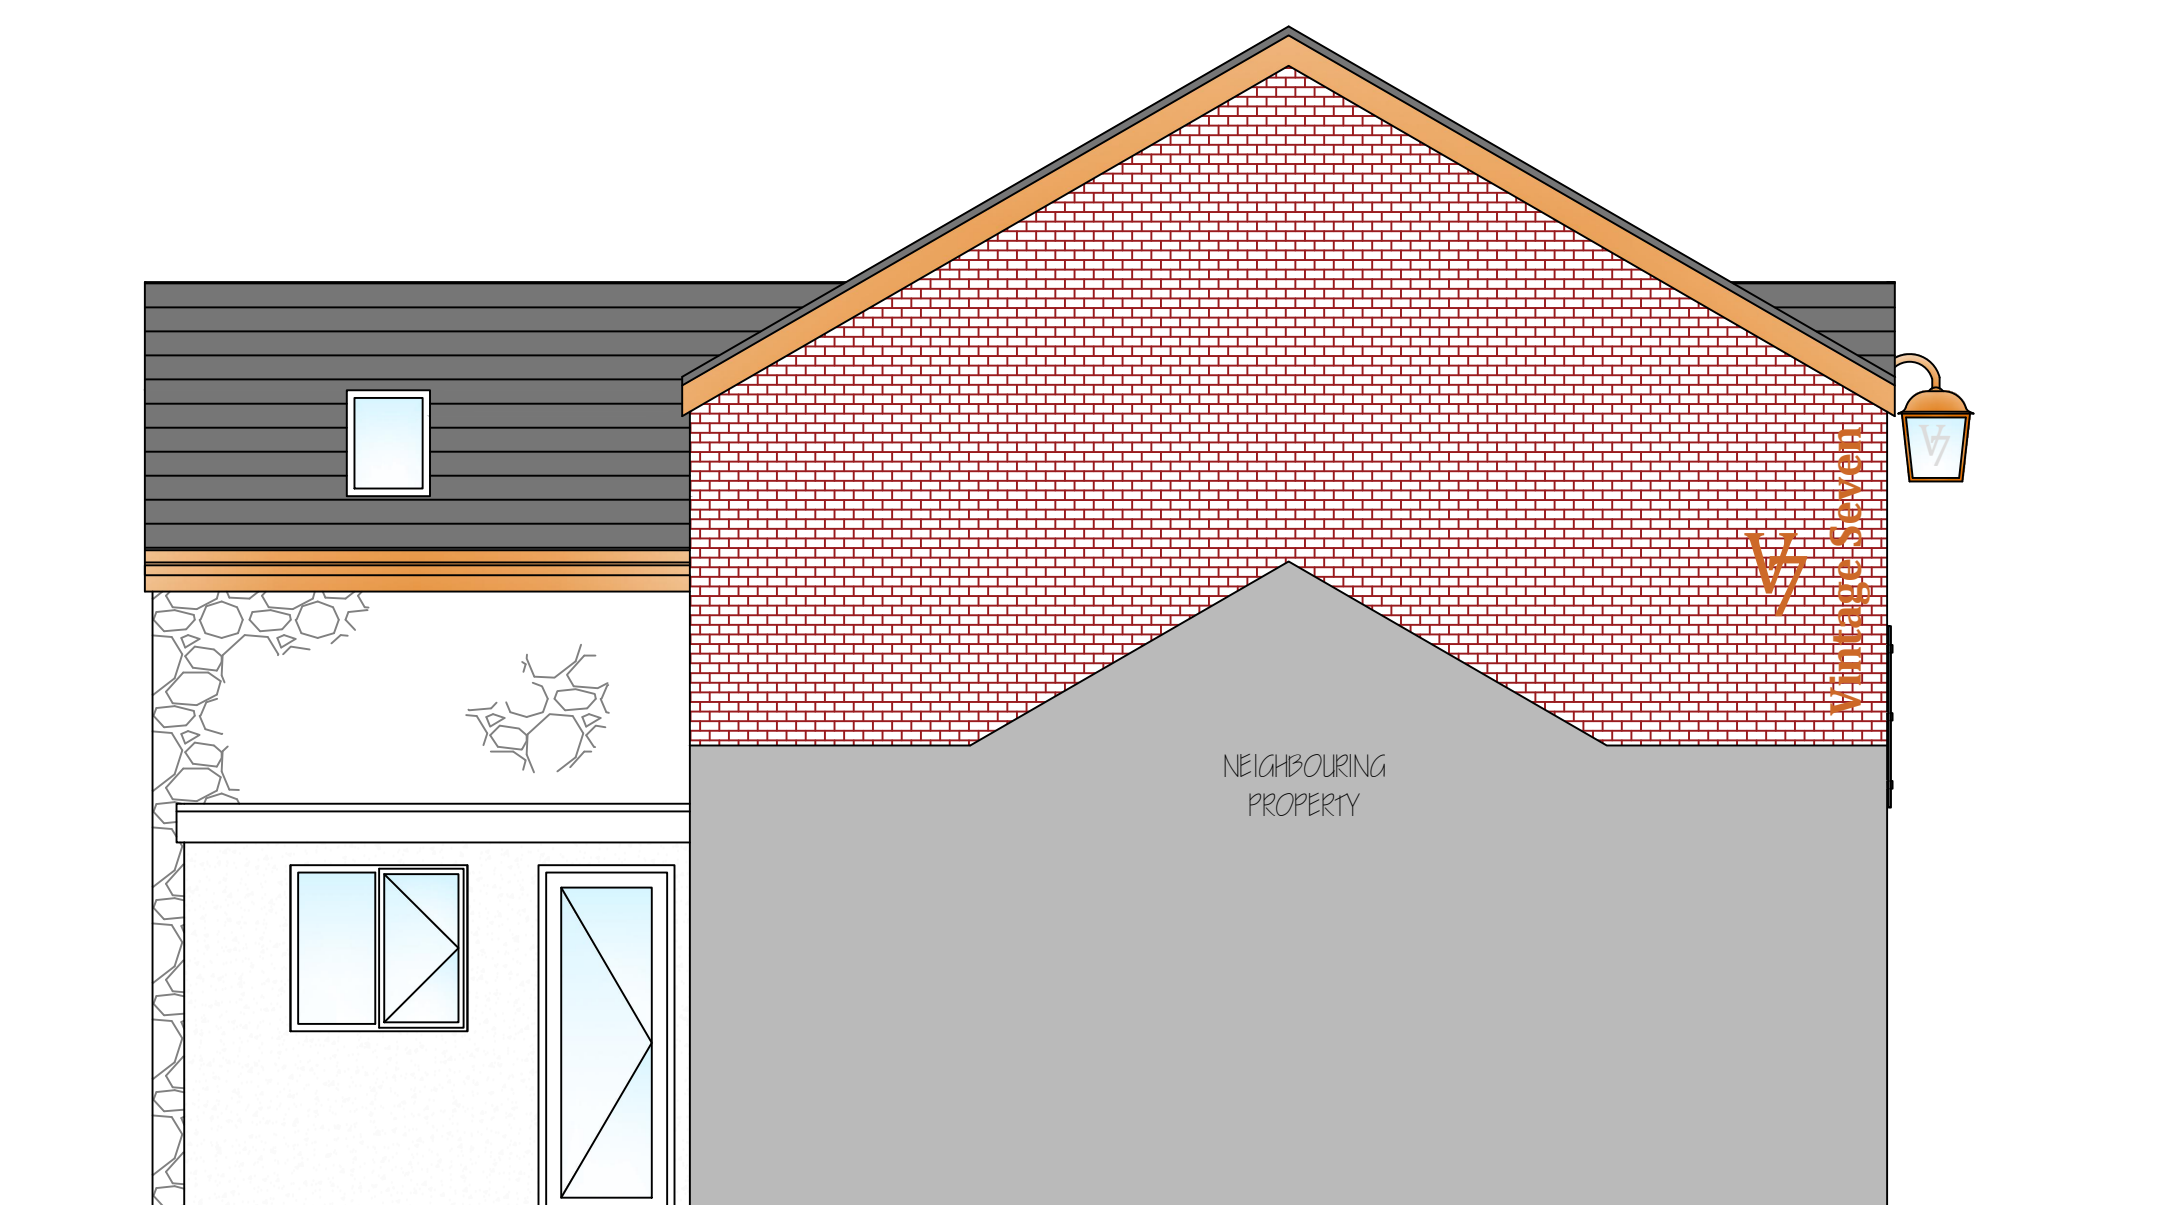

Side Elevation 1:50

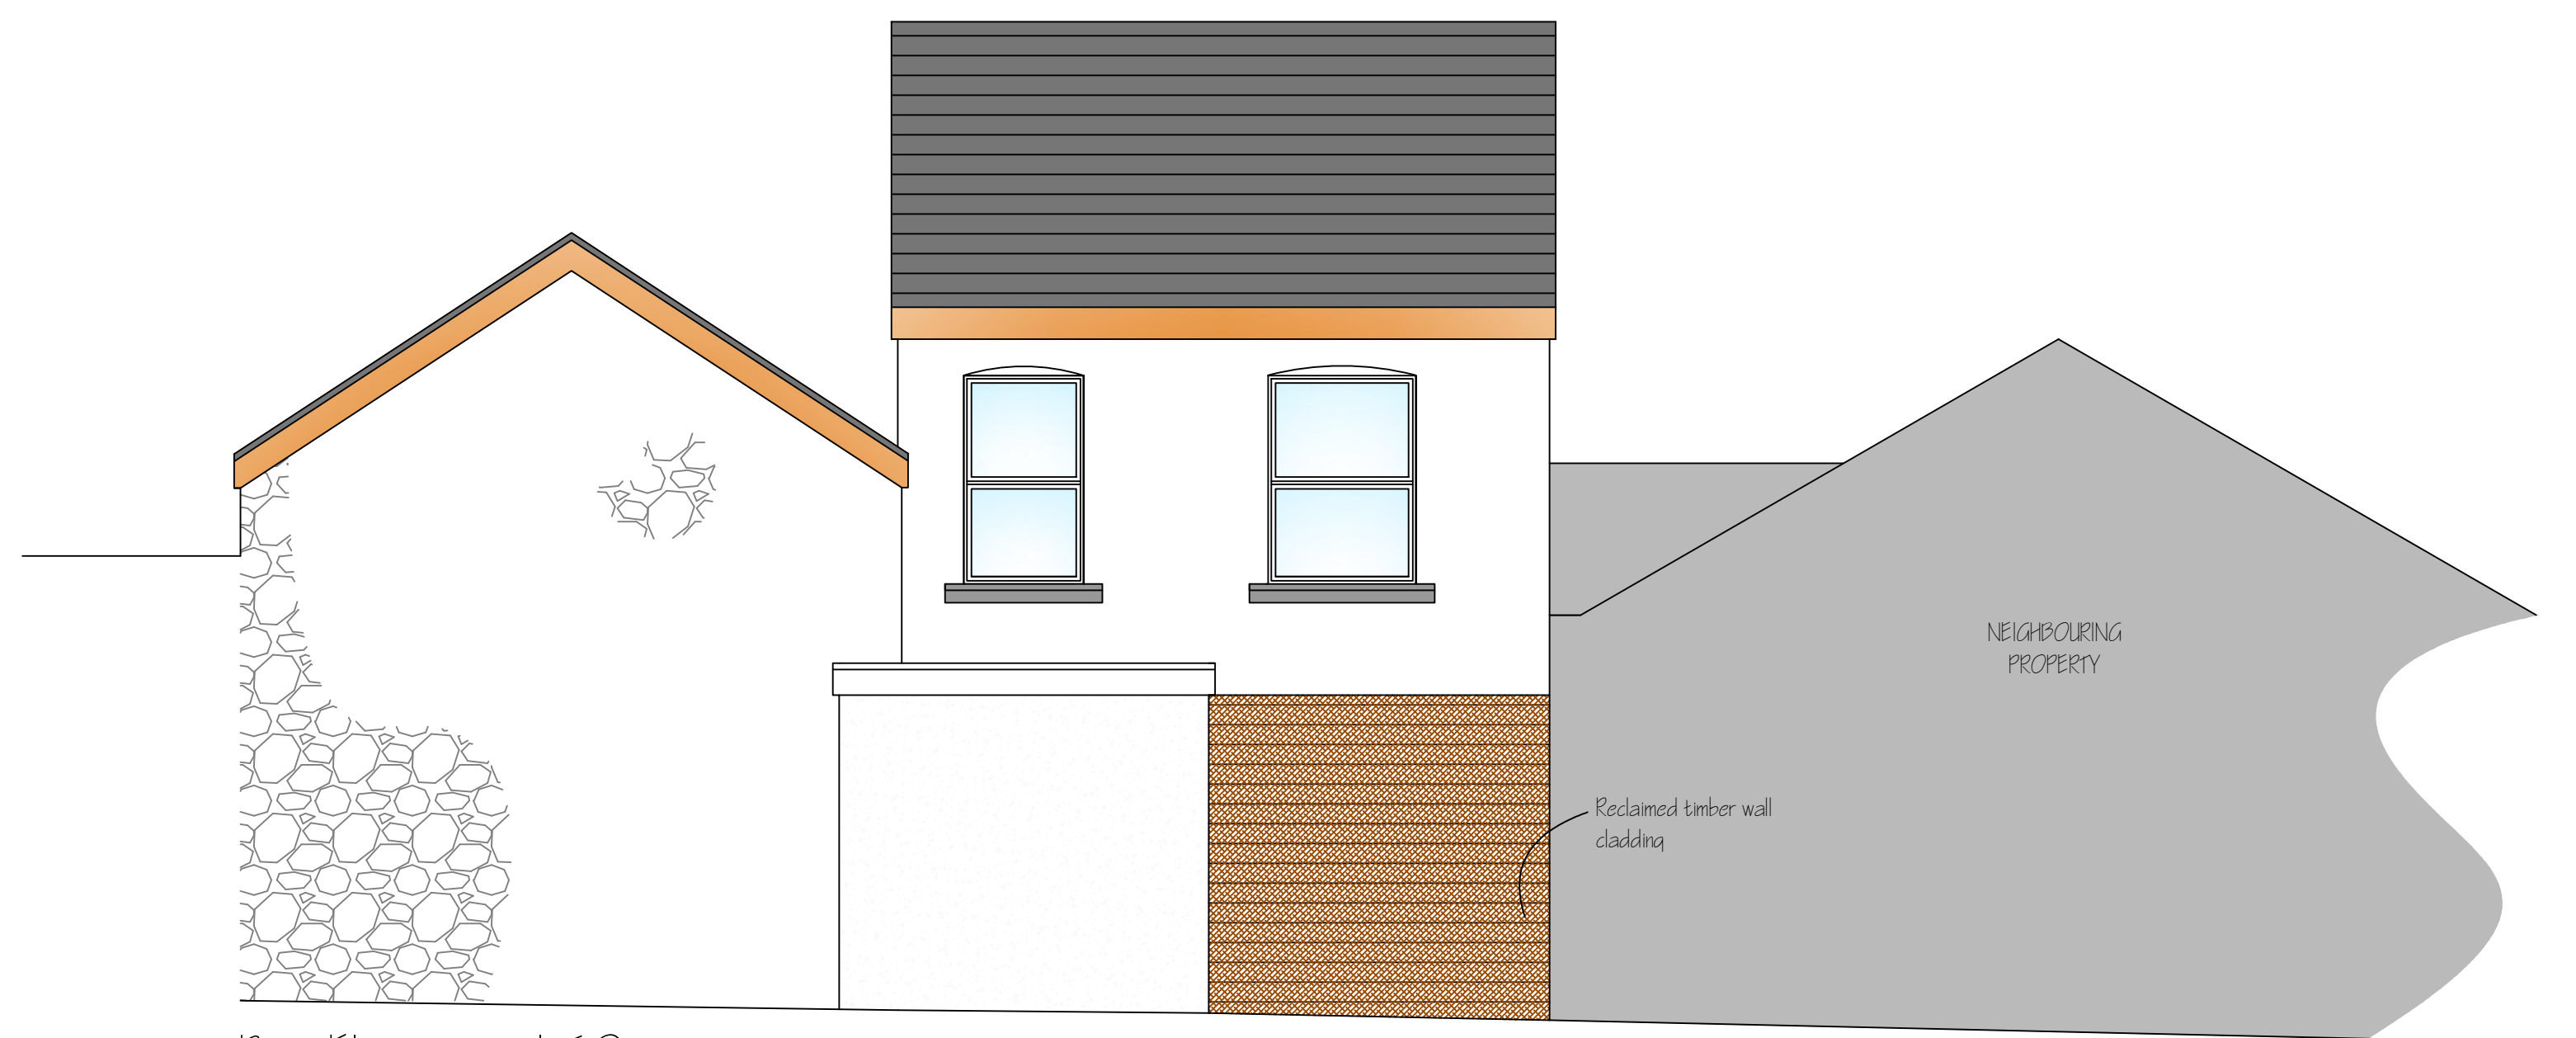

Rear Elevation 1:50

EXTERNAL FINISHES - Property 4

Slate roof tiles, GRP flat roof extension

Strip back to stone on fronting elevation; brick and feature cladding elements to sides and rear of property

Rendered building skirt - Black

Metal lindab downpipes & gutters - Copper effect

Copper effect metal fascias and gutters

Double glazed UPVC windows - White

Hardwood timber doors - Painted with feature colour

EXTERNAL FINISHES - Property 7

Slate roof tiles

Facing brick and stone external finish

Rendered building skirt - Black

Metal lindab downpipes & gutters - Copper effect

Copper effect metal fascias and gutters

Double glazed UPVC window - Oak effect with glass Juliet balcony

Hardwood timber doors - Oak self finish

COMMERCIAL SIGNAGE

The Building has been depicted with feature signage and advertising boards in set locations. Whilst the drawings identify potential areas and details the exact details are to be confirmed by the premises owner.

Signage will be respectful and inkeeping with the tone and aesthetics of the building

DRAWING TITLE: Proposed Elevations
DRAWING NUMBER: CC-2-002A

DATE: 28.02.20

PROJECT: Commercial Conversion
PROJECT ADDRESS: 4&7 Croft Road, Neath, SA11 1RW.