




Ron Bagshaw & Associates Ltd.

Architectural Design & Planning Consultants

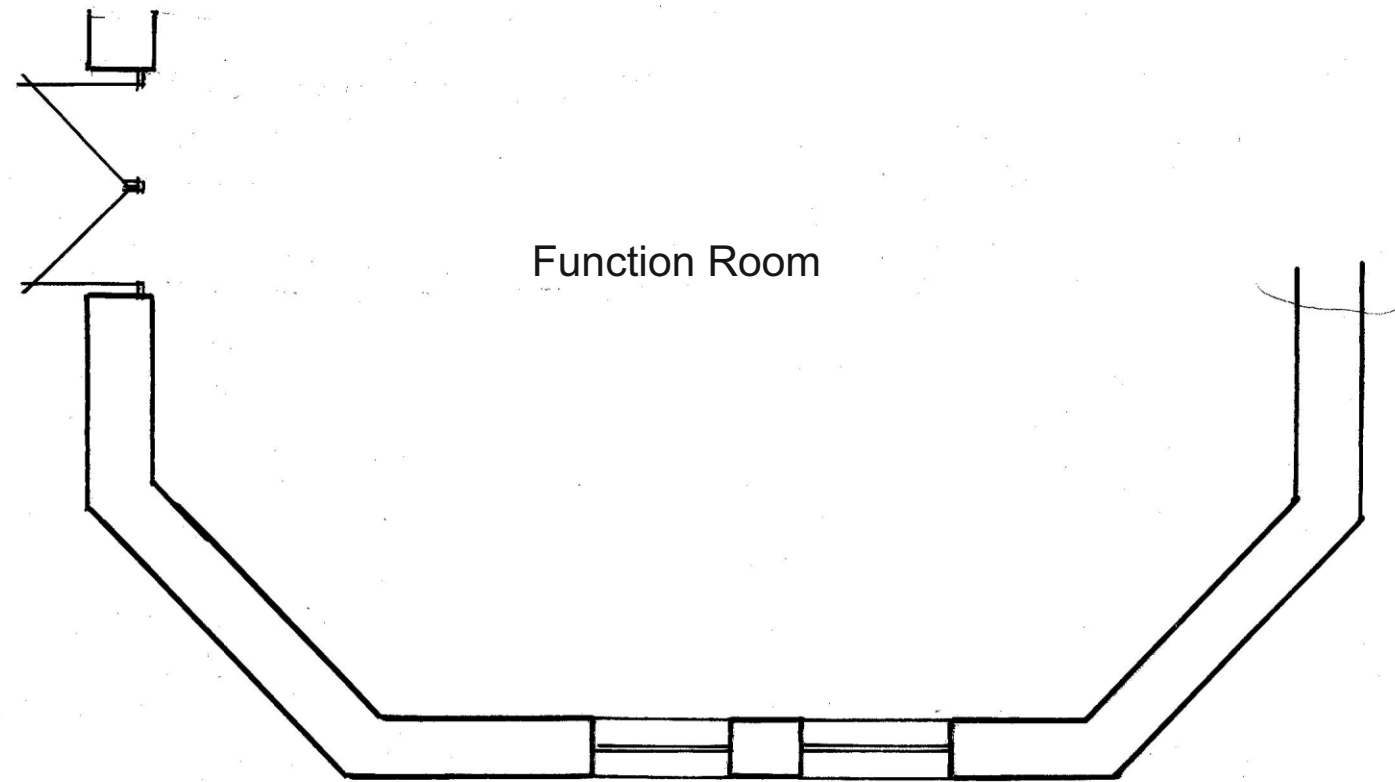

Wood Field House
1b Rosser Terrace
Cilfrew
Neath, SA10 8LH

Contact Details -
01639 632822 (Office)
07870 863859 (Mobile)
mail@ronbagshaw.co.uk

Drawing No: CH/EXT/2020/01

Scale: 1:50 @ A3

Date: June 2010

Notes/Revisions

Proposal: Proposed single storey rear extension.

Location: Grand Hotel, Station Road, Port Talbot SA13 1DE.

Client: Mr Clive Hopkins, Blaco's Hotel, Green Park Street, Port Talbot SA12 6NT.

Title: Part Existing Floor Plan.