




Ron Bagshaw & Associates Ltd.

Architectural Design & Planning Consultants

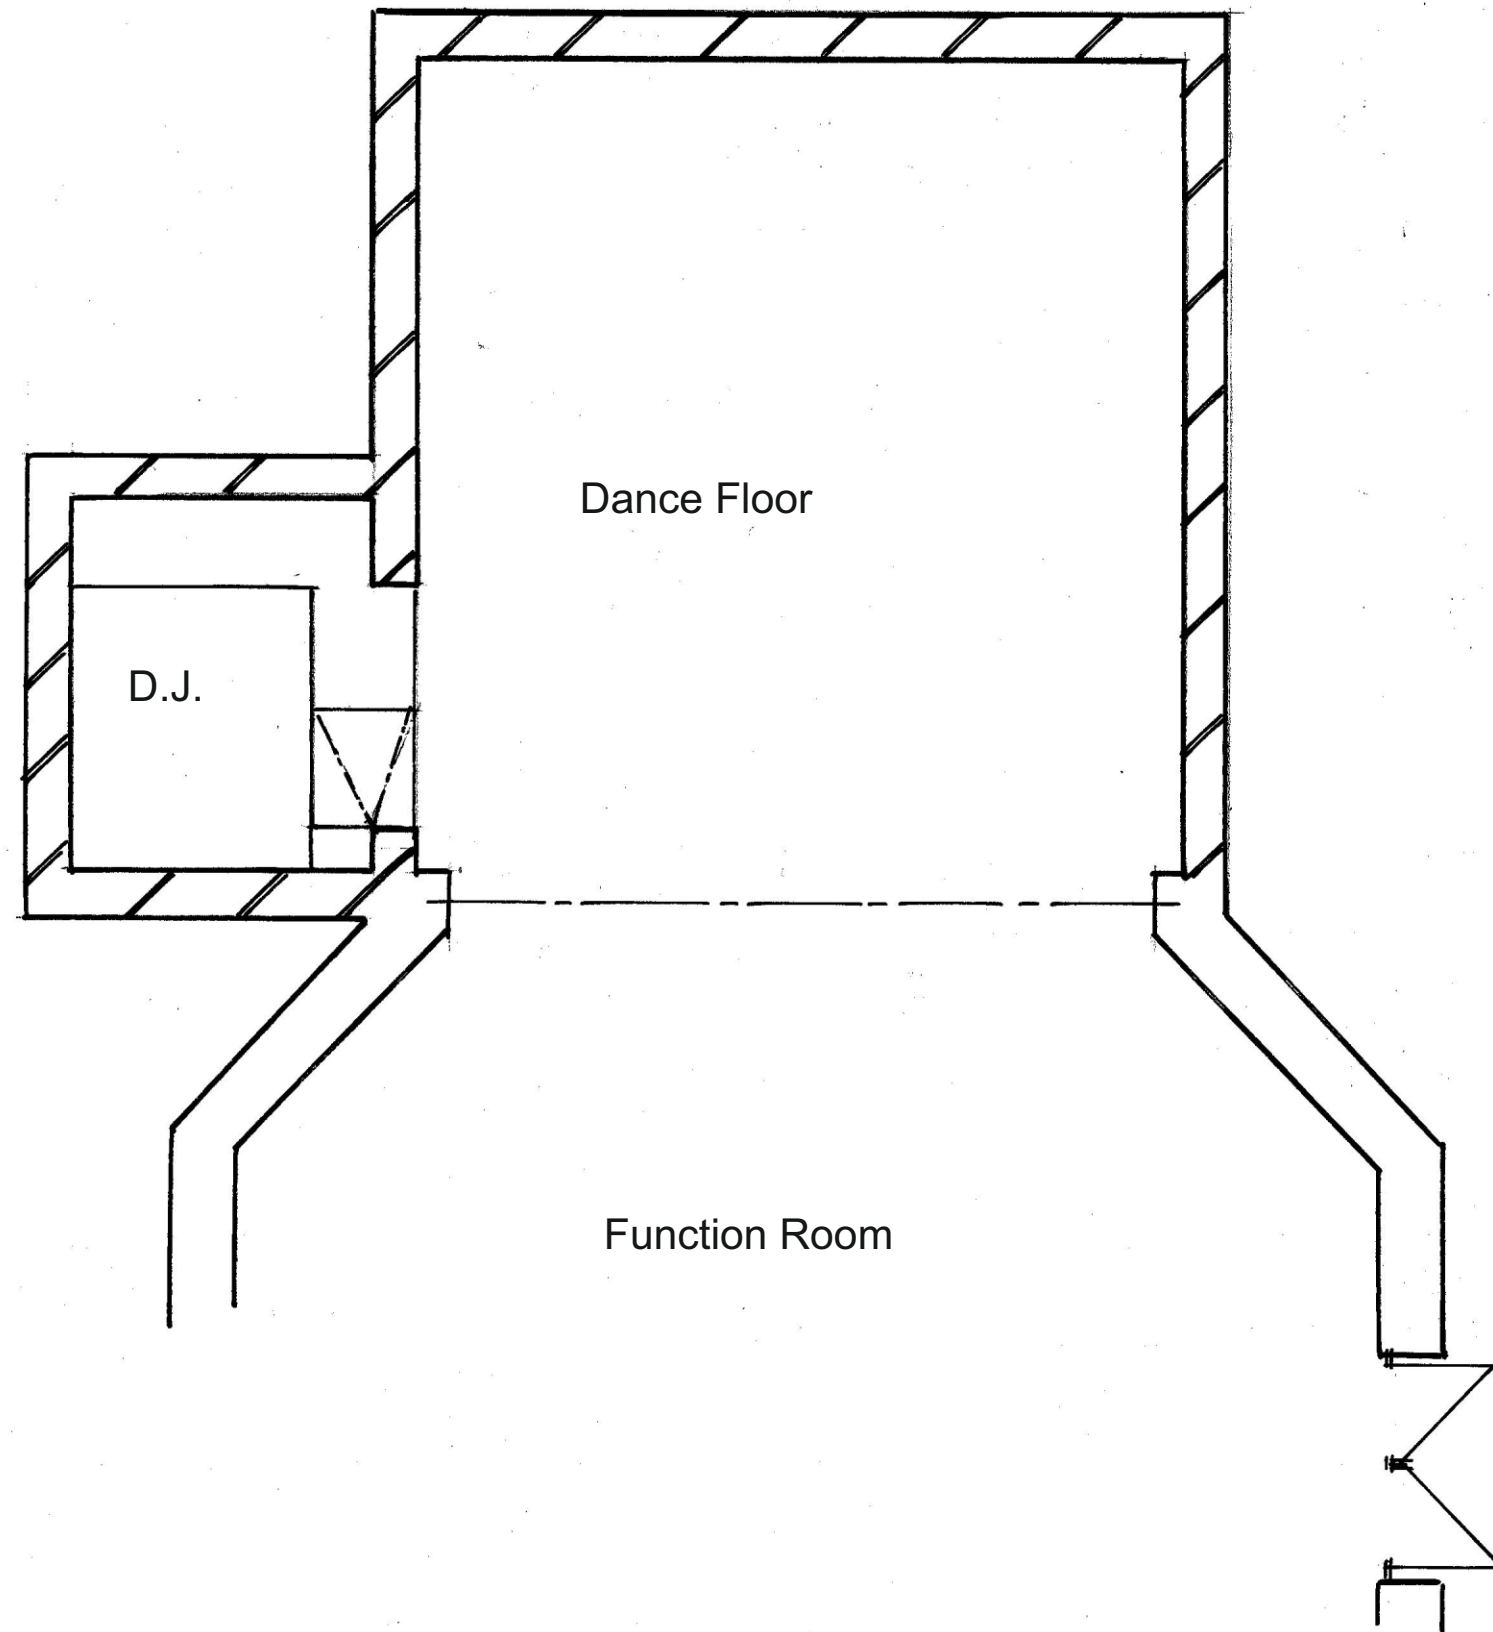

Wood Field House
 1b Rosser Terrace
 Cilfrew
 Neath, SA10 8LH

Contact Details -
 01639 632822 (Office)
 07870 863859 (Mobile)
 mail@ronbagshaw.co.uk

Drawing No: CH/EXT/2020/02

Scale: 1:100 @ A3

Date: June 2020

Notes/Revisions

Proposal: Single storey rear extension.

Location: The Grand Hotel, Station Road, Port Talbot SA13 1DE.

Client: Mr Clive Hopkins, Blanco's Hotel, Green Park Street, Port Talbot SA12 6NT.

Title: Part Proposed Ground Floor Plan.