




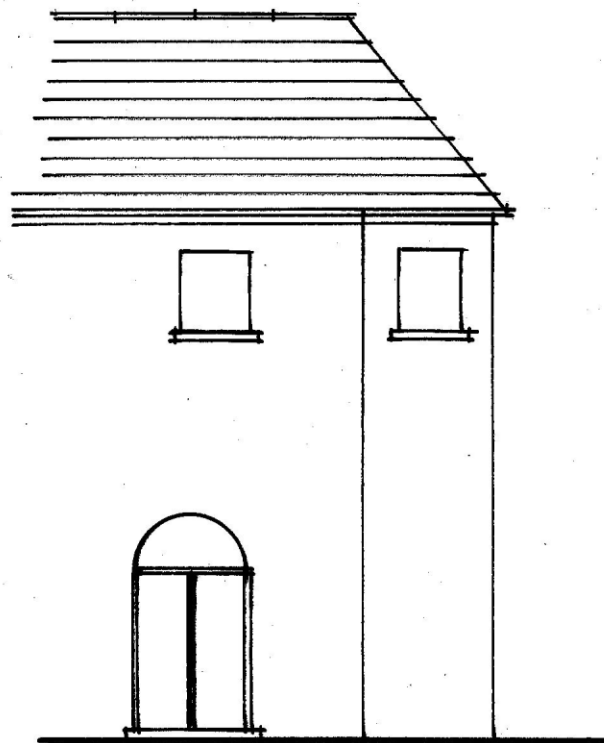


Ex South East Elevation.

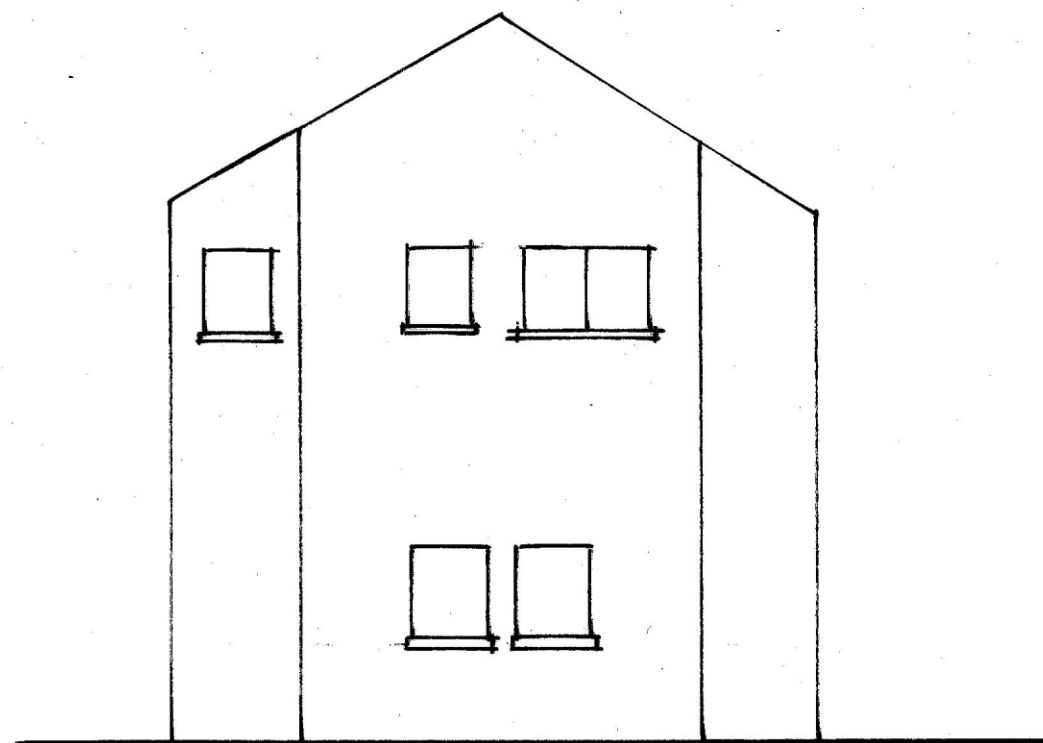

Existing North East Elevation.

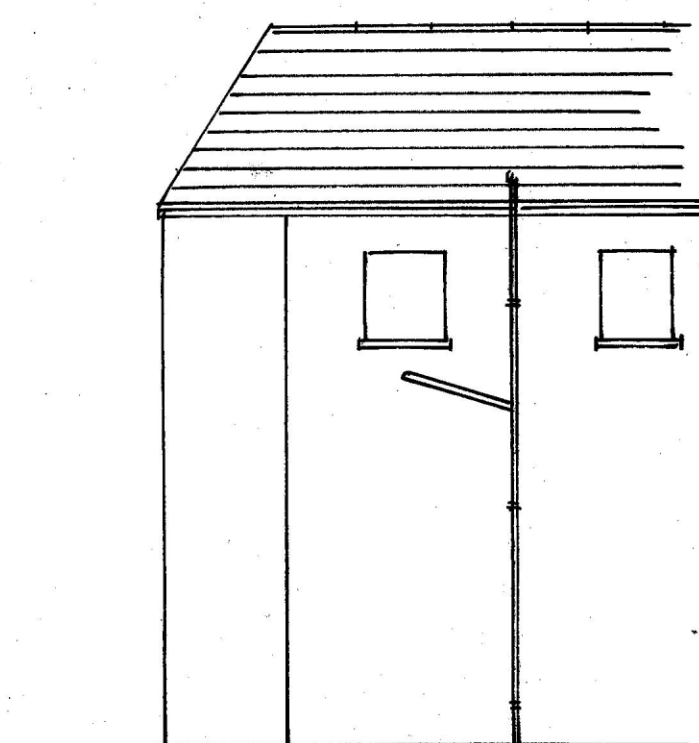


Existing North West Elevation.

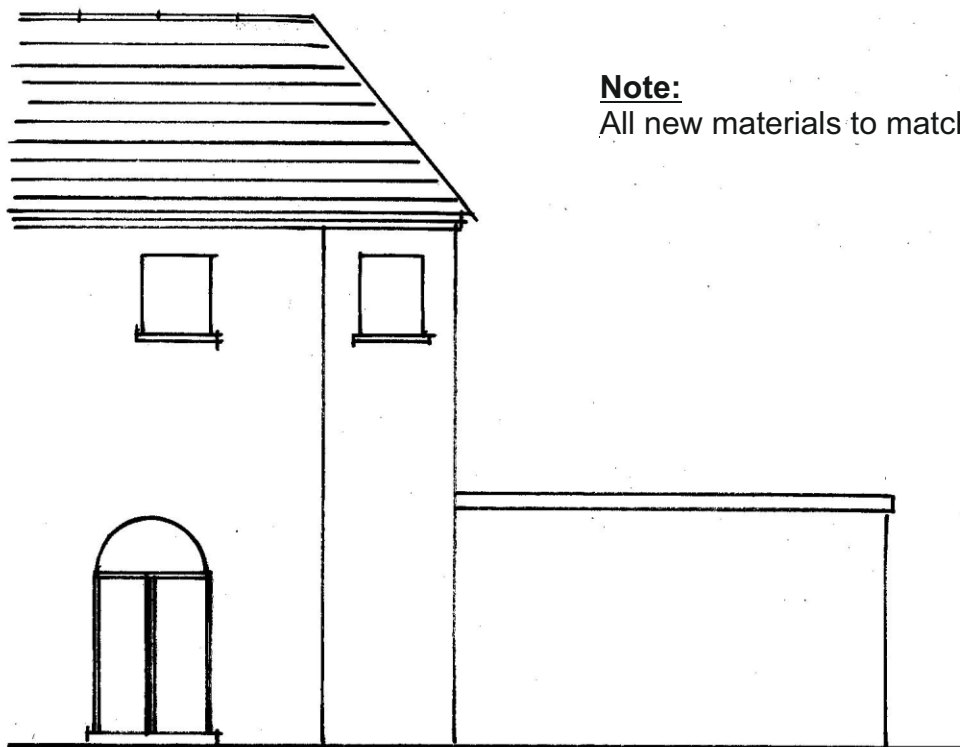


Proposed South East Elevation.

Note:
All new materials to match existing.

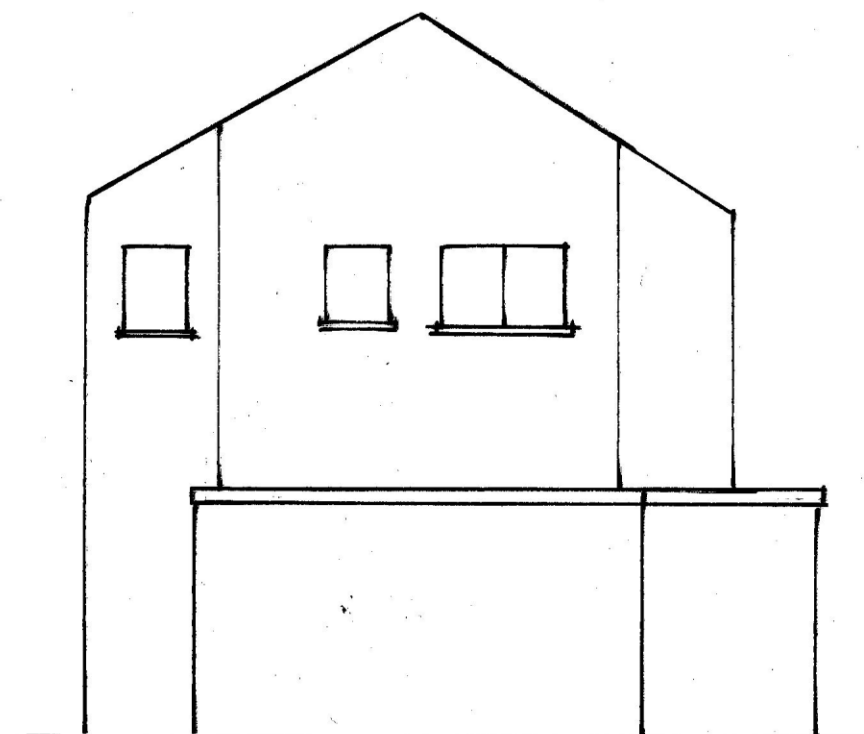

Proposed North East Elevation.

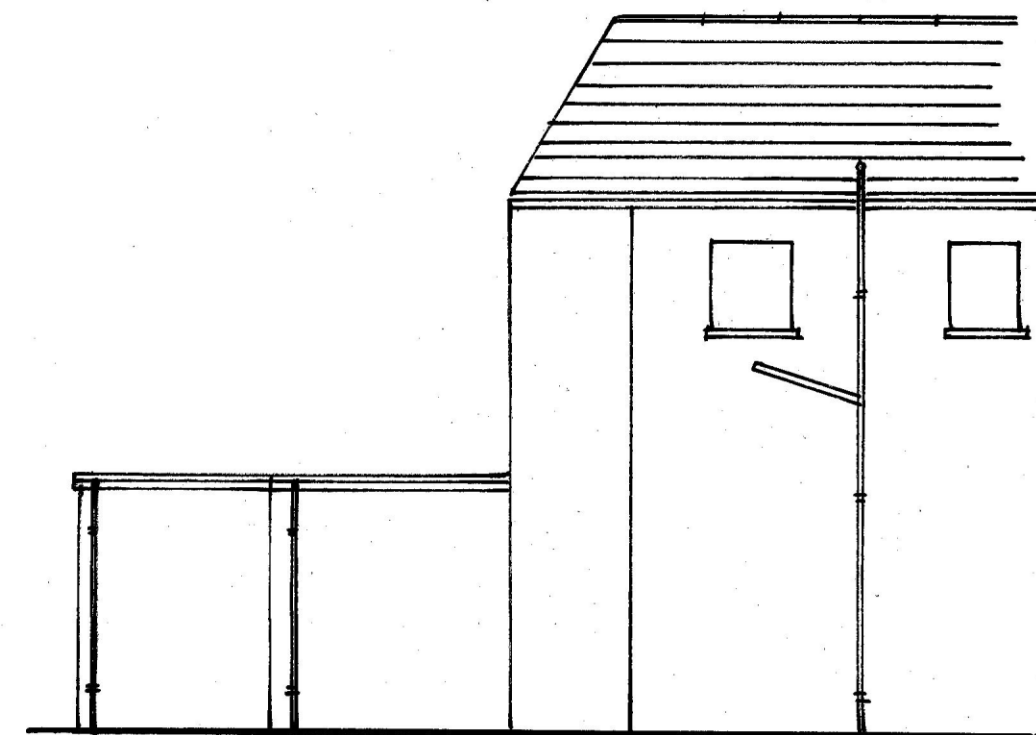

Proposed North West Elevation.

Ron Bagshaw & Associates Ltd.

Architectural Design & Planning Consultants



Wood Field House
1b Rosser Terrace
Cilfrew
Neath, SA10 8LH

Contact Details -
01639 632822 (Office)
07870 863859 (Mobile)
mail@ronbagshaw.co.uk

Drawing No: CH/EXT/2020/03

Scale: 1:100 @ A3

Date: June 2020

Notes/Revisions

Proposal: Single storey rear extension.

Location: Grand Hotel, Station Road, Port Talbot SA13 1DE.

Client: Mr Clive Hopkins, Blanco's Hotel, Green Park, Port Talbot SA12 6NT.

Title: Elevations.