




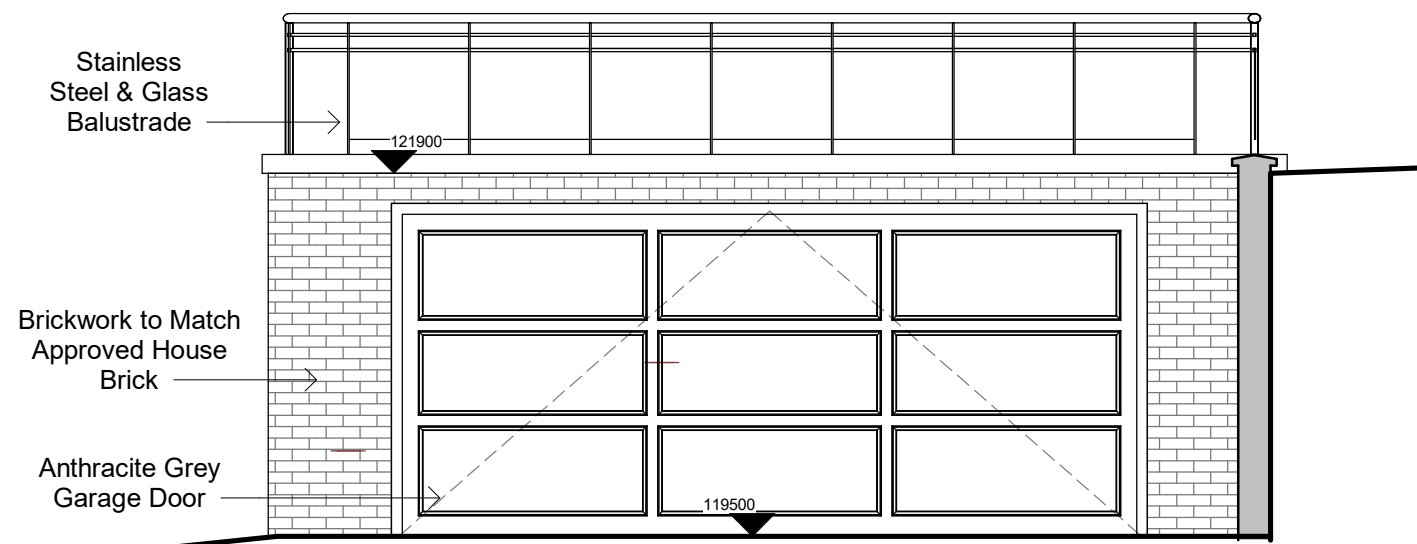


1 Proposed Garage Front Elevation
1 : 50

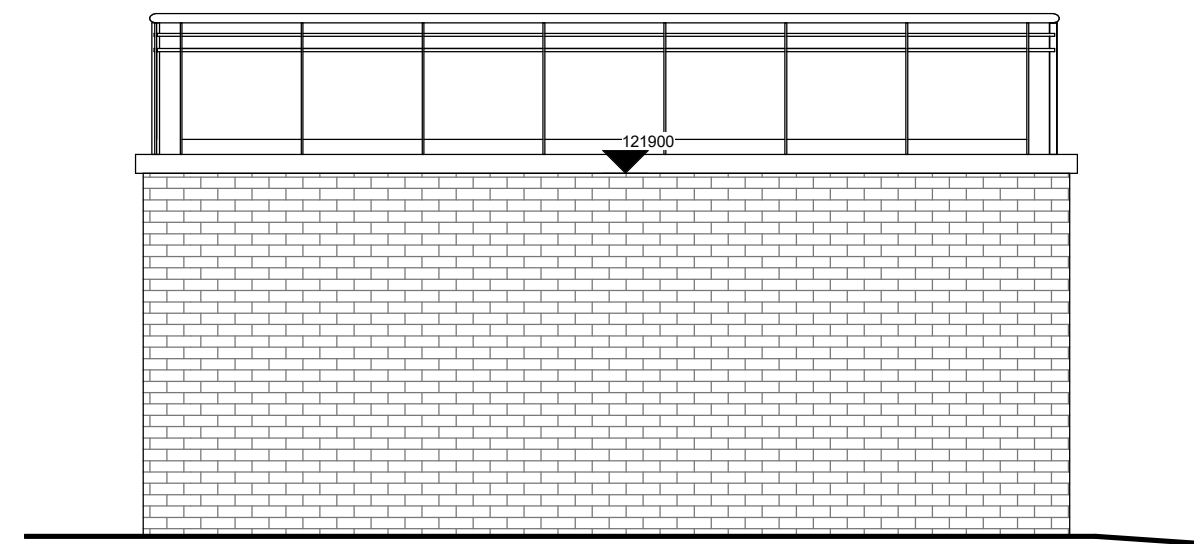


2 Proposed Garage Side Elevation 1
1 : 50

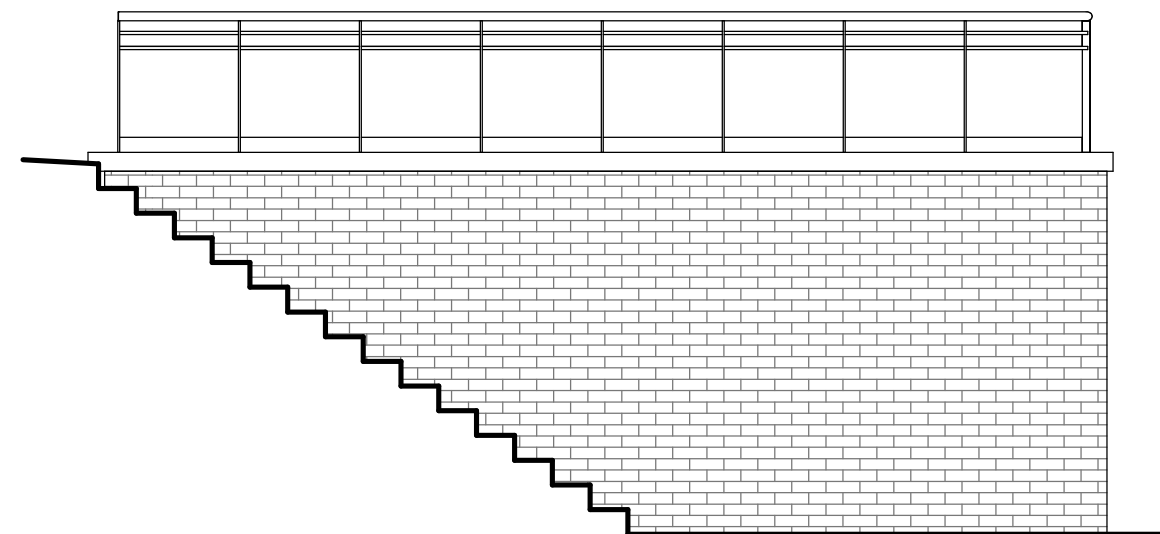

5 Proposed Garage Side Elevation 2
1 : 50

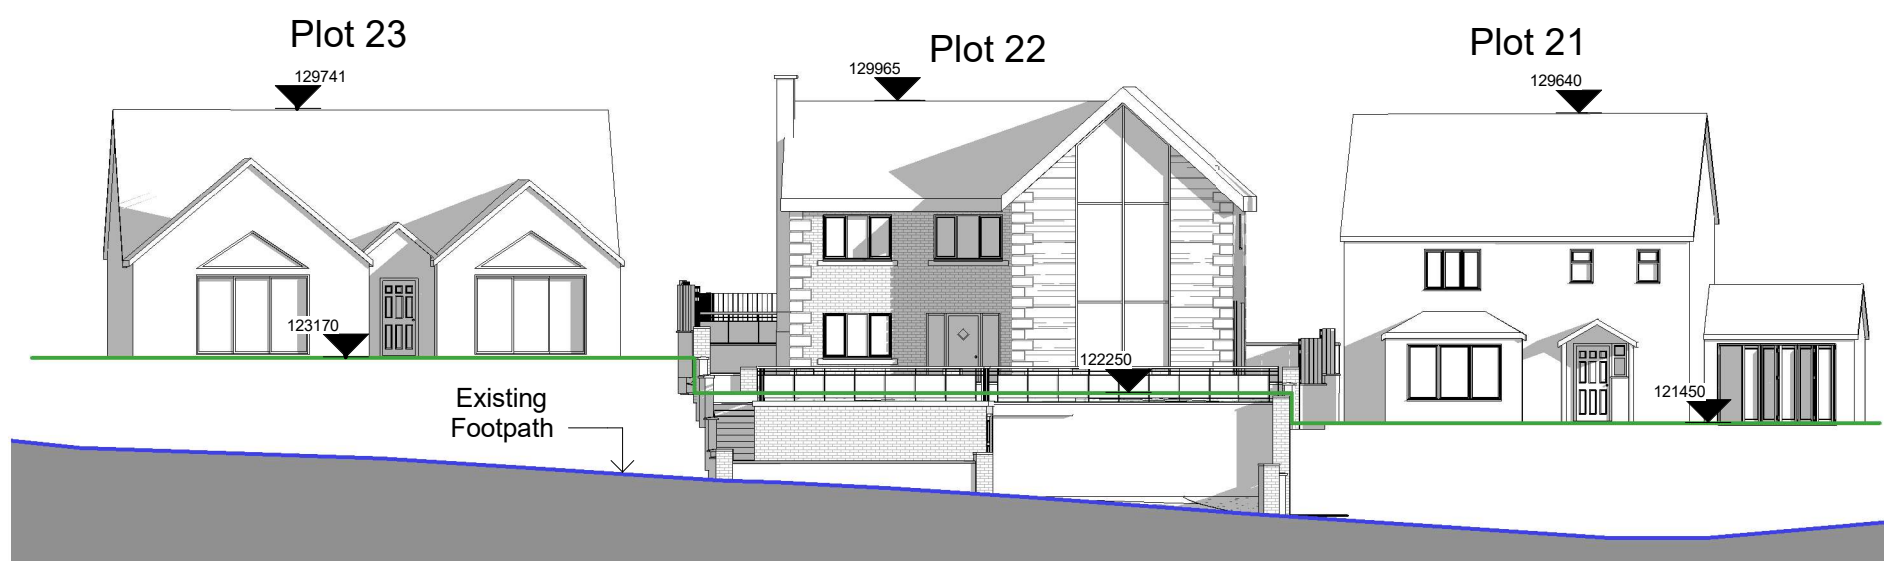

3 Proposed Garage Street Scene
1 : 200

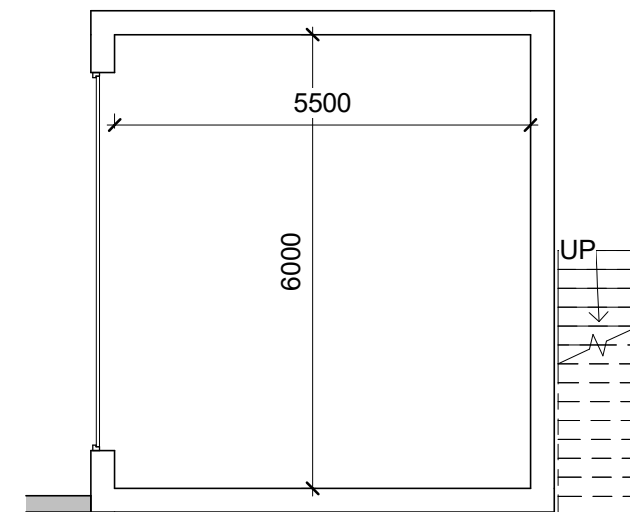

Proposed Garage Floor Plan



DRAWING STATUS	
Planning	
PROJECT	
Plot 22 Varteg Fawr, Bryn	
TITLE	
Proposed Garage Elevations	
CLIENT	
Mr G Doyle	
DRAWN BY Gareth Owen	DATE 02.07.20
SCALE (@A3) As indicated	PROJECT NO. GD01
DRAWING NO. A117	REV A
GO CONCEPT DESIGNS, 9 DARWIN RD, PORT TALBOT, SA12 6BT	
gareth@goconceptdesigns.co.uk	