

ROAD.

GARDEN GRASS AREA.

ACCESS GATE.

EXISTING.


GROUND FLOOR PLAN

SCALE 1:10.

9 BETWESDA RD.

SAS 400.

PROPERTY BOUNDARY.

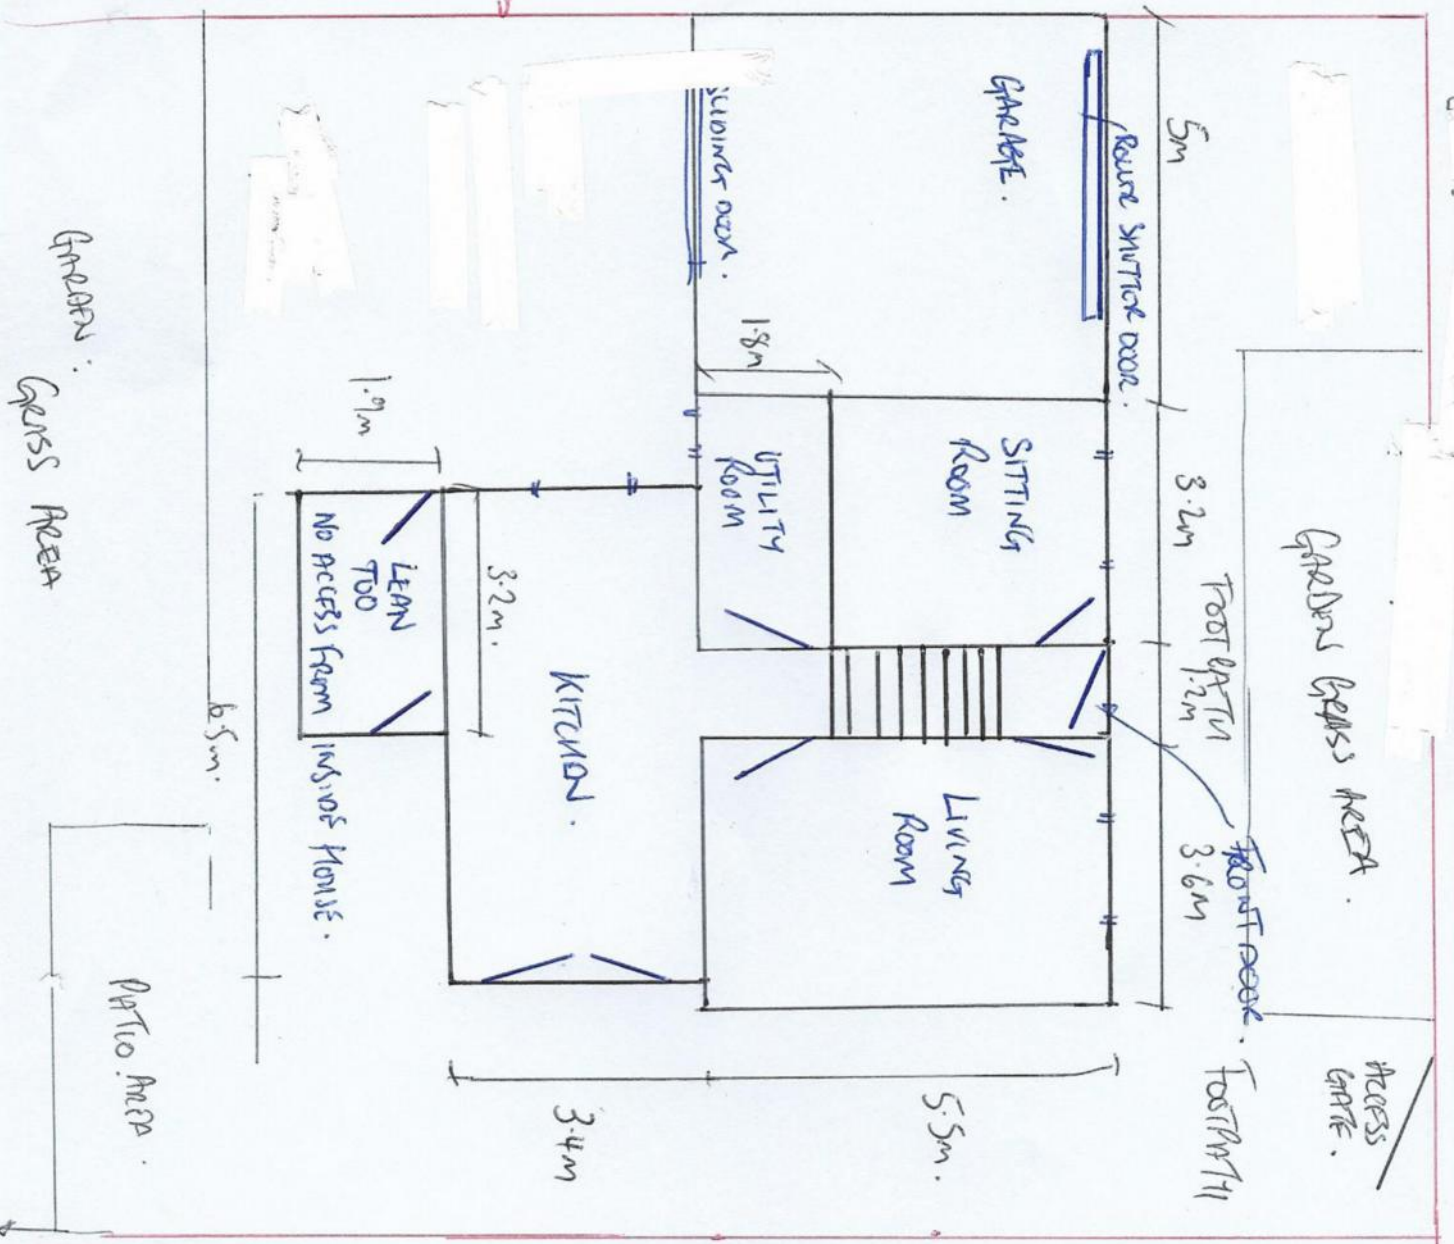

22 JUNE 2020

CONTINUED.