


BETHESDA ROAD

PROPOSED LAYOUT GROUND FLOOR PLAN.

DRIVEWAY. REEFIE DASH FINISH TO INSULATED WML INTER. GARDEN. FRONT.

ACCESS 9 BETHESDA ROAD S48 400. GATE

SCALE 1:10.

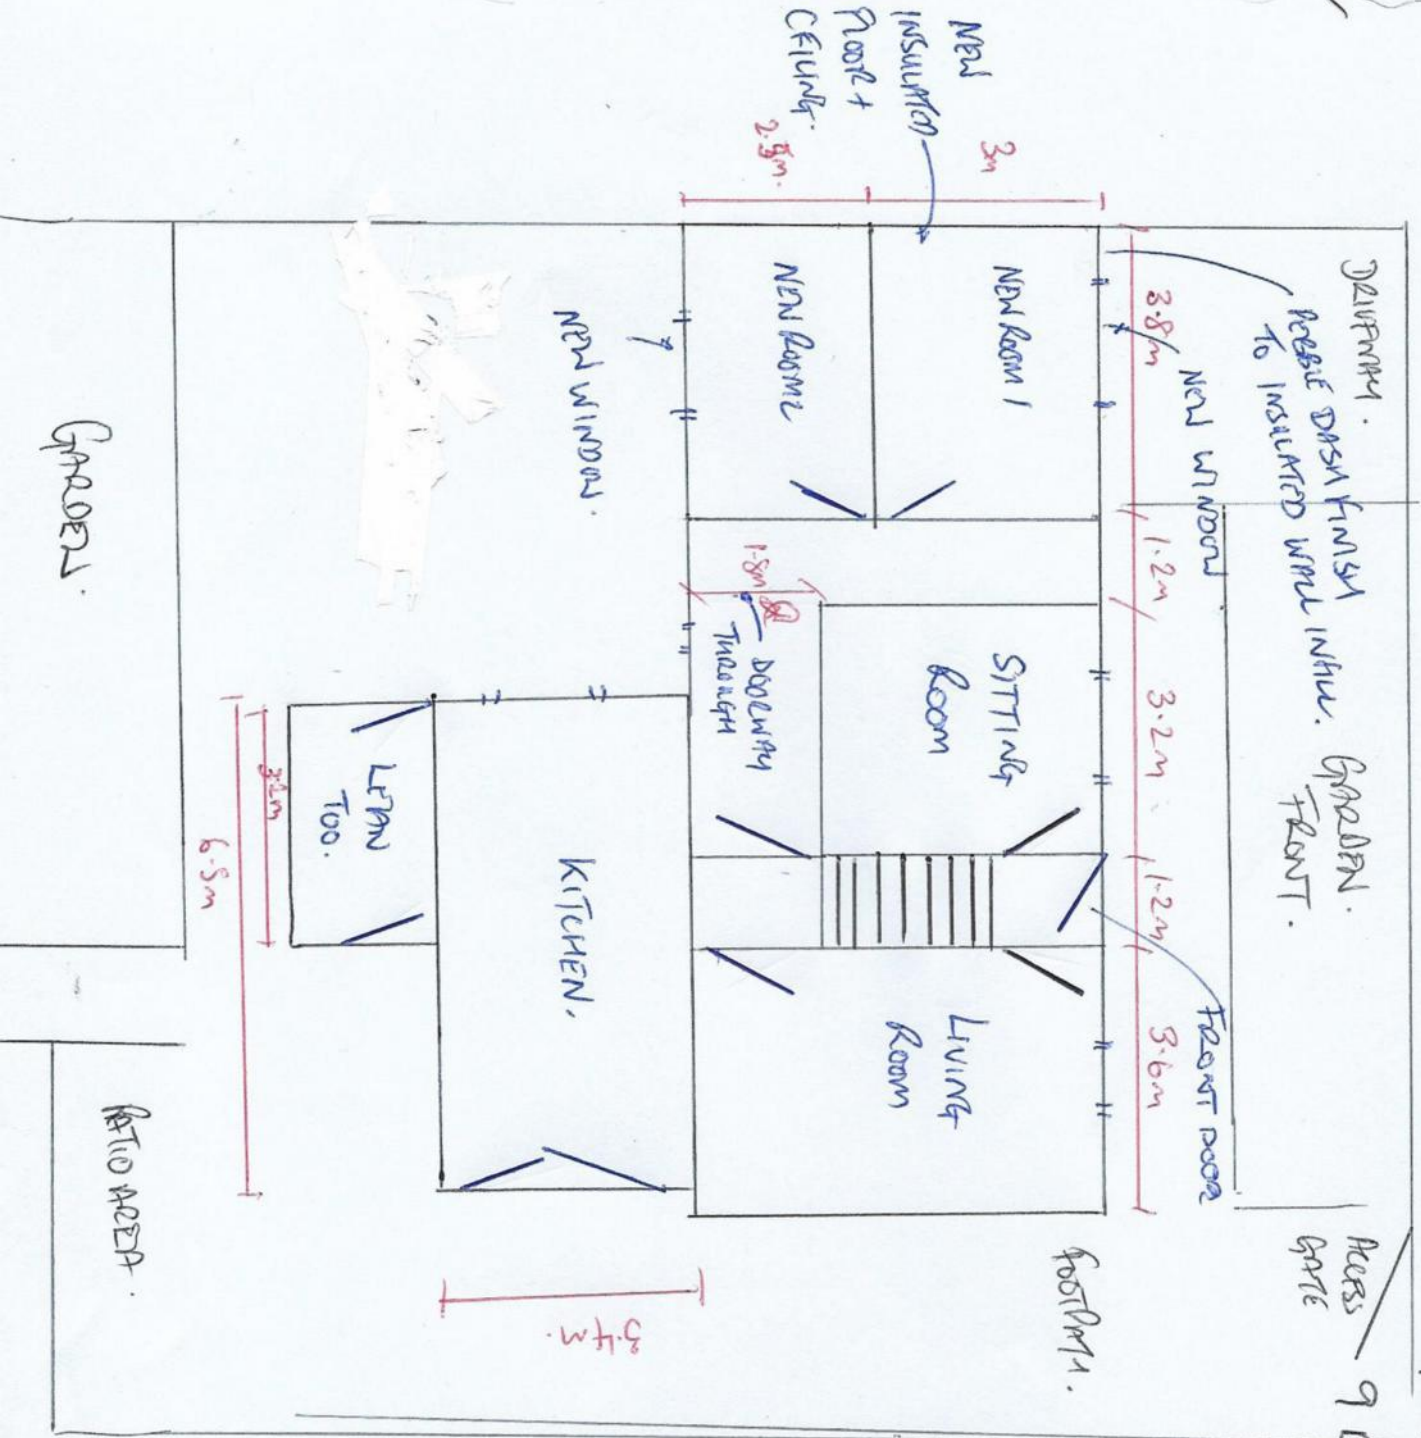

* NEW DOORMAN THROUGHT EXISTING STONE WML 400 - SOCRUM TRICKNESS LIMITED SUPPORT TO BE CONFIRMED BY STRUCTURAL ENGINEER

22 JUNE 2020.