



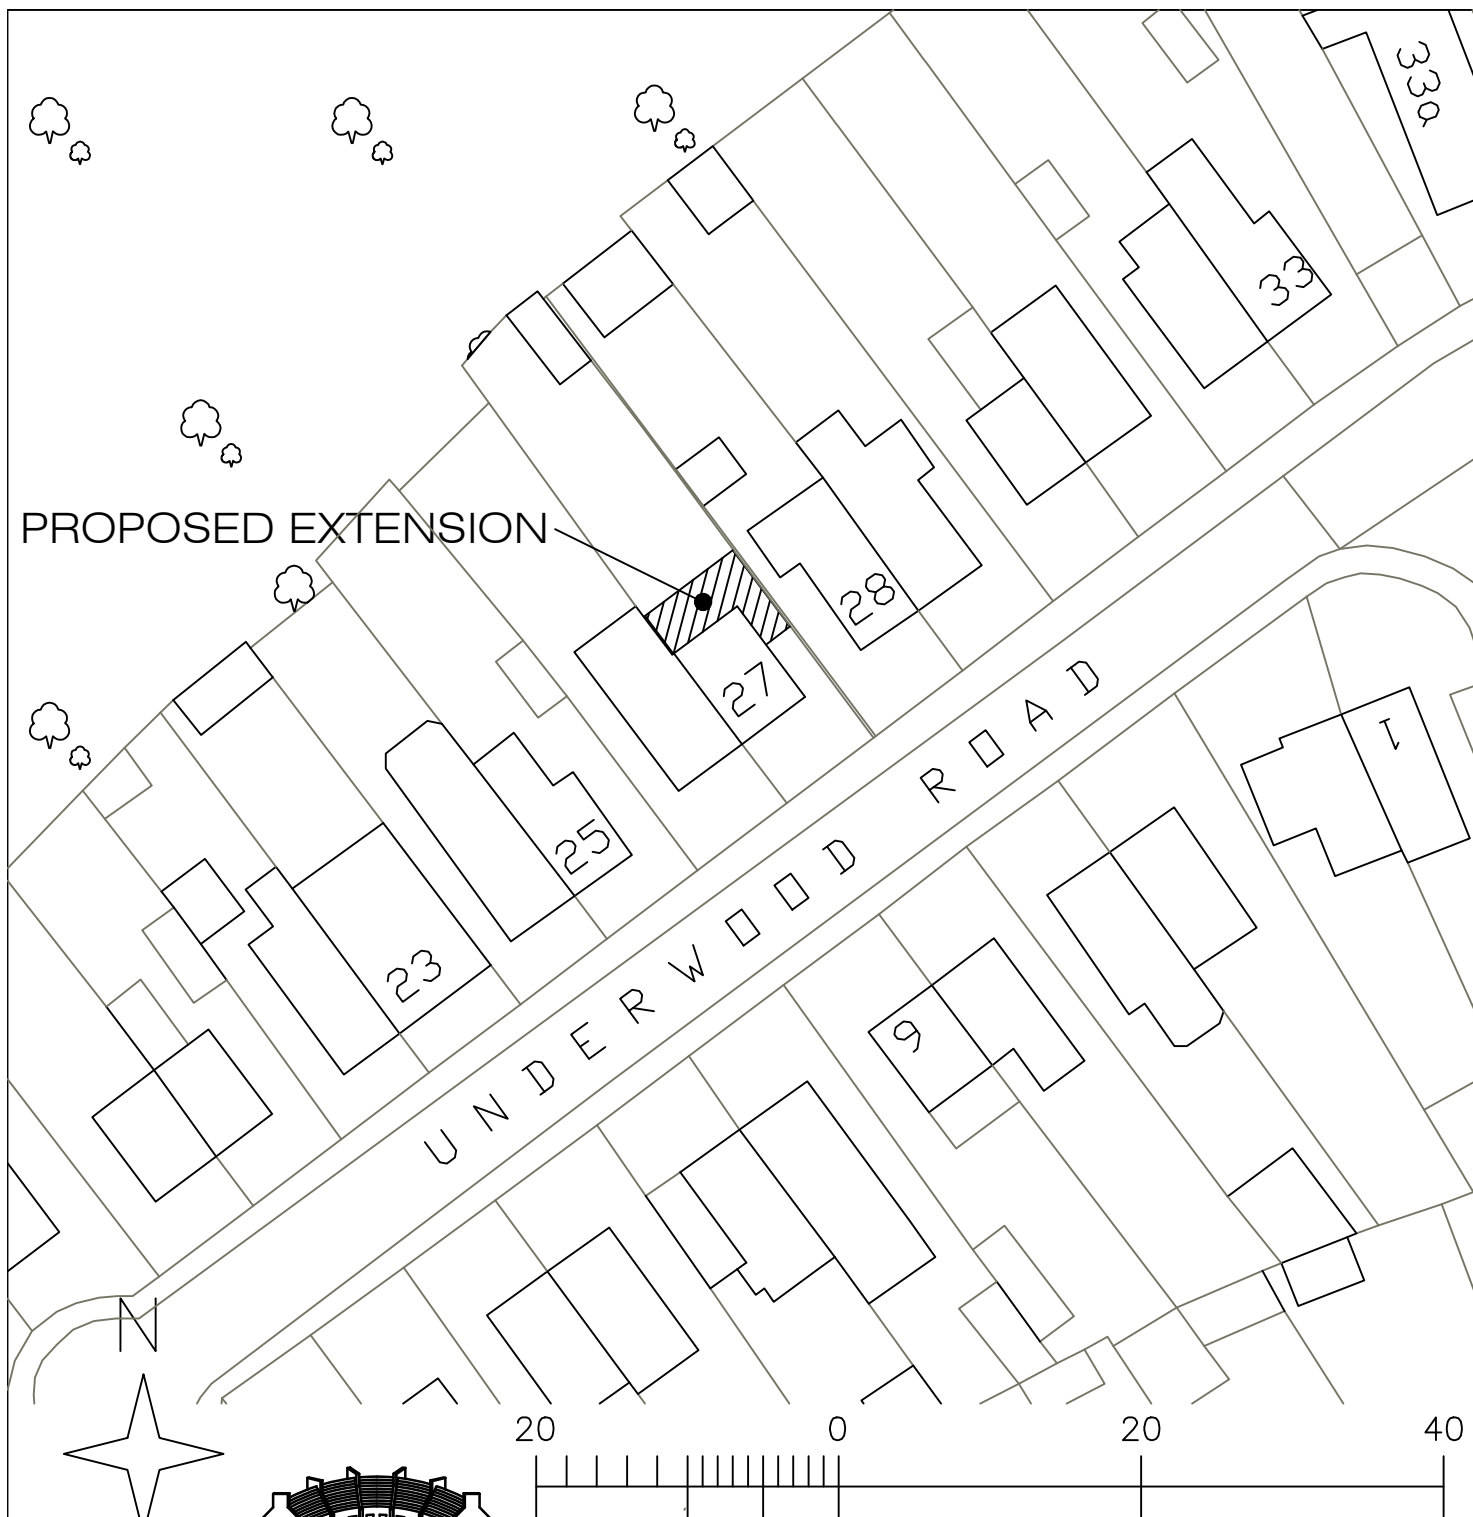

Crescent Architectural

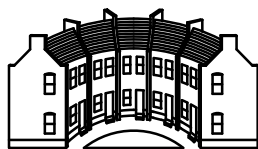

Architectural Design & Services
M.C.I.A.T.

38 De La Beche Road, Sketty,
Swansea, SA2 9AR.
Mobile: 07818 067467
e-mail : crescent3000@aol.com

Project Proposed Extension at 27 Underwood Road, Cadoxton, Neath, SA10 8BU.	Scale 1/500 @ A4	Date June 2020.
	Drawn	Checked
Description SITE PLAN	Drawing No. PH20/80/3	