


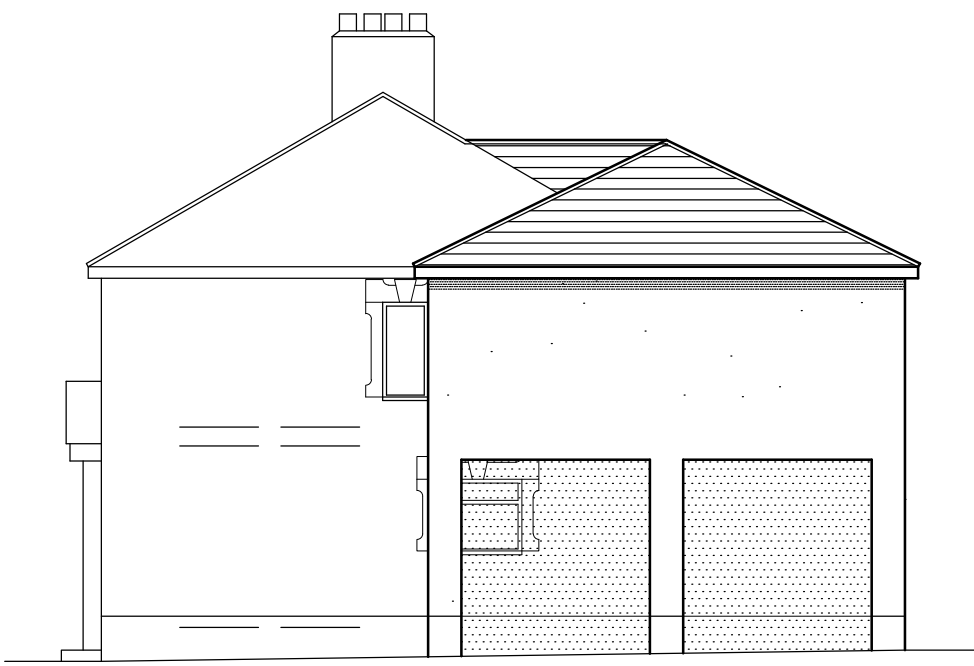

PROPOSED FRONT ELEVATION




PROPOSED SIDE ELEVATION



PROPOSED REAR ELEVATION



EXISTING FRONT ELEVATION

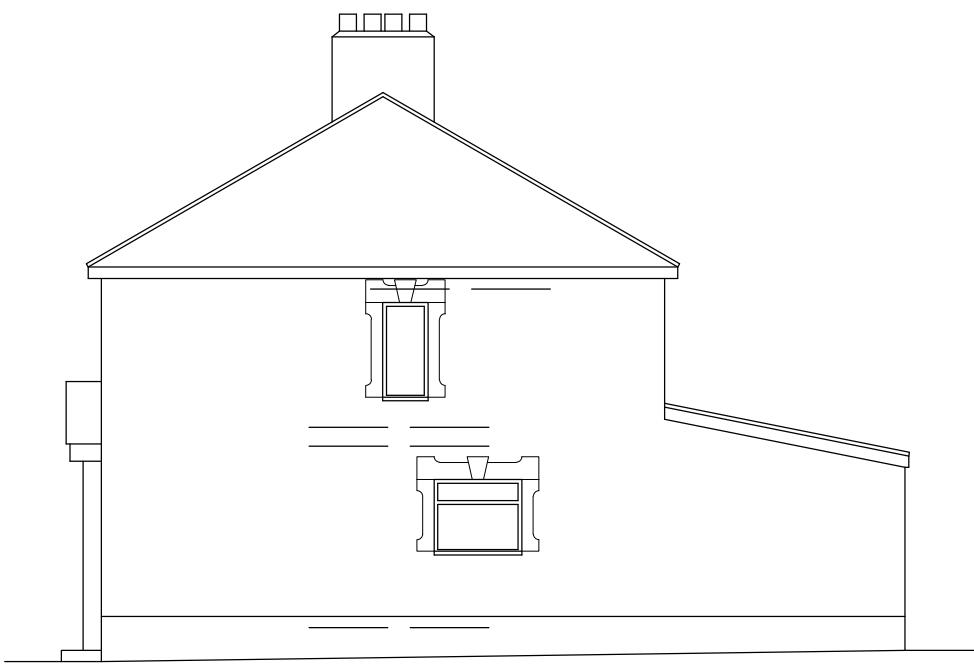


EXISTING SIDE ELEVATION



EXISTING REAR ELEVATION




EXISTING GROUND FLOOR PLAN

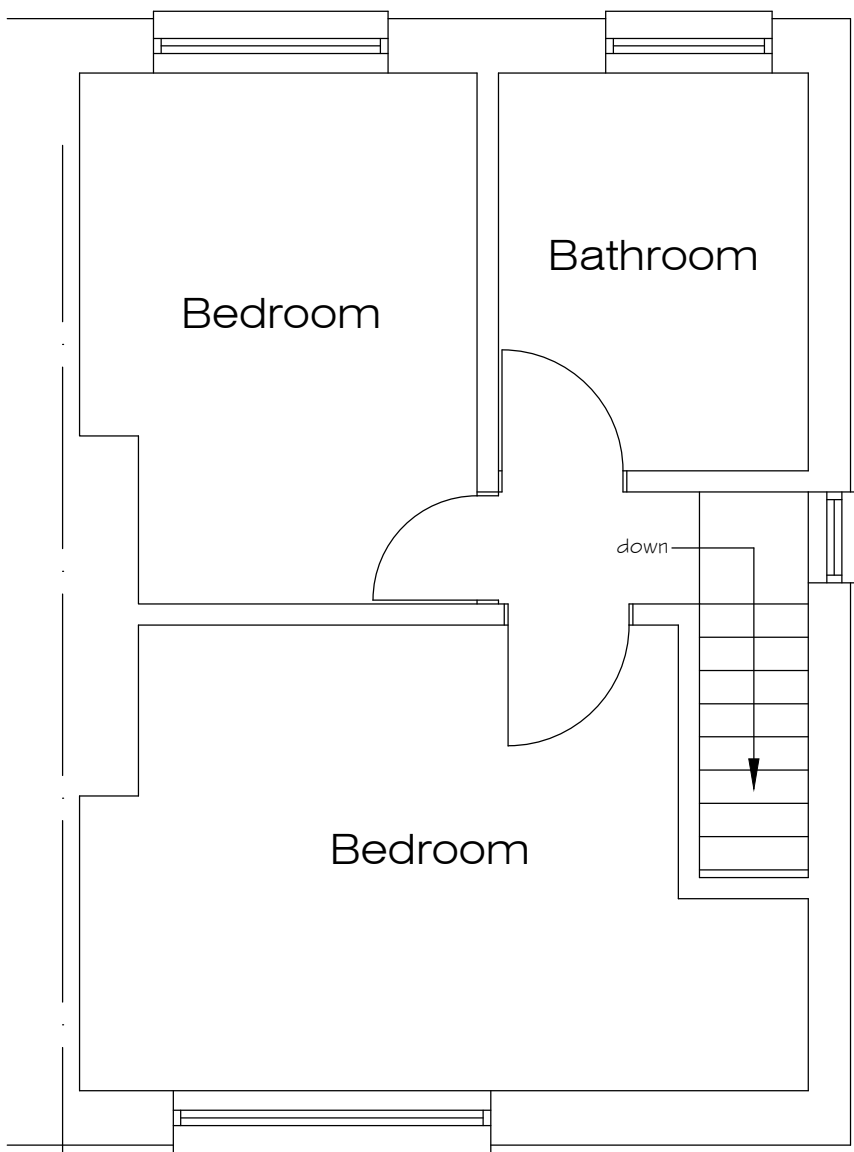

EXISTING FIRST FLOOR PLAN



PROPOSED GROUND FLOOR PLAN

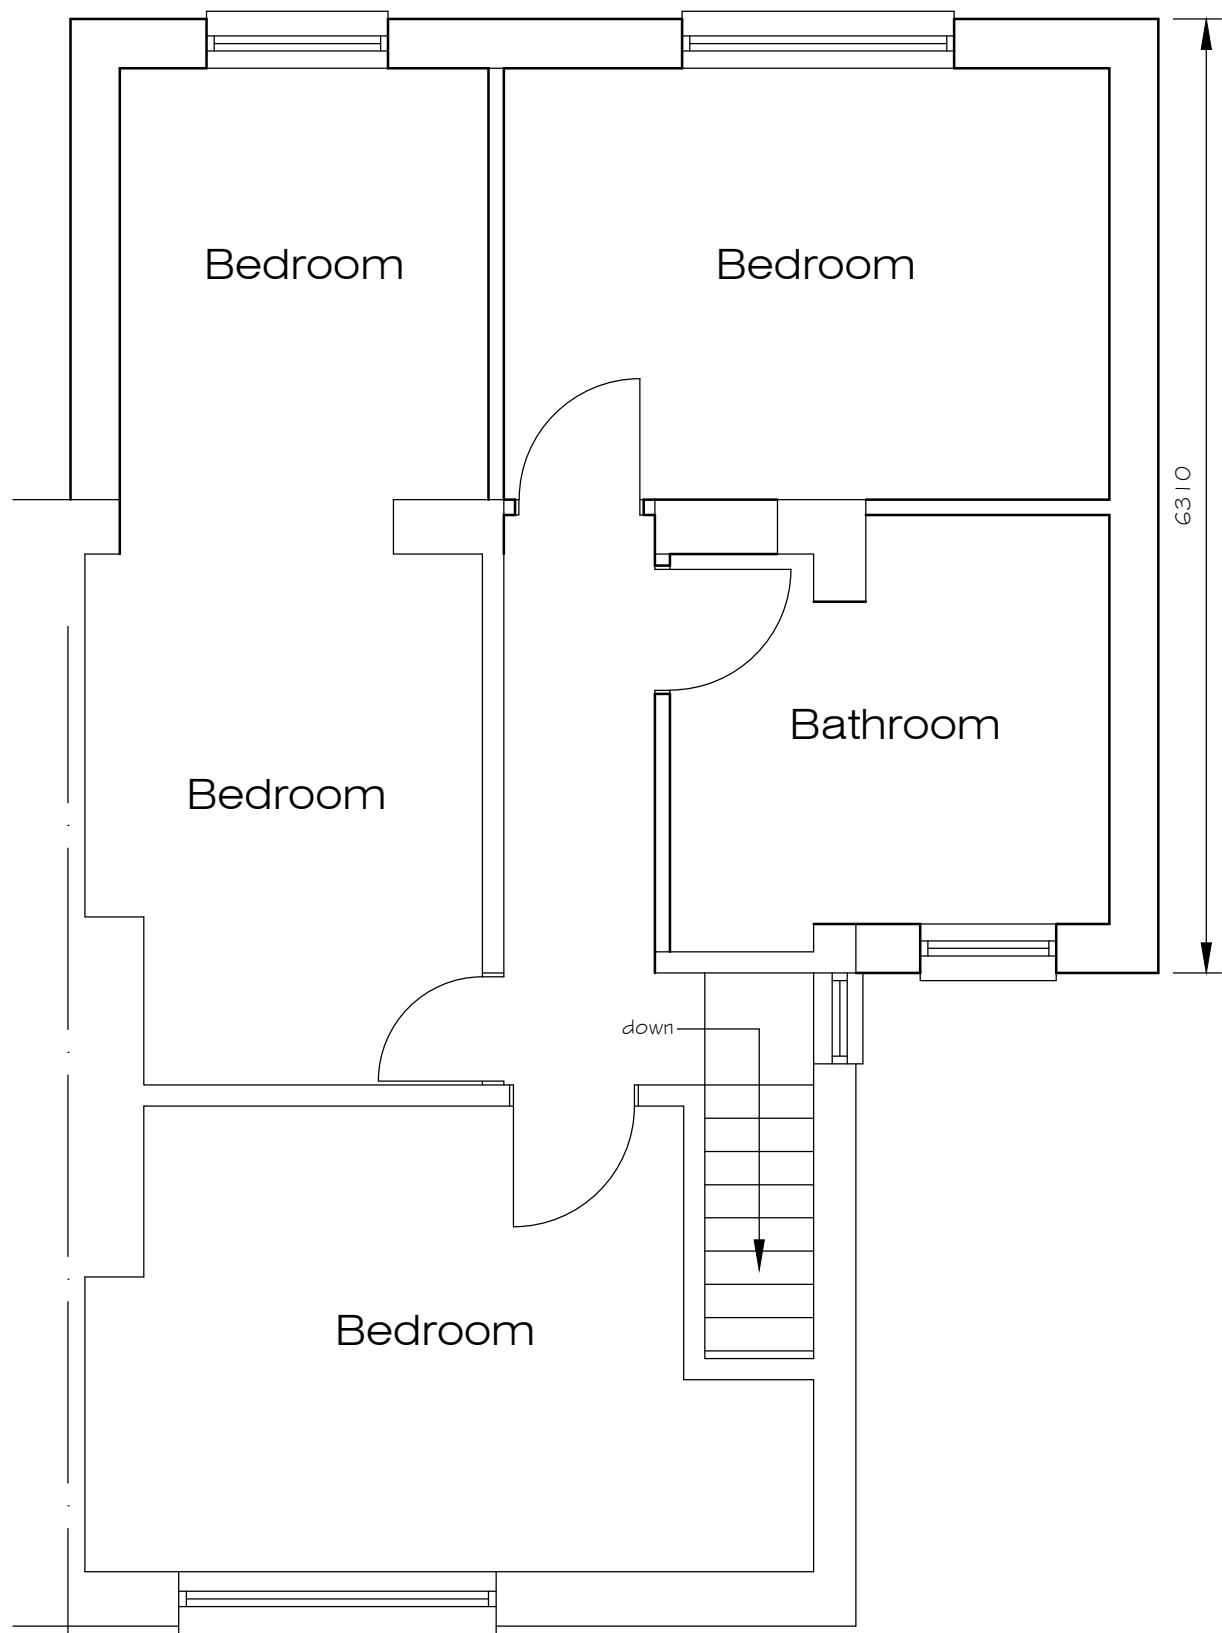

PROPOSED FIRST FLOOR PLAN



**Crescent Architectural**  
Architectural Design & Services  
M.C.I.A.T.  
38 De La Beche Road, Sketty,  
Swansea, SA2 9AR.  
Mobile: 07818 067467  
e-mail: crescent3000@aol.com

Project  
Proposed Extensions at  
27 Underwood Road,  
Cadoxton, Neath, SA10 8BU

Description  
PLANNING DRAWING

|                             |                    |
|-----------------------------|--------------------|
| Scale<br>1/50 & 1/100 @ A1. | Date<br>June 2020. |
| Drawn                       | Checked            |

Drawing No.  
PH20/80/1