

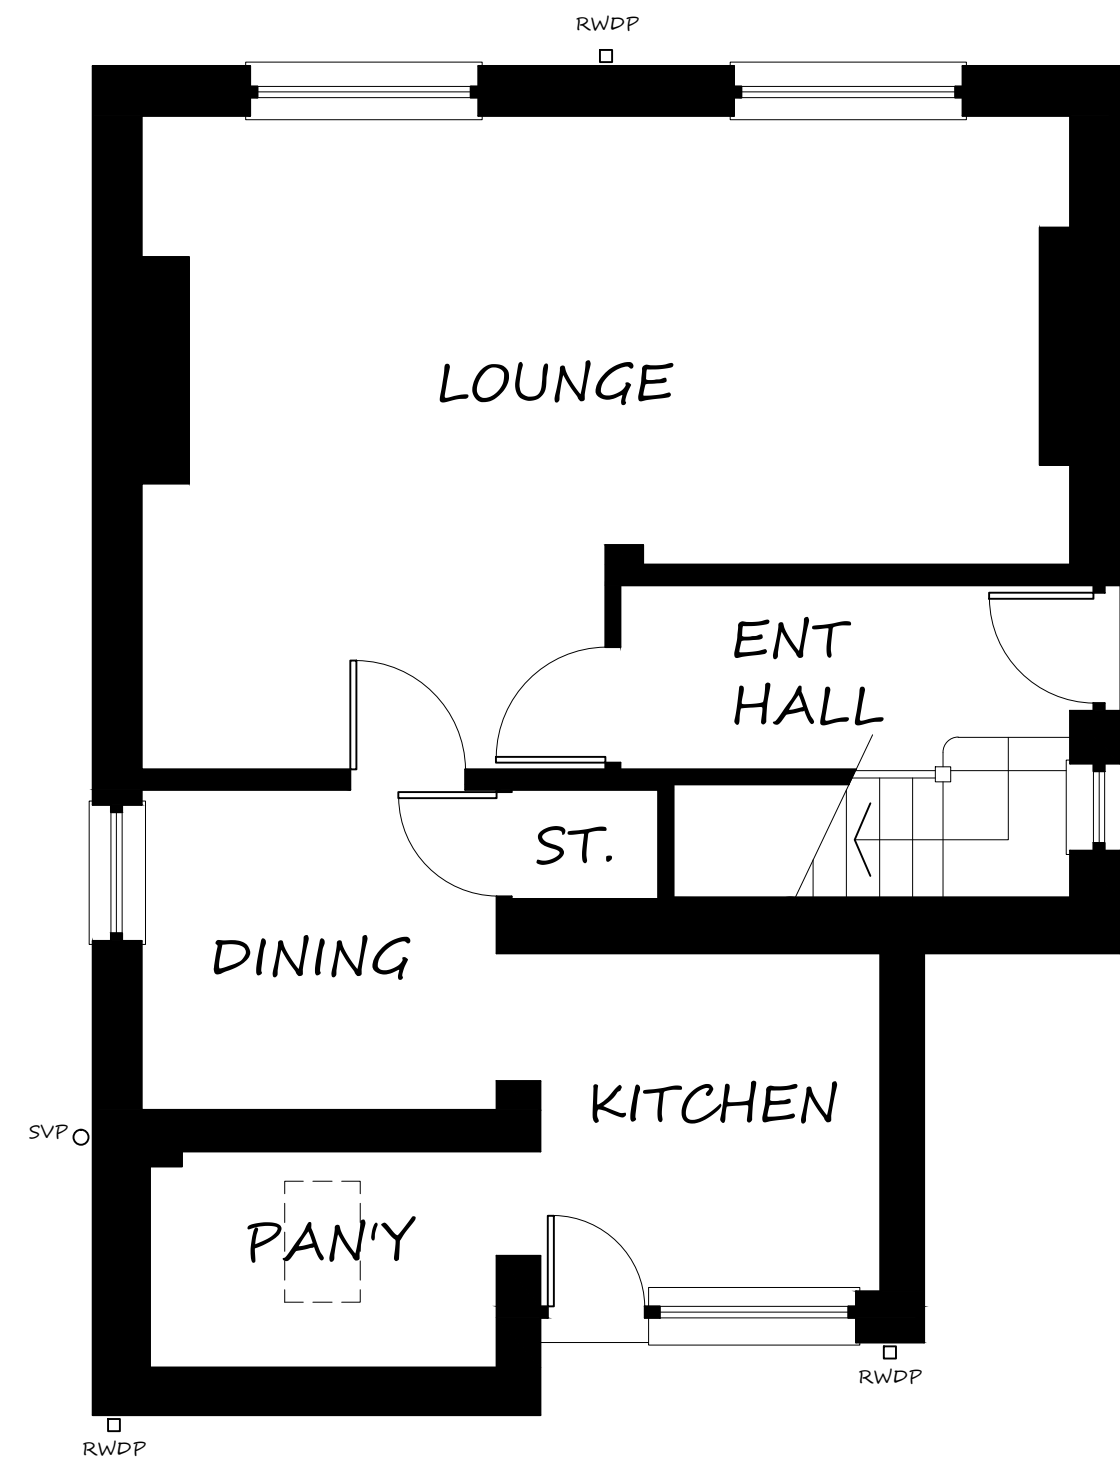


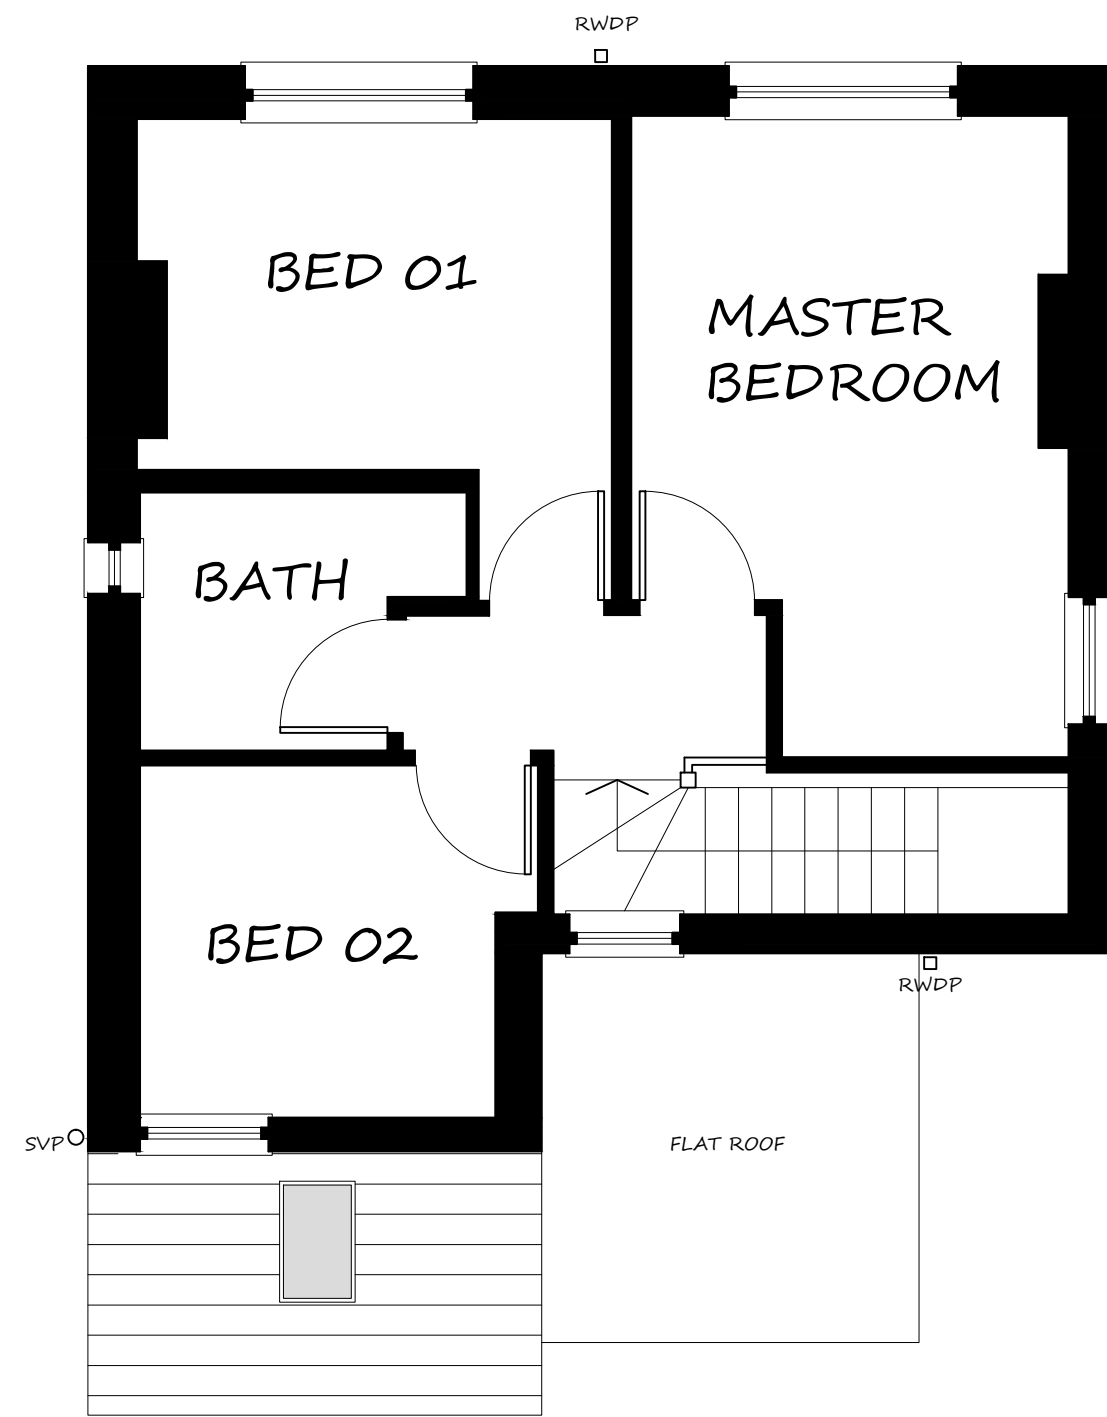


GROUND FLOOR PLAN
AS EXISTING

SCALE 1:50 @ A1

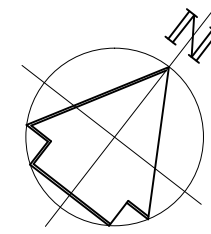


FIRST FLOOR PLAN
AS EXISTING

SCALE 1:50 @ A1

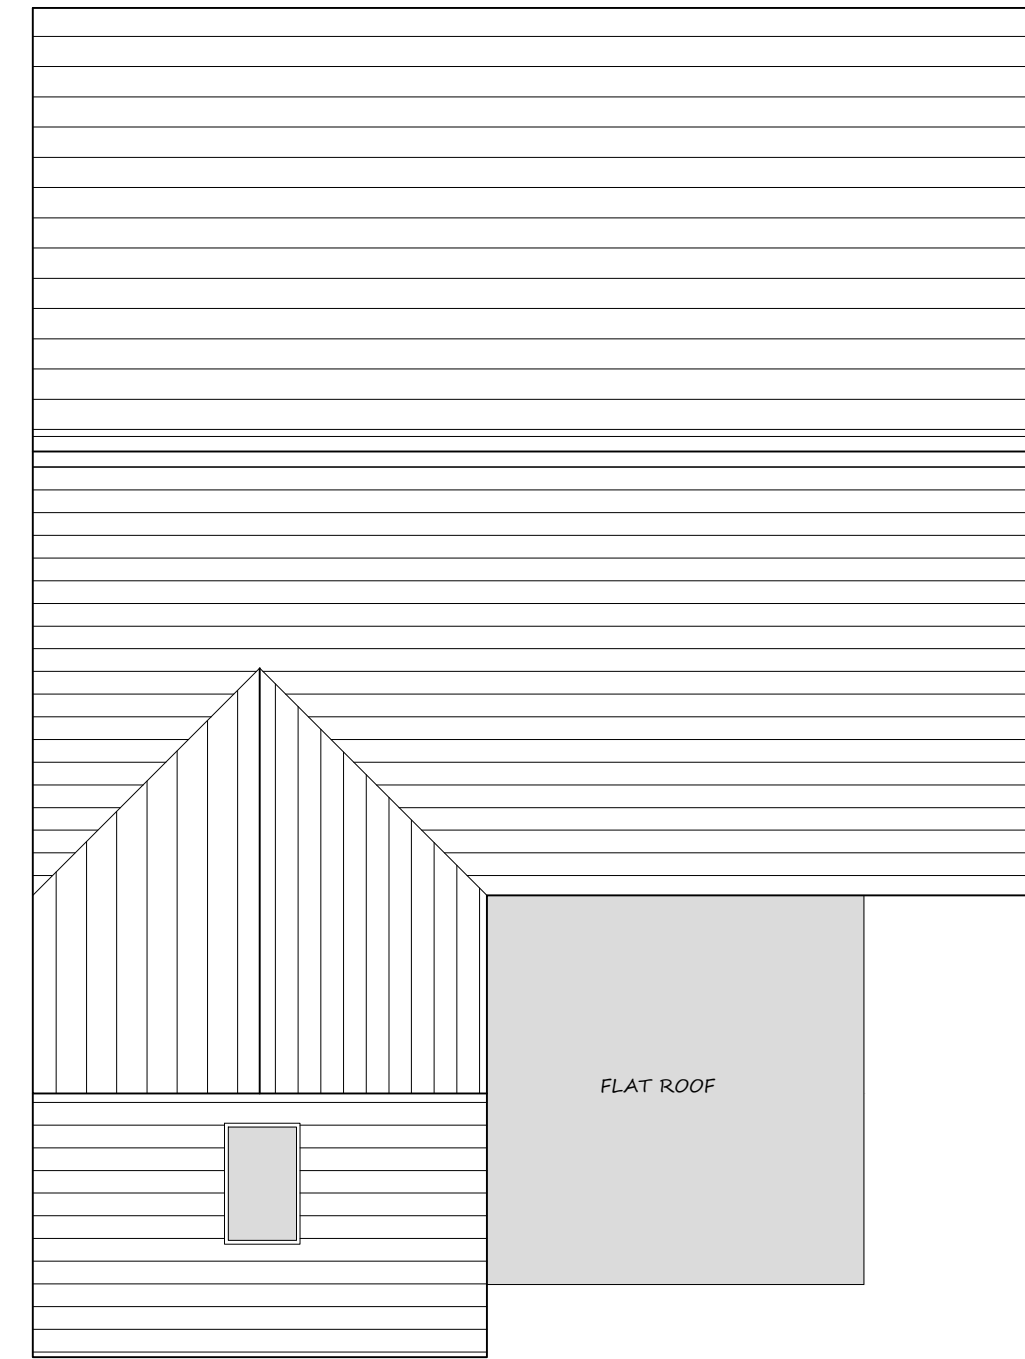



ROOF PLAN
AS EXISTING

SCALE 1:50 @ A1

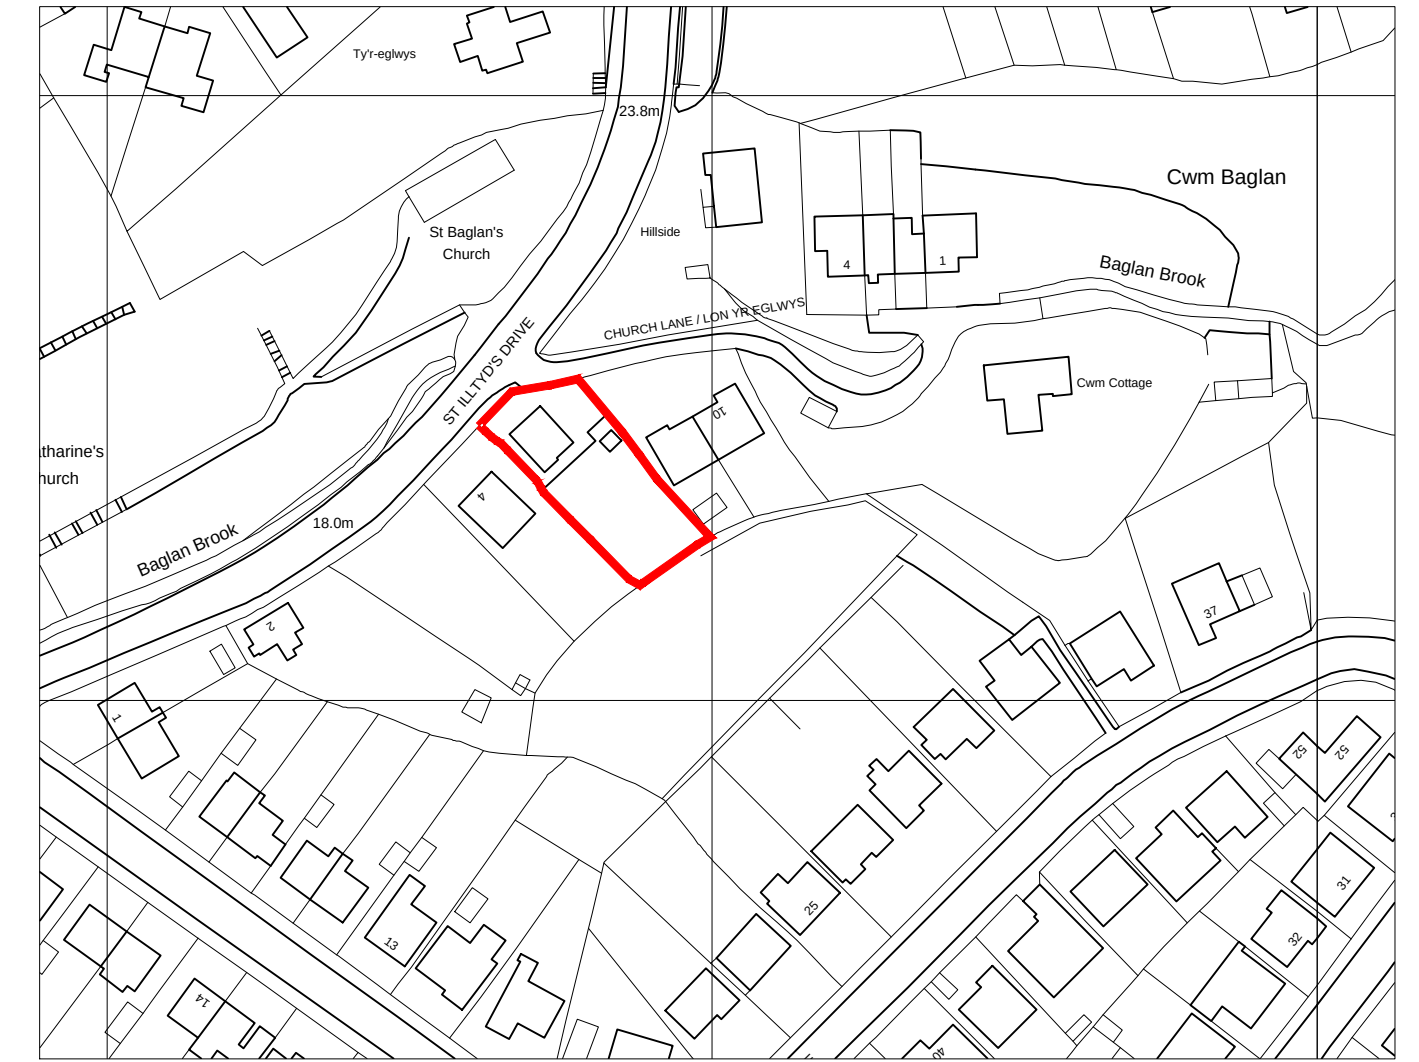


SITE LOCATION PLAN

SCALE 1:1250 @ A1

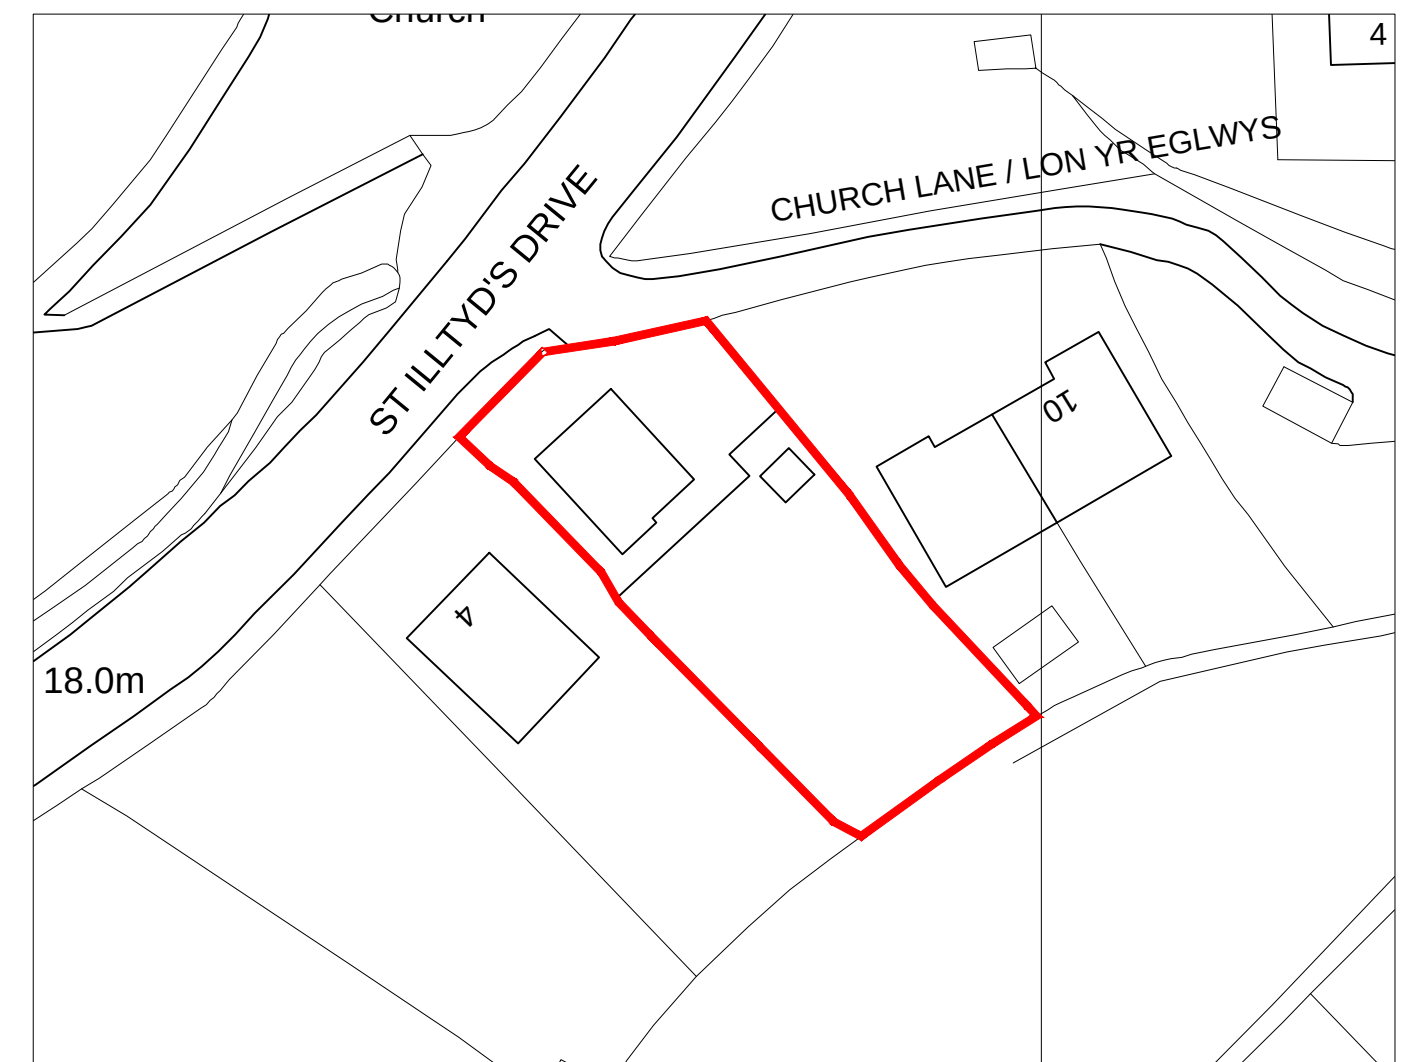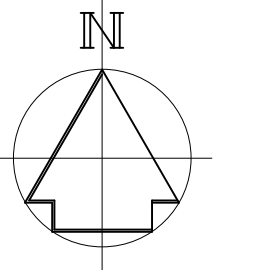

BLOCK PLAN

SCALE 1:500 @ A1

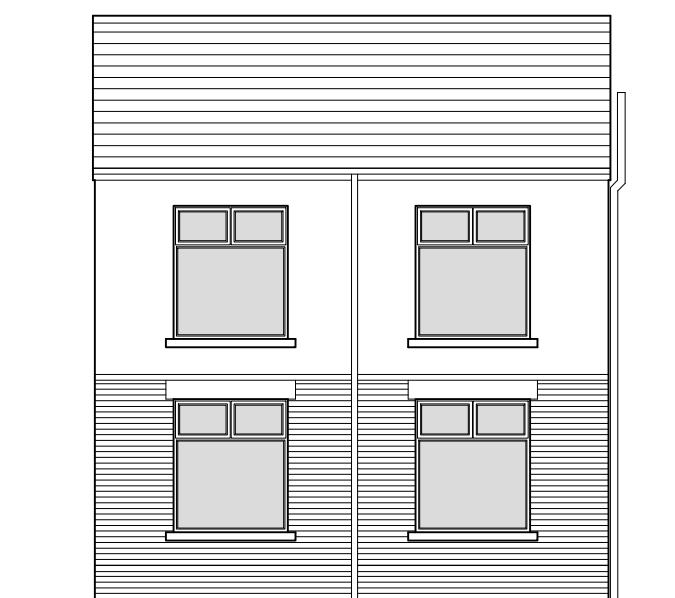

NORTH WEST ELEVATION
AS EXISTING

SCALE 1:100 @ A1




NORTH EAST ELEVATION
AS EXISTING

SCALE 1:100 @ A1



SOUTH EAST ELEVATION
AS EXISTING

SCALE 1:100 @ A1

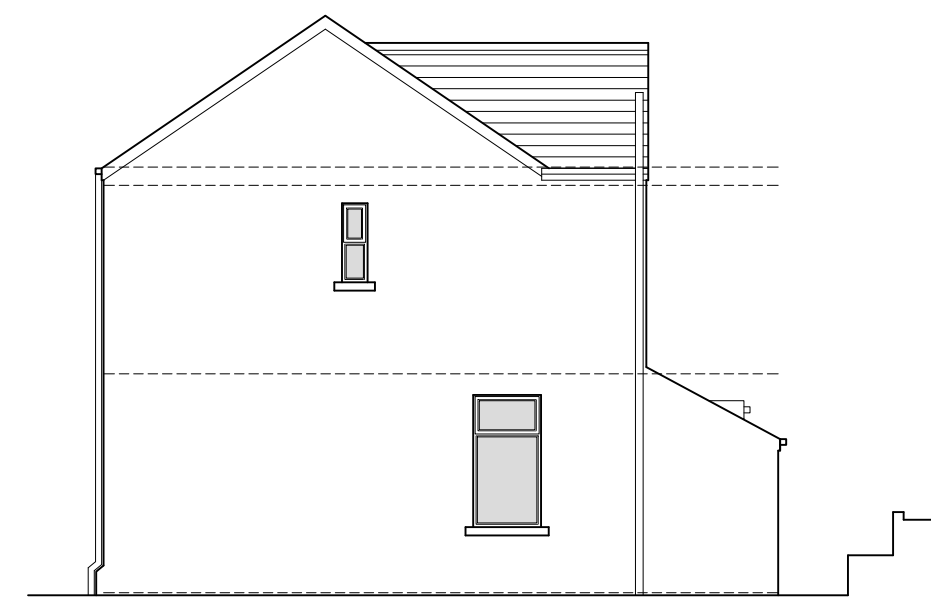

SOUTH WEST ELEVATION
AS EXISTING

SCALE 1:100 @ A1

SIDE AND REAR EXTENSION AT
WOODLANDS. ST ILLTYDS DRIVE
PORT TALBOT, SA12 8AU

SITE LOCATION, BLOCK PLAN
PLANS AND ELEVATIONS
AS EXISTING - DWELLING