



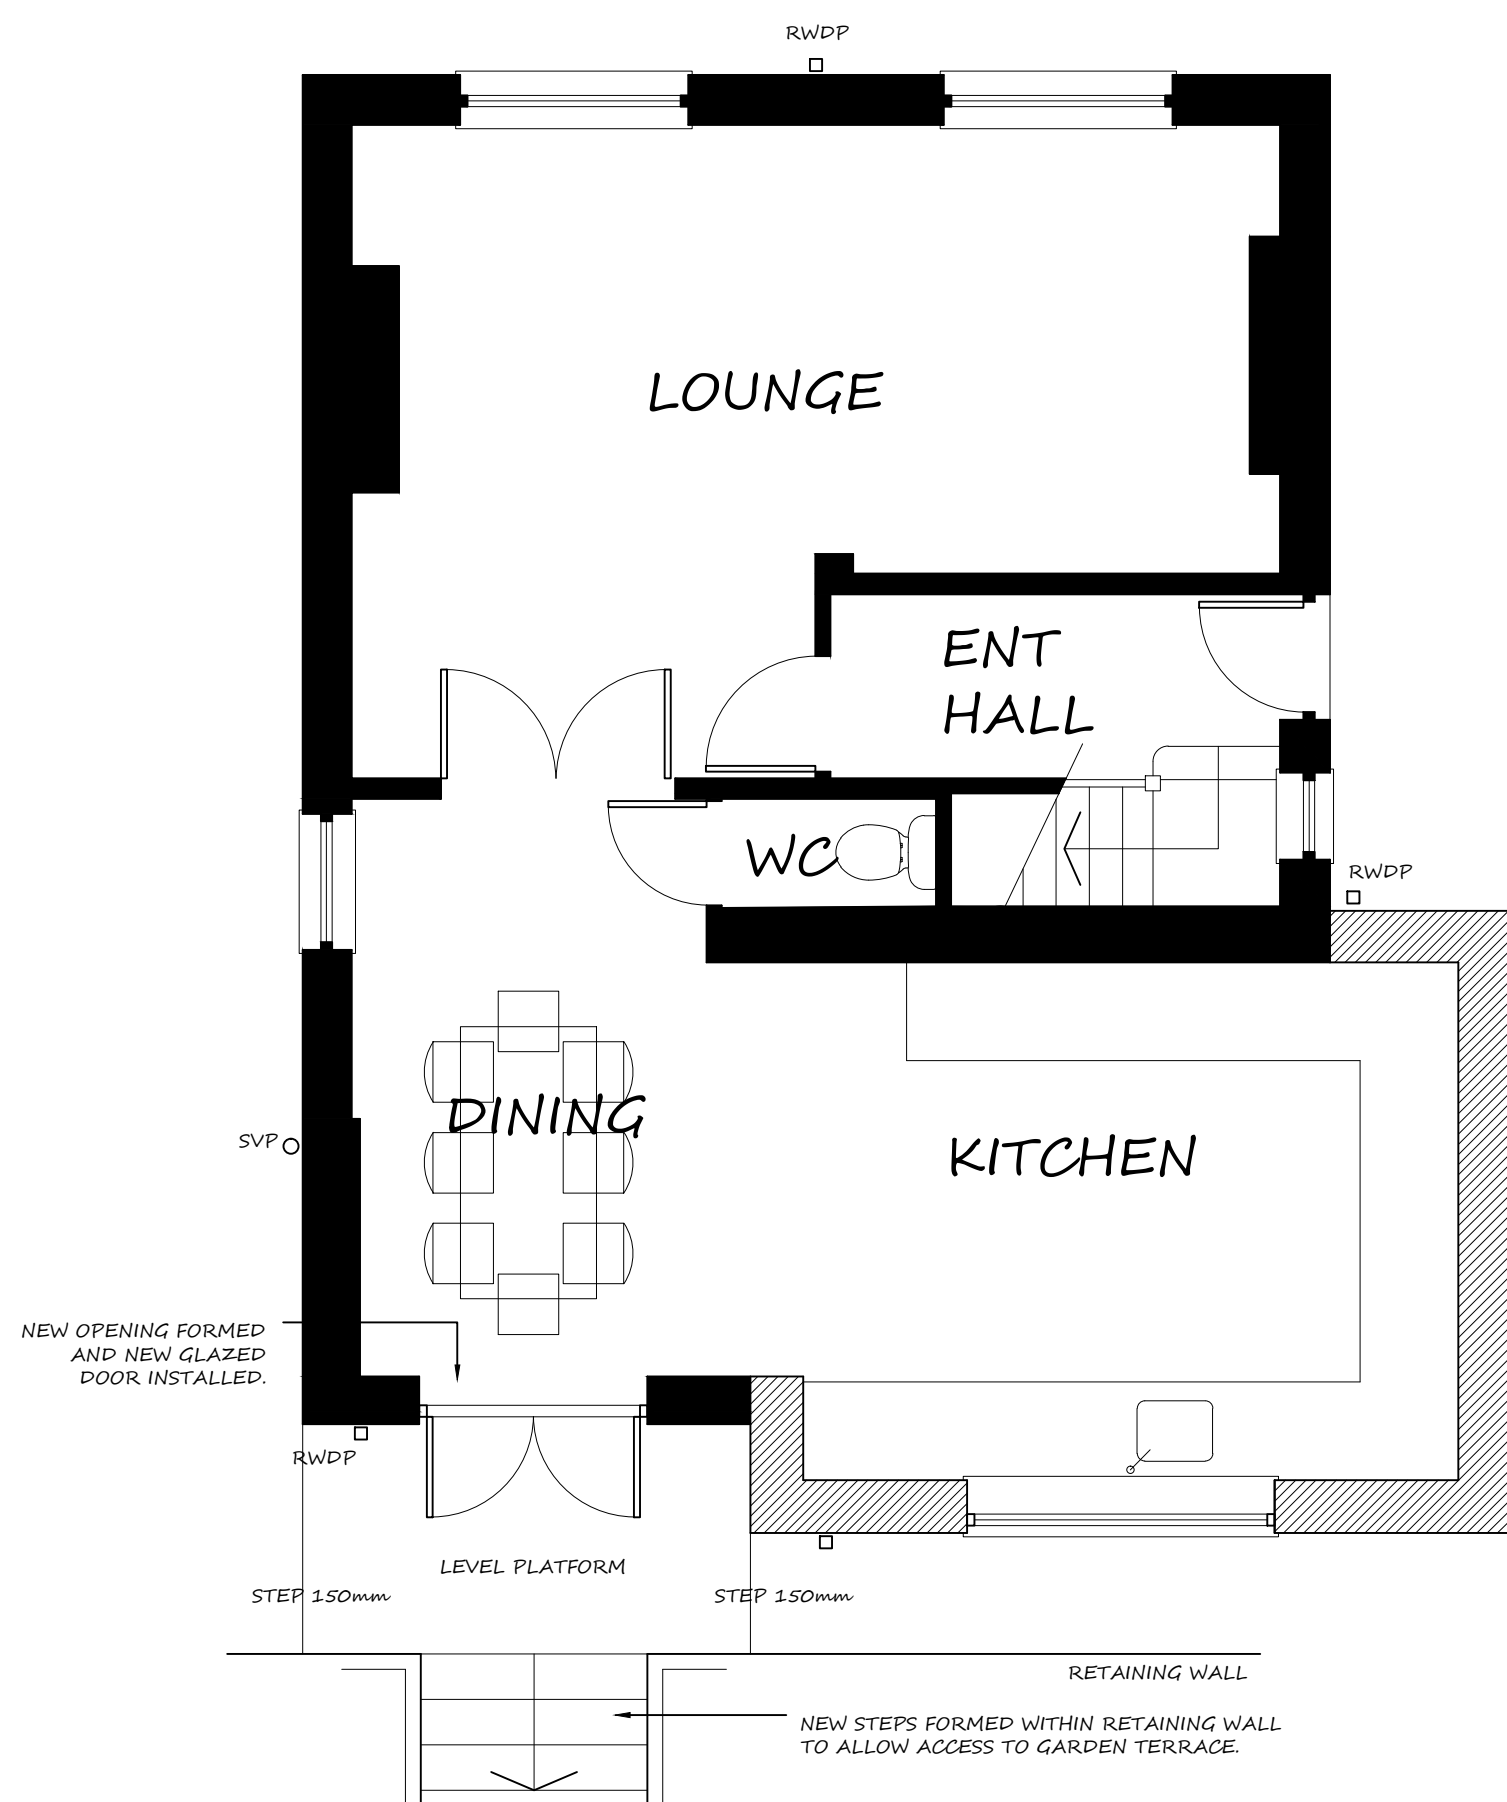


GROUND FLOOR PLAN
AS PROPOSED

SCALE 1:50 @ A1

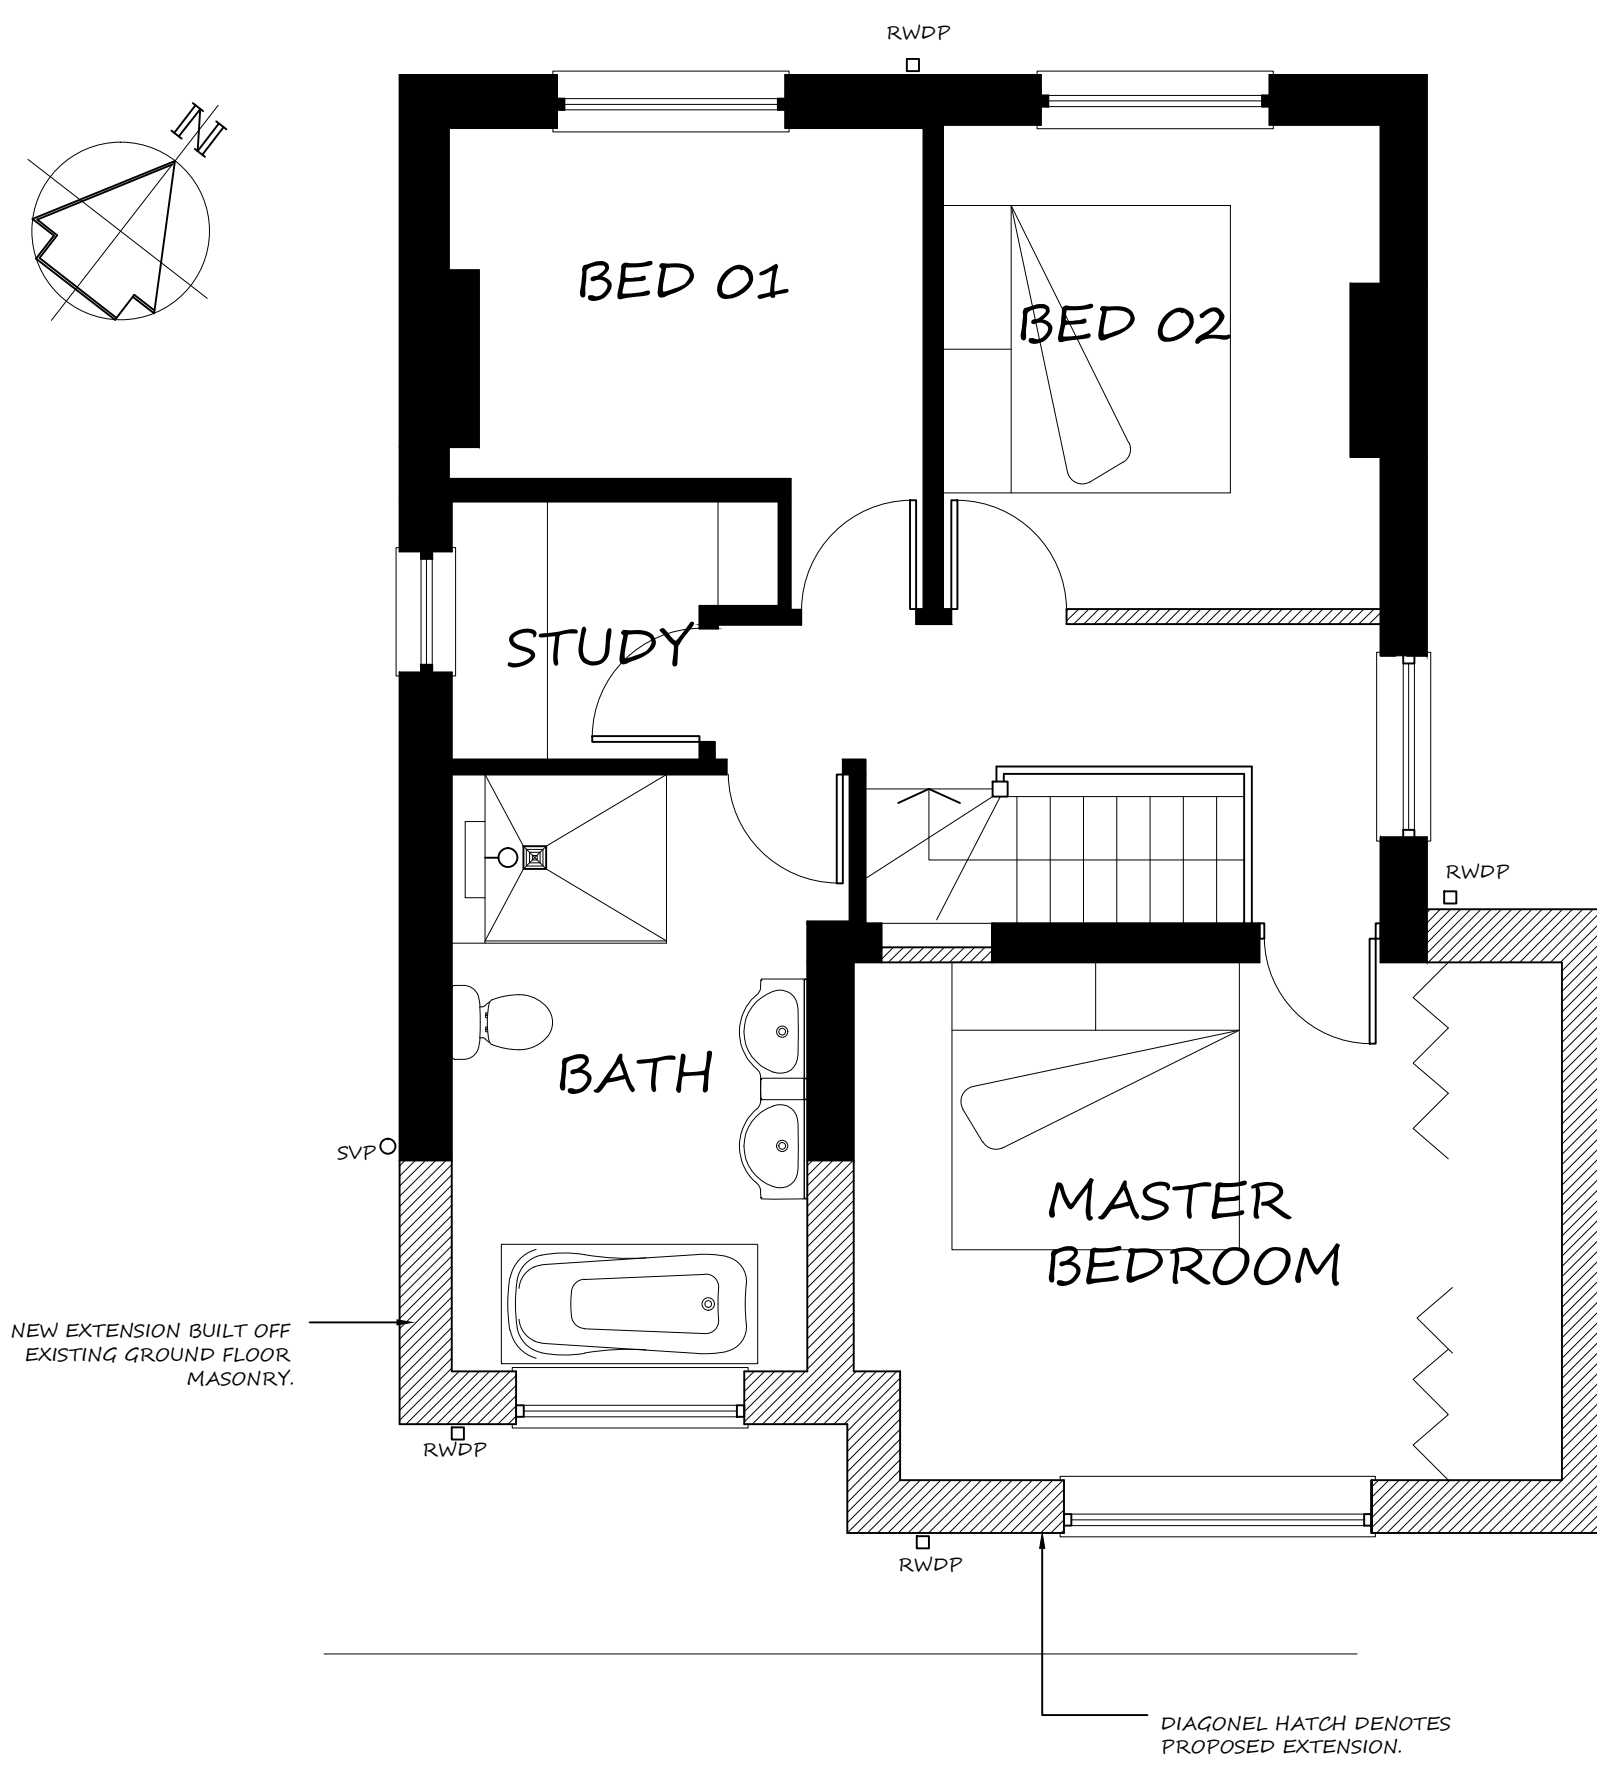

FIRST FLOOR PLAN
AS PROPOSED

SCALE 1:50 @ A1

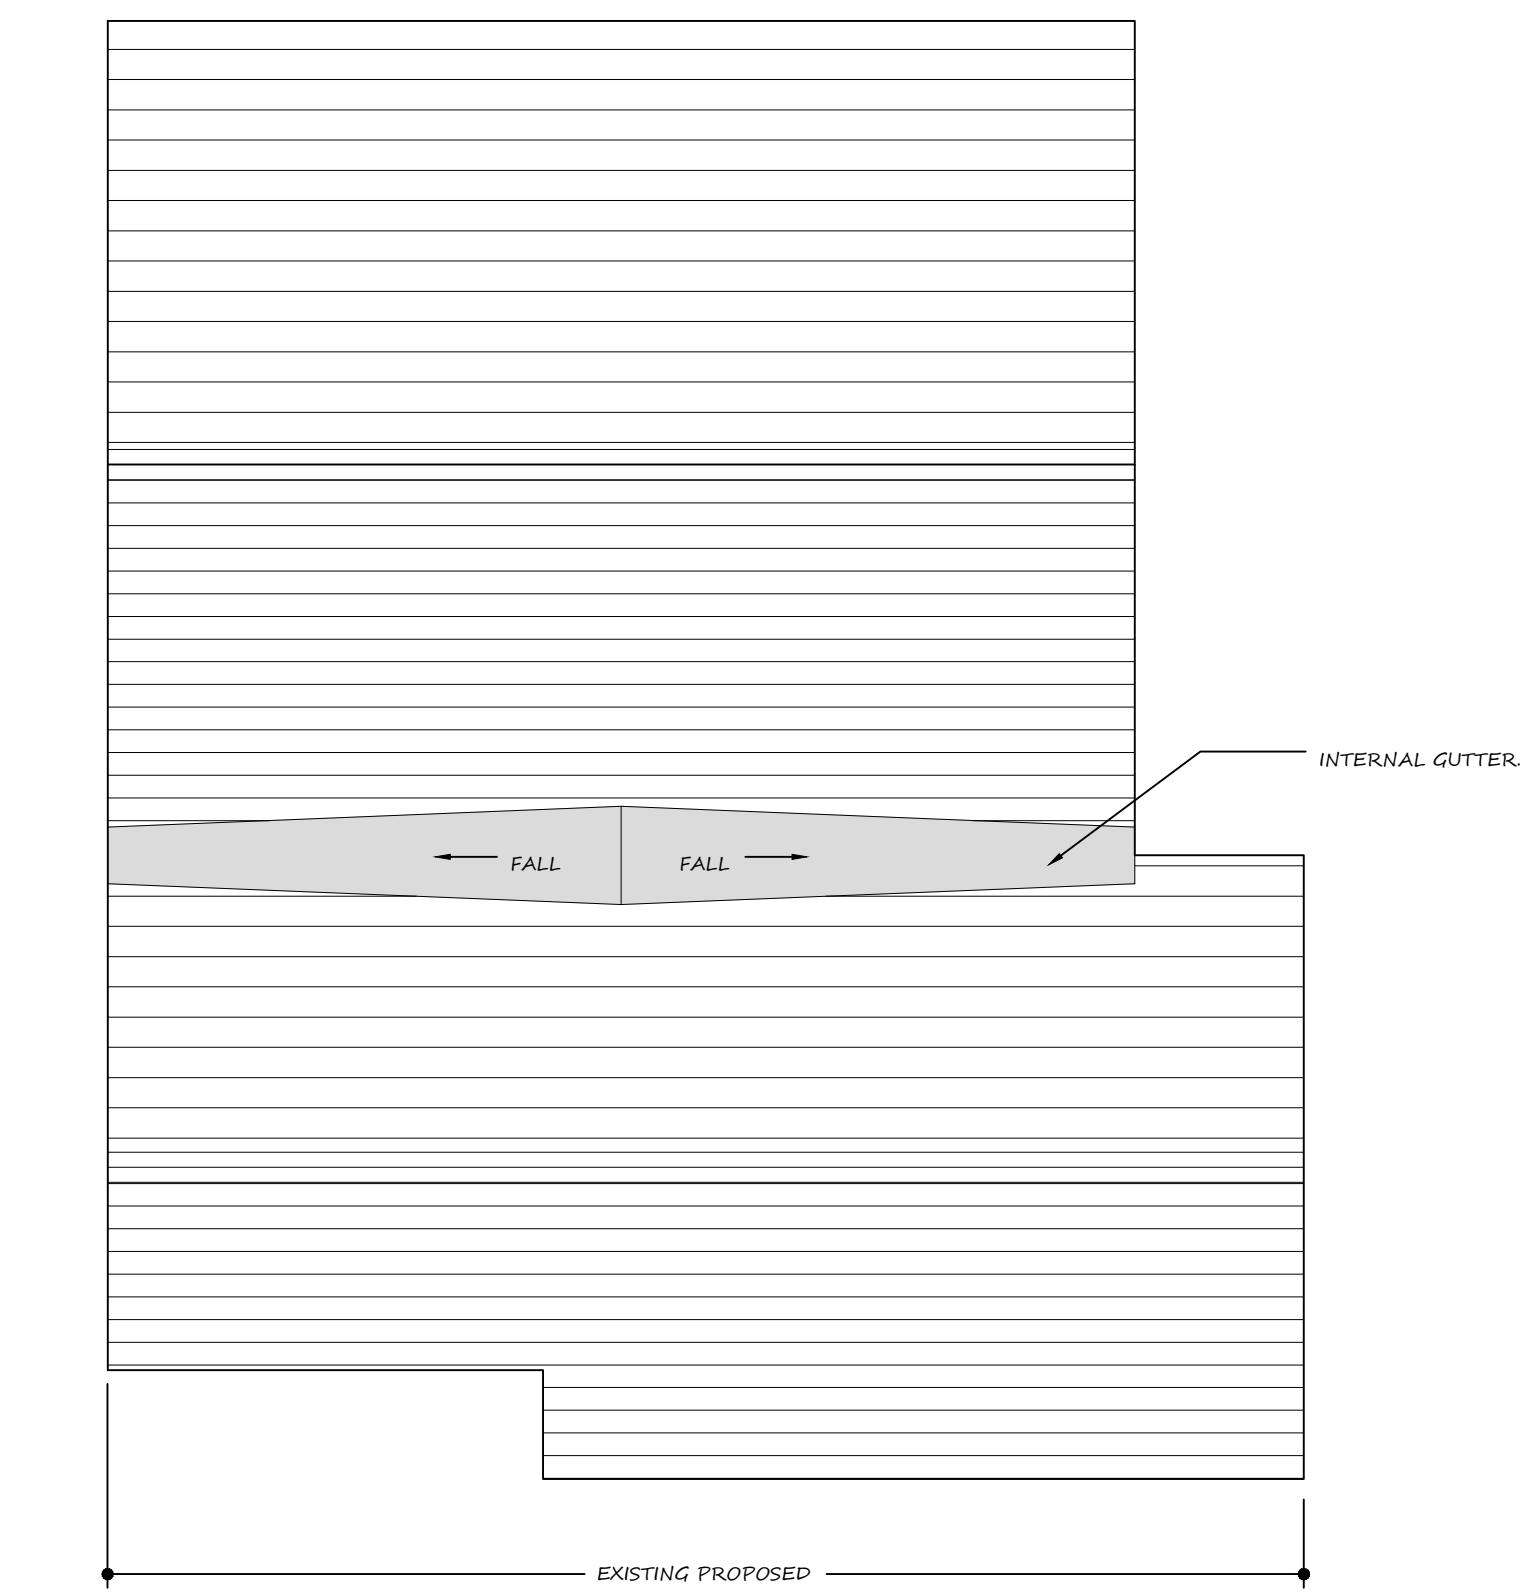


ROOF PLAN
AS PROPOSED

SCALE 1:50 @ A1




NORTH WEST ELEVATION
AS PROPOSED

SCALE 1:100 @ A1

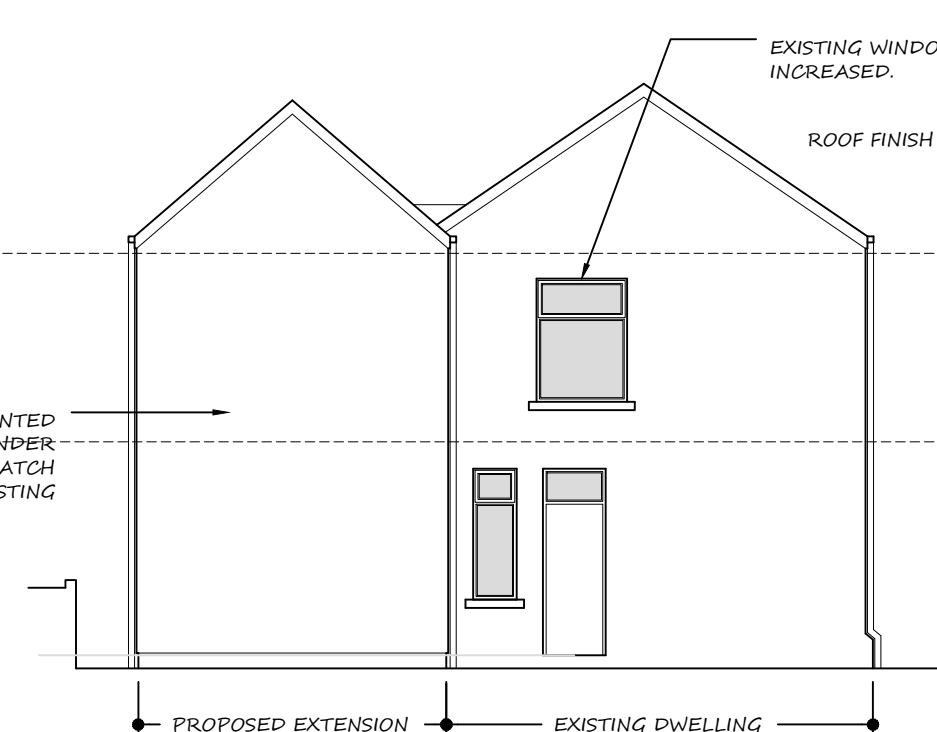


NORTH EAST ELEVATION
AS PROPOSED

SCALE 1:100 @ A1

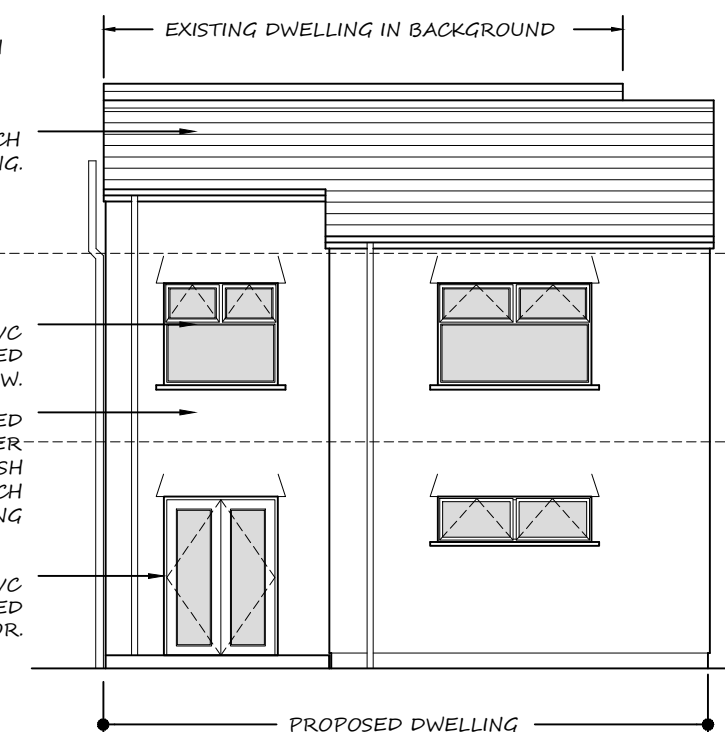


SOUTH EAST ELEVATION
AS PROPOSED

SCALE 1:100 @ A1

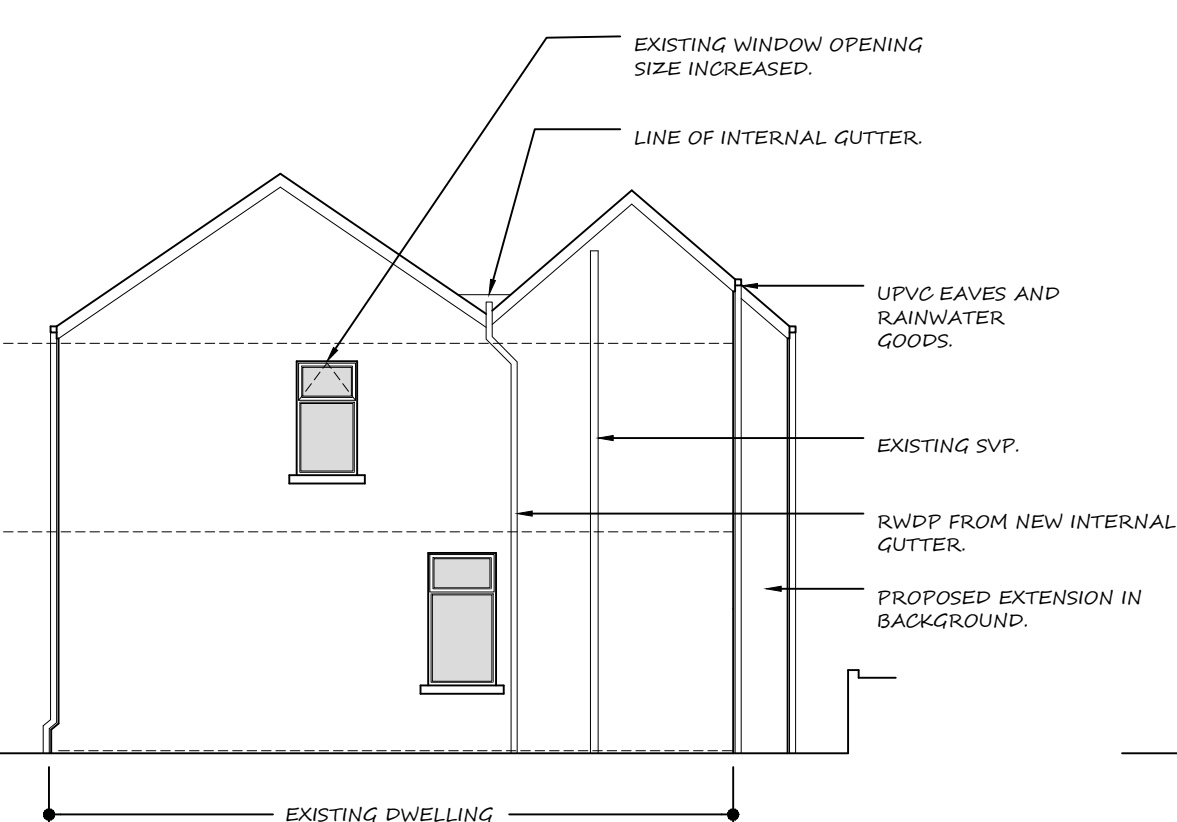

SOUTH WEST ELEVATION
AS PROPOSED

SCALE 1:100 @ A1

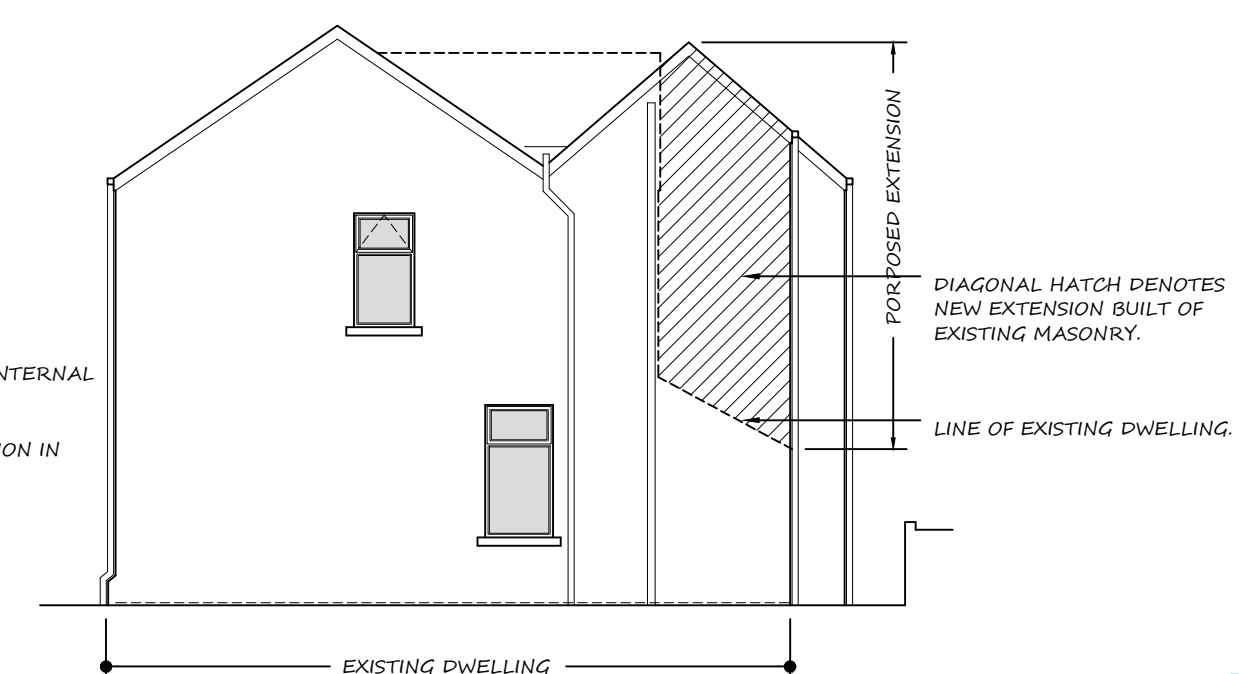

SOUTH WEST ELEVATION
AS PROPOSED

SHOWING PROPOSED EXTENSION BUILT OF EXISTING.

SCALE 1:100 @ A1

SIDE AND REAR EXTENSION AT
WOODLANDS. ST ILLTYDS DRIVE
PORT TALBOT, SA12 8AU

PLANS AND ELEVATIONS
AS PROPOSED - DWELLING

APPLICANT: Mr J LEWIS | DWG: A02 | A1 SHEET