




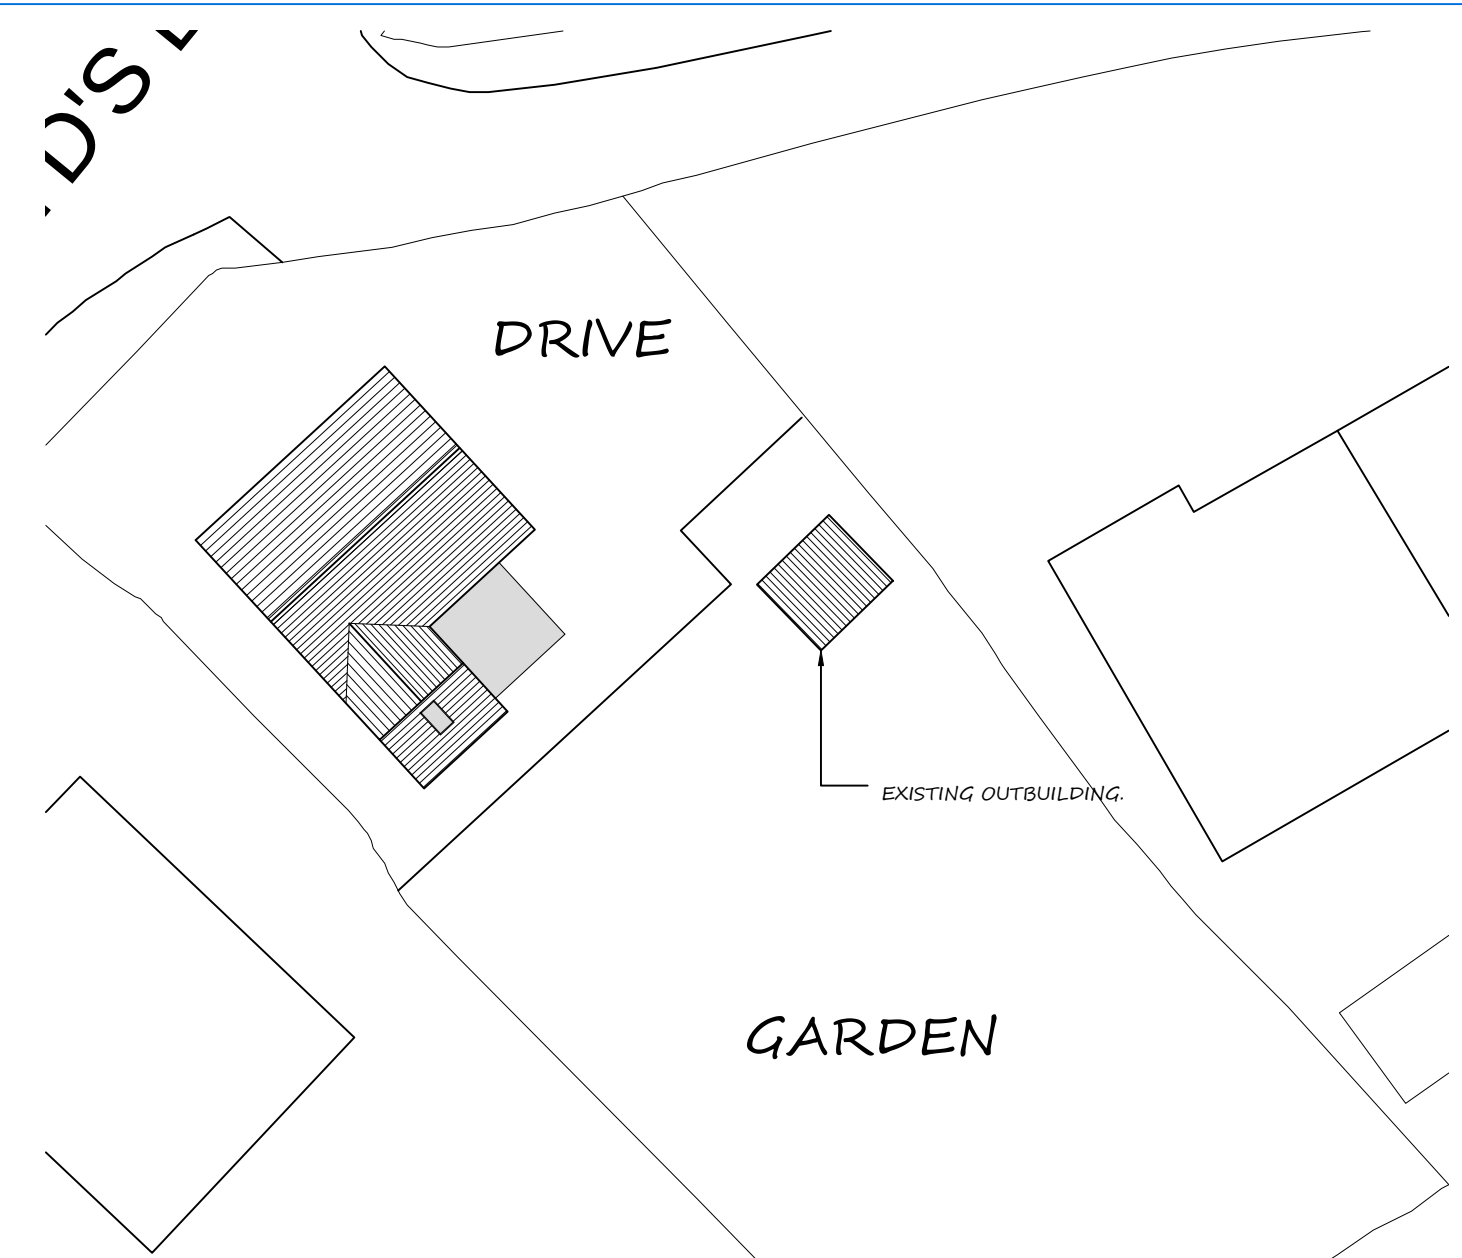


SITE LAYOUT
AS EXISTING
SCALE 1:200 @ A1

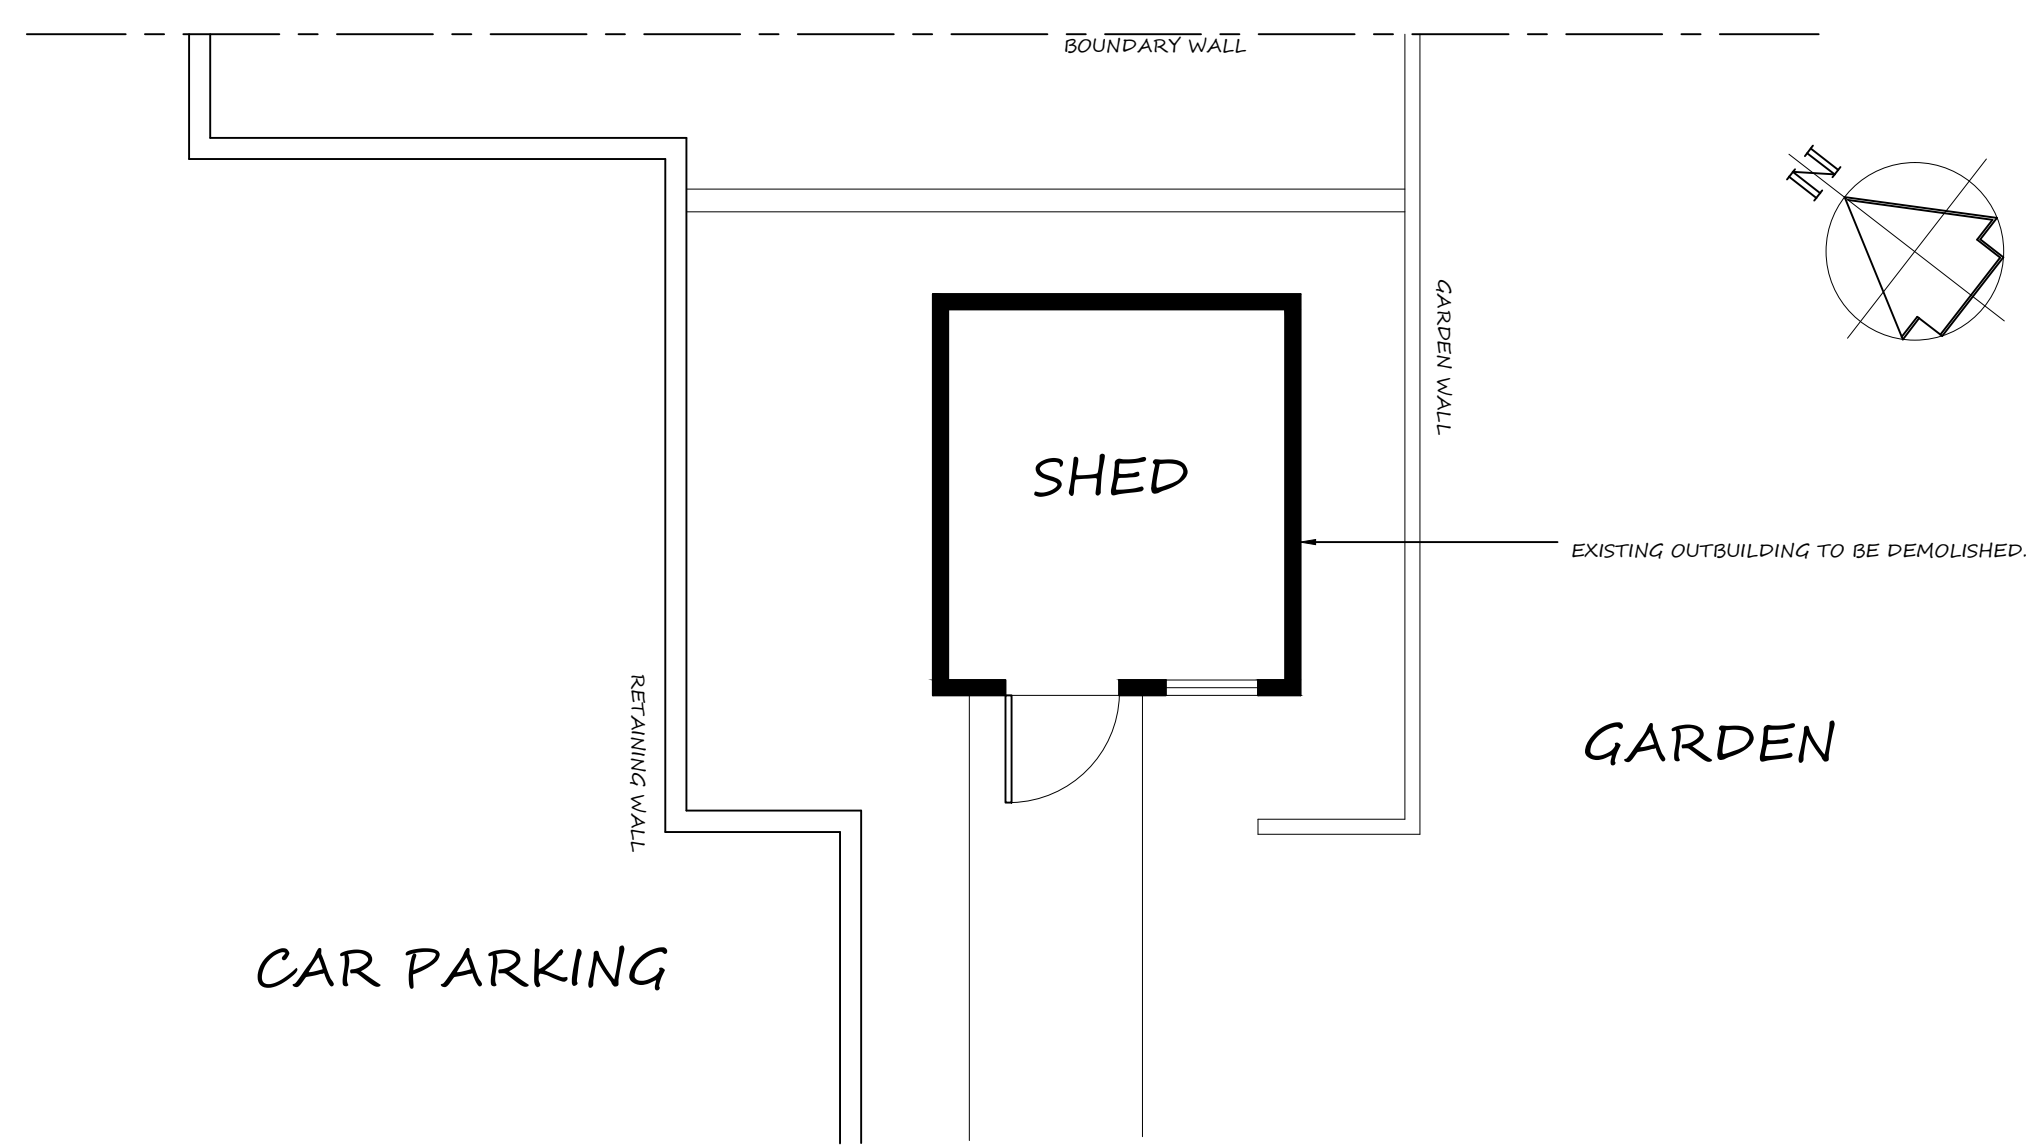

EXISTING PLAN
AS EXISTING
SCALE 1:50 @ A1

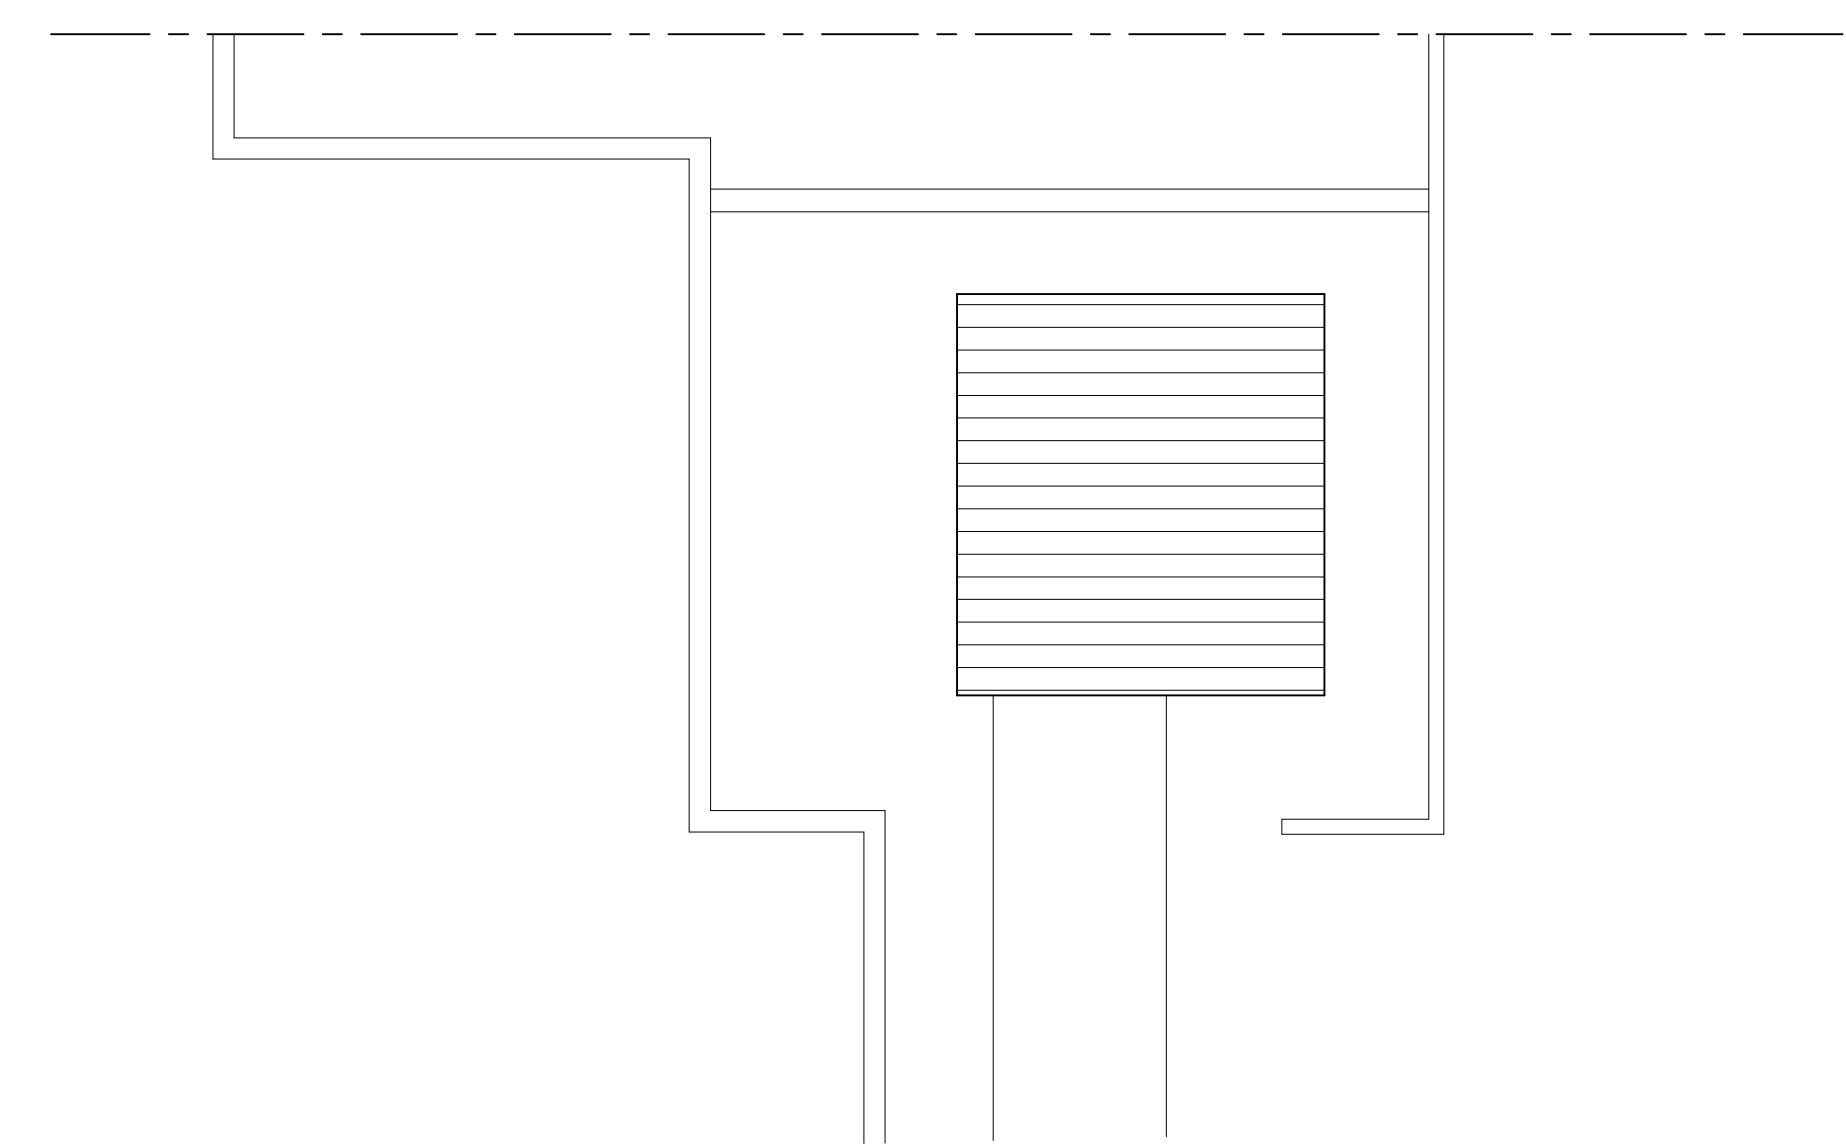


ROOF PLAN
AS EXISTING
SCALE 1:50 @ A1

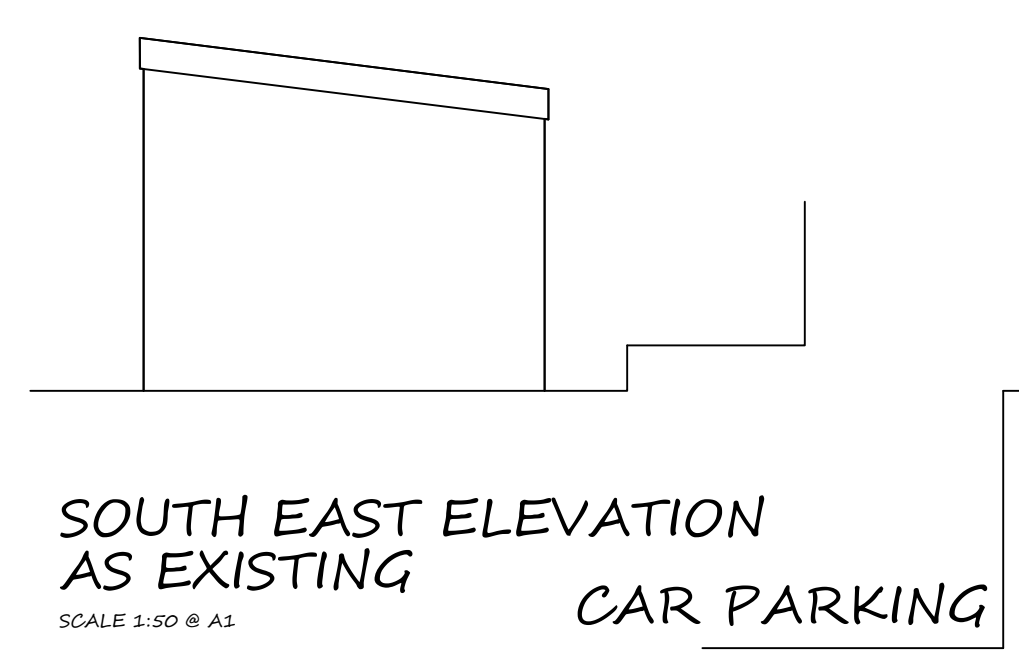


SOUTH EAST ELEVATION
AS EXISTING
SCALE 1:50 @ A1



SOUTH WEST ELEVATION
AS EXISTING
SCALE 1:50 @ A1

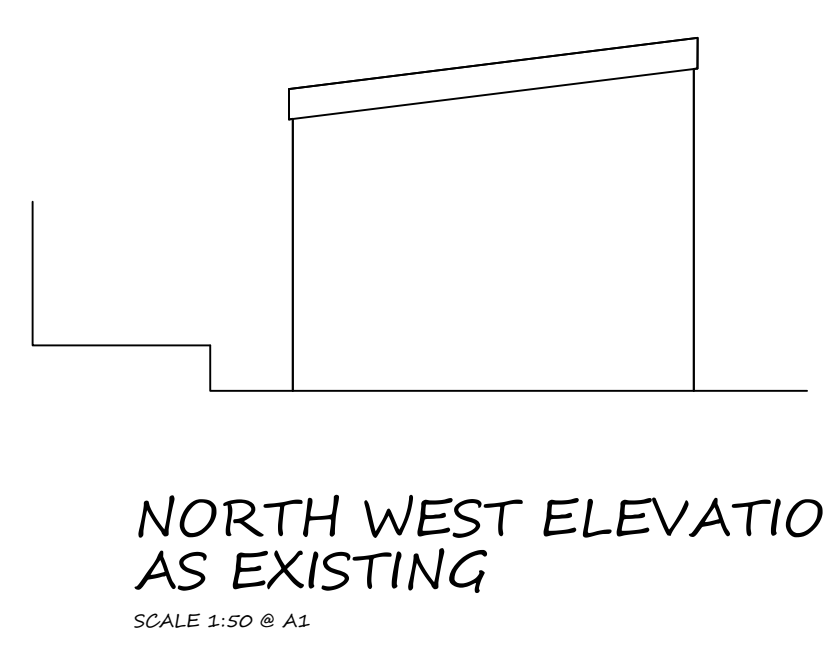

NORTH WEST ELEVATION
AS EXISTING
SCALE 1:50 @ A1

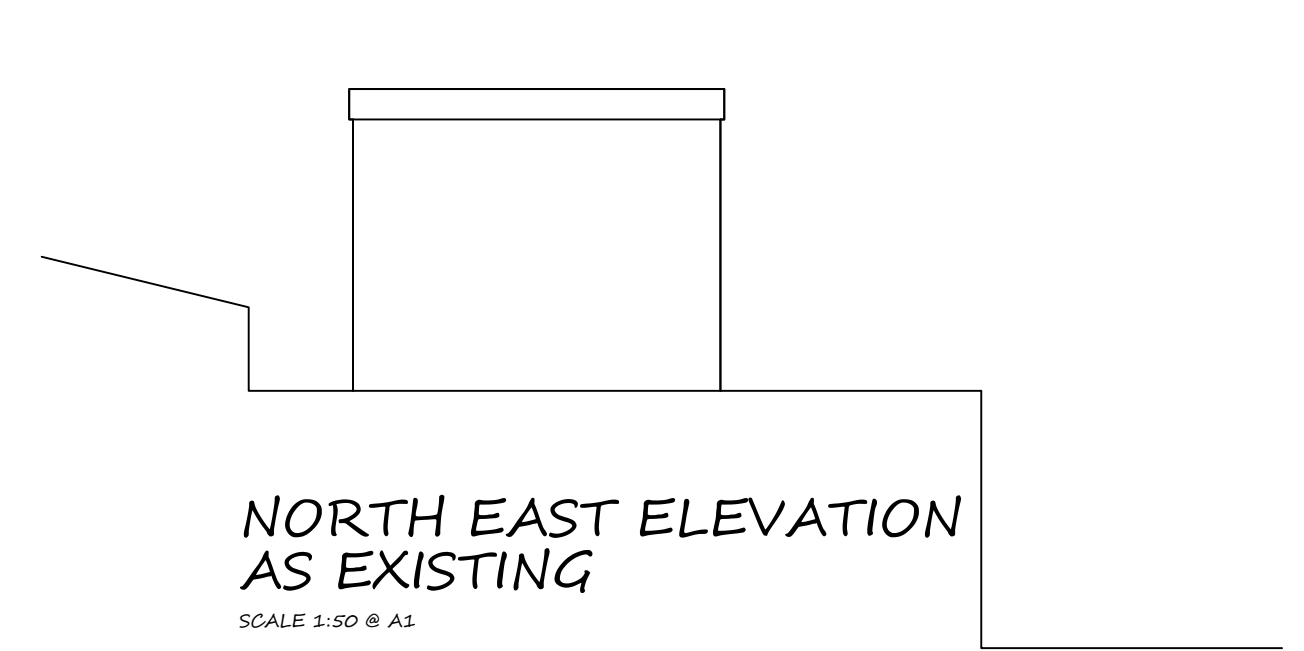

NORTH EAST ELEVATION
AS EXISTING
SCALE 1:50 @ A1

SIDE AND REAR EXTENSION AND
OUTBUILDING
AT
WOODLANDS. ST ILLTYDS DRIVE
PORT TALBOT, SA12 8AU
PLANS AND ELEVATIONS
AS EXISTING - OUT BUILDING