






SITE LAYOUT
AS PROPOSED
SCALE 1:200 @ A1

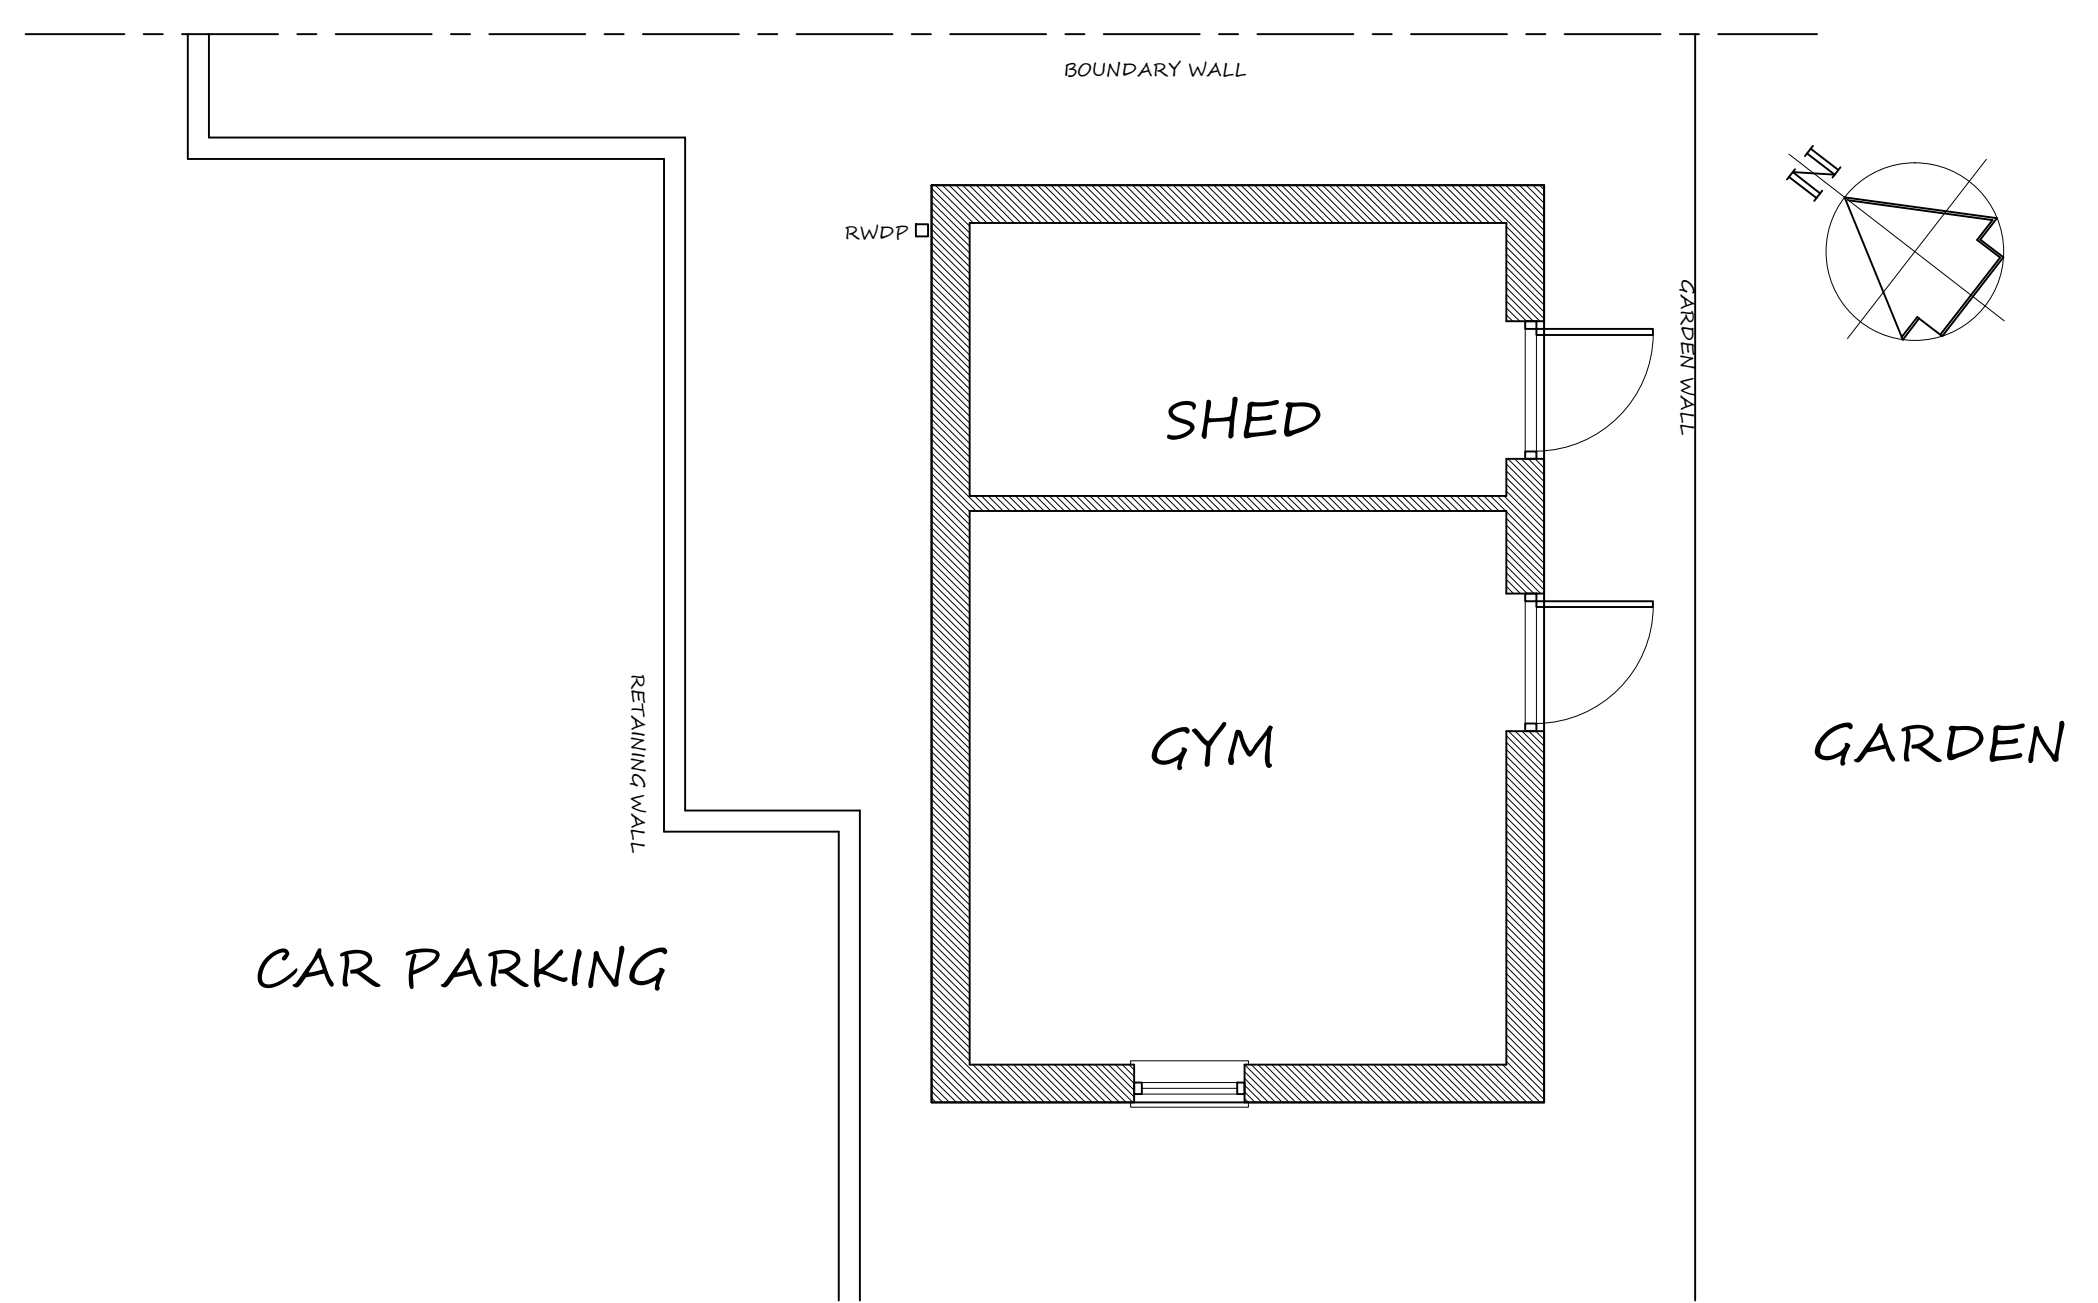

PROPOSED PLAN
AS PROPOSED
SCALE 1:50 @ A1

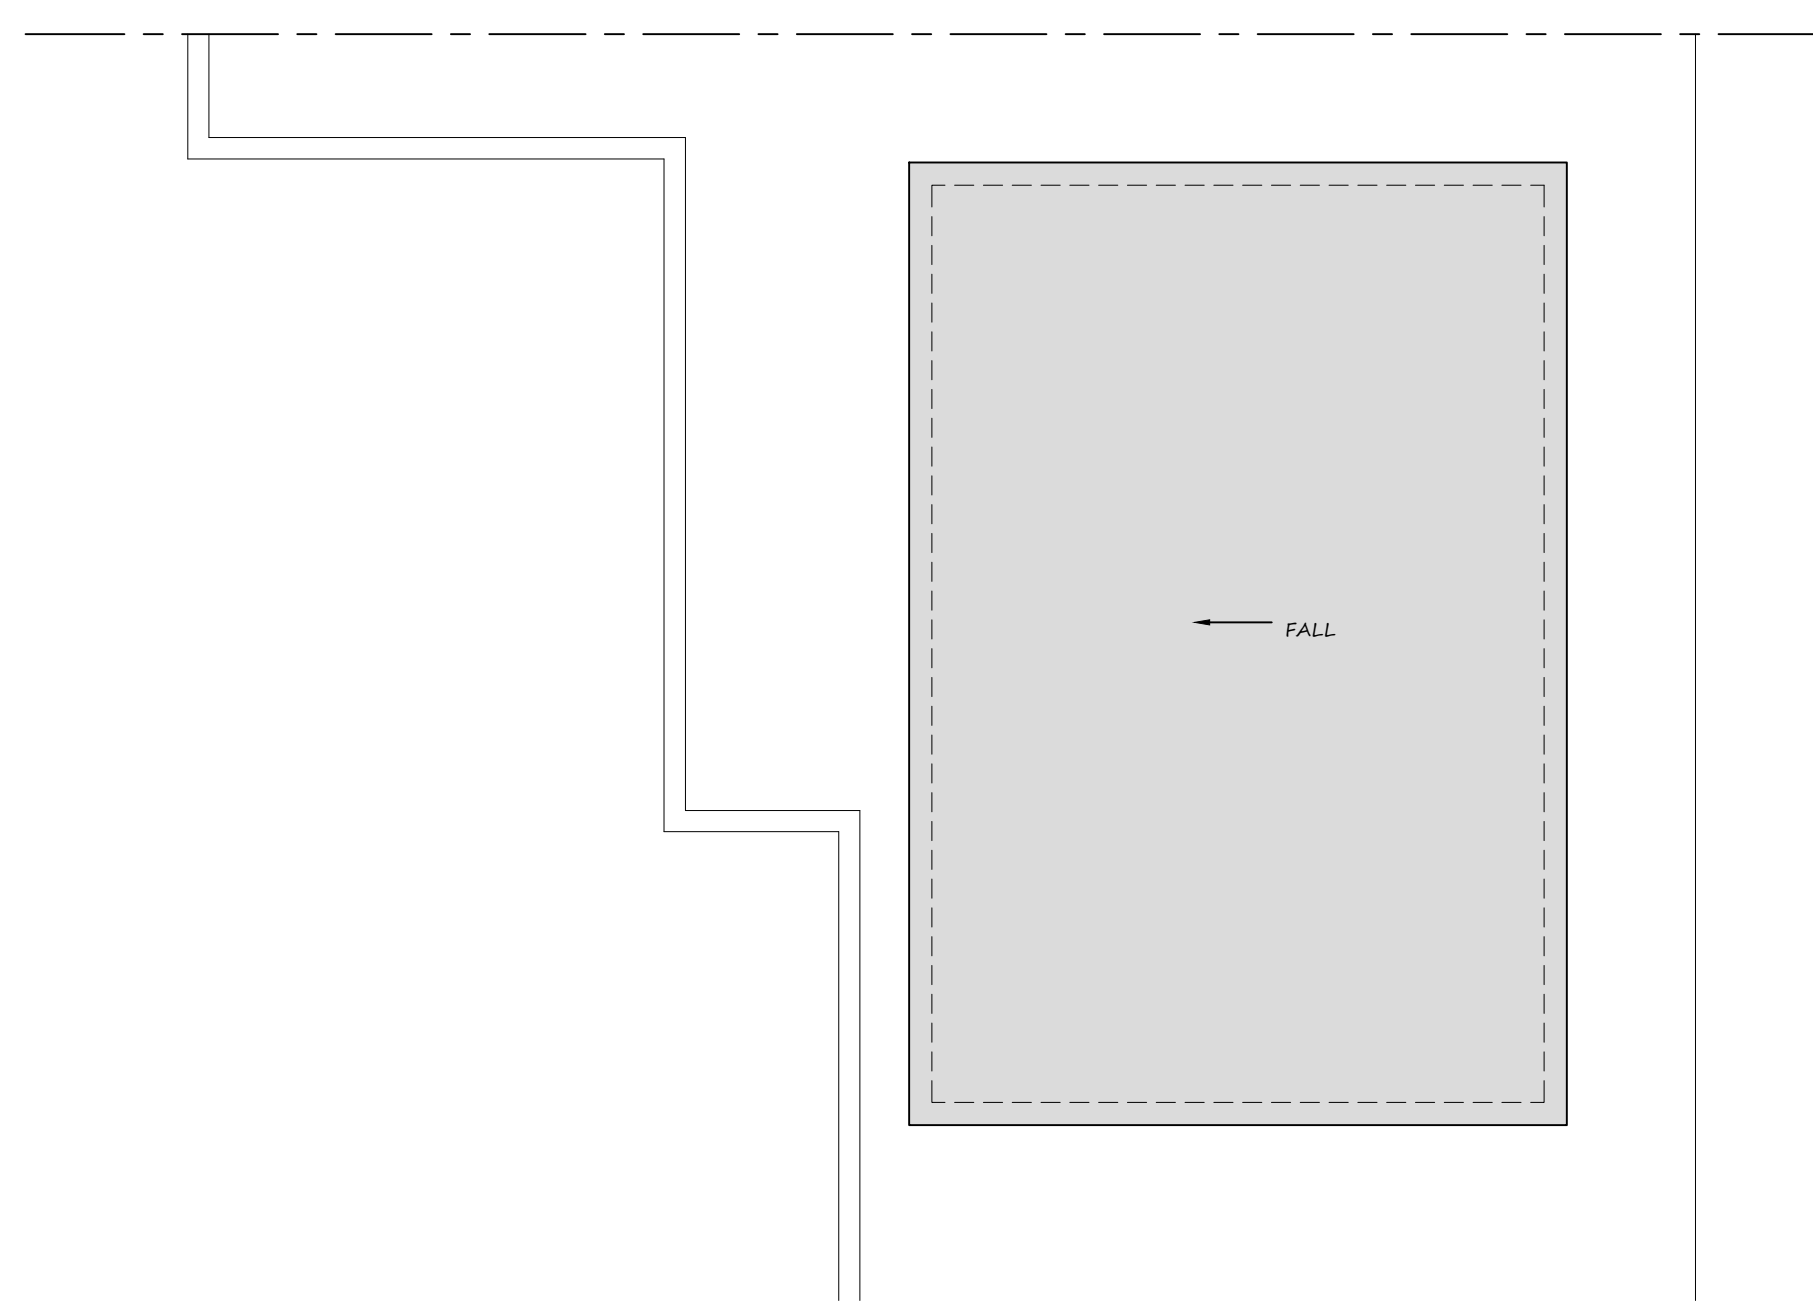


ROOF PLAN
AS PROPOSED
SCALE 1:50 @ A1

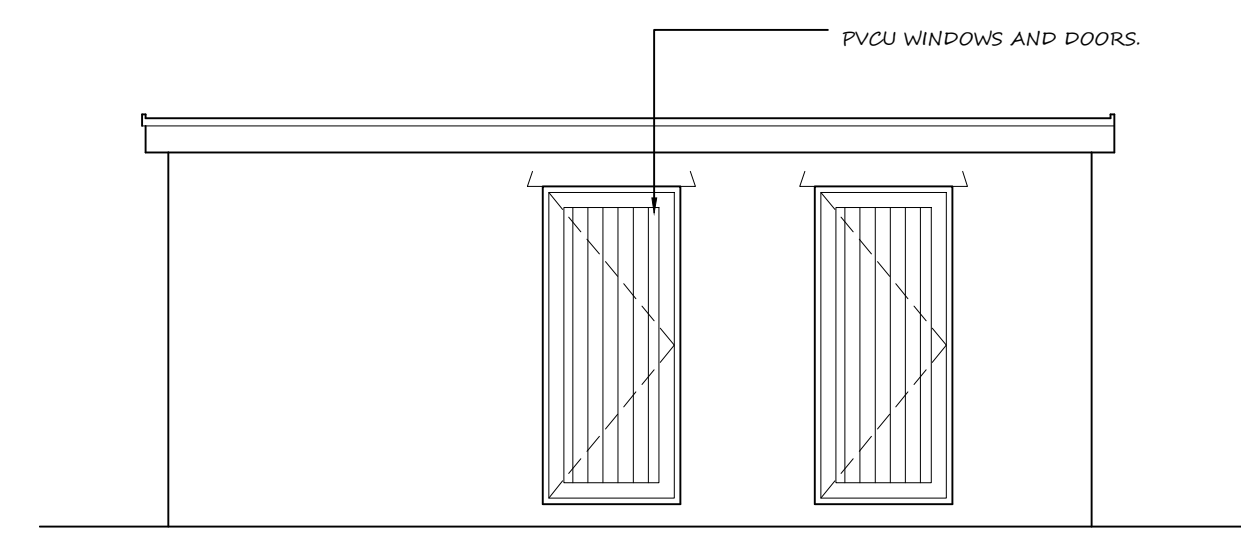


SOUTH EAST ELEVATION
AS PROPOSED
SCALE 1:50 @ A1


CAR PARKING

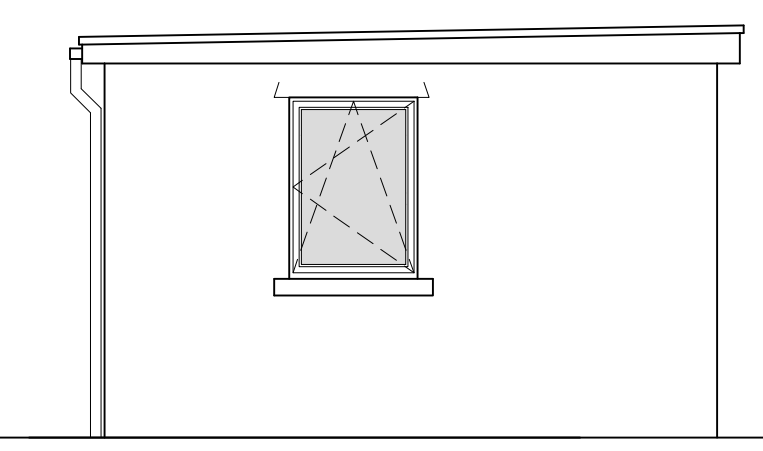

SOUTH WEST ELEVATION
AS PROPOSED
SCALE 1:50 @ A1

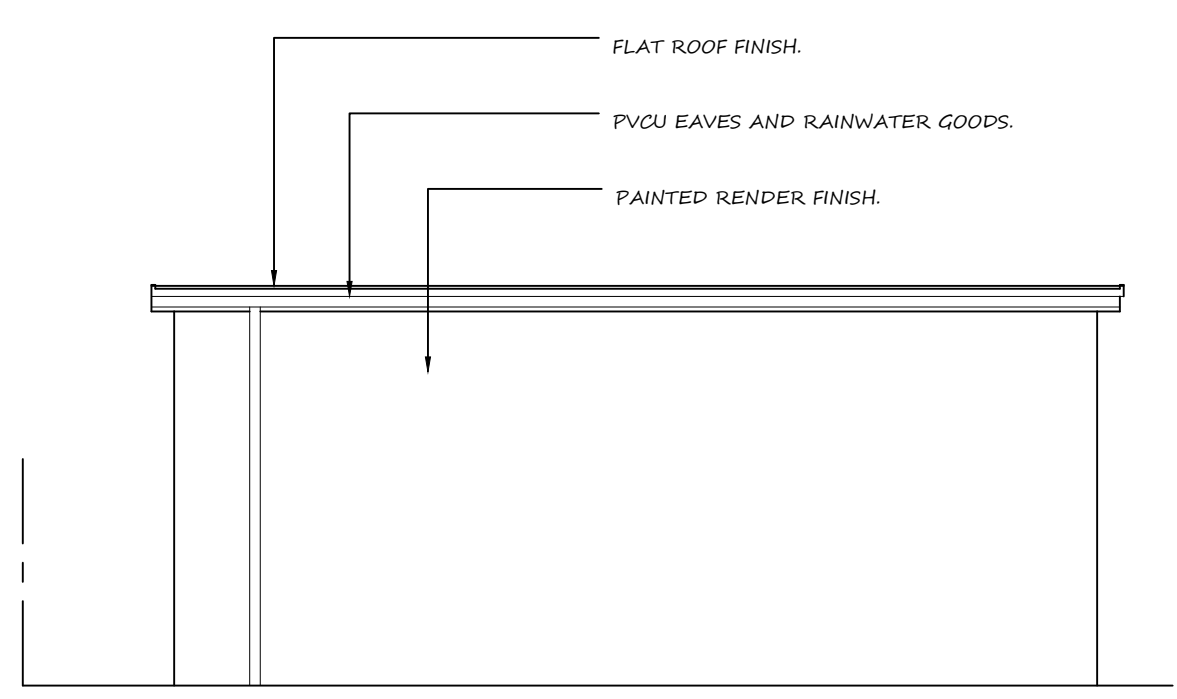

NORTH WEST ELEVATION
AS PROPOSED
SCALE 1:50 @ A1

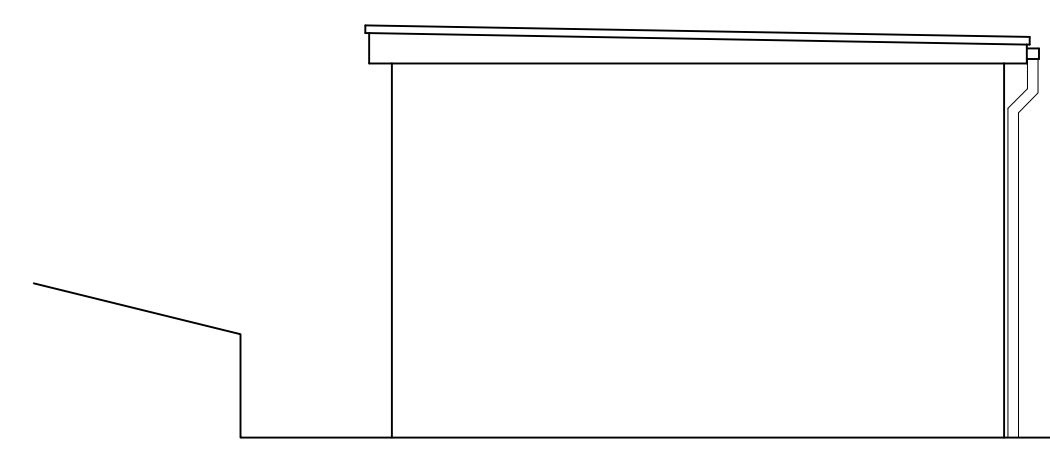

NORTH EAST ELEVATION
AS PROPOSED
SCALE 1:50 @ A1

SIDE AND REAR EXTENSION AND
OUTBUILDING
AT
WOODLANDS. ST ILLTYDS DRIVE
PORT TALBOT, SA12 8AU

PLANS AND ELEVATIONS
AS PROPOSED - OUT BUILDING