


REAR ELEVATION 1:100

SIDE ELEVATION 1:100

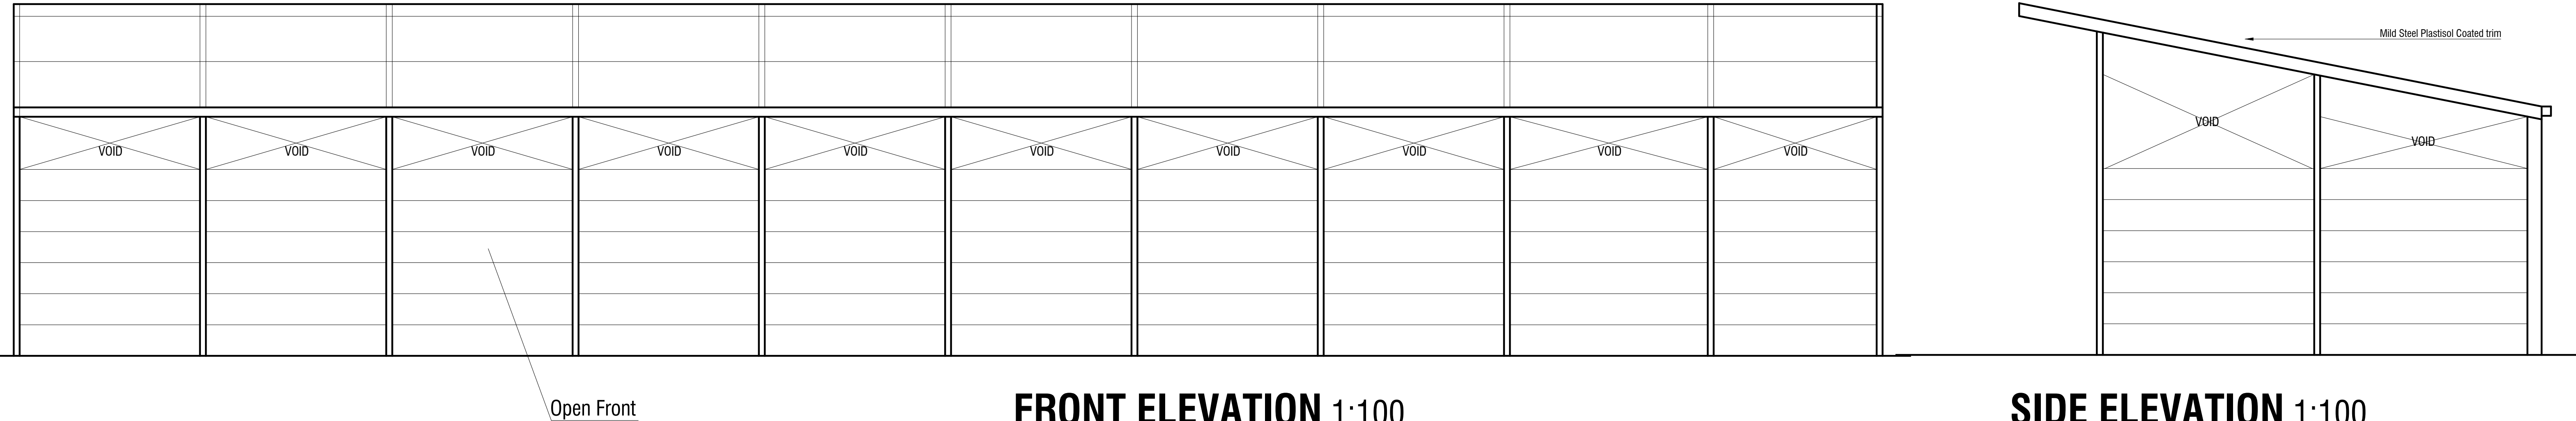

FRONT ELEVATION 1:100

SIDE ELEVATION 1:100



Materials:

Walls: Steel Framed Pre-Cast Concrete sectional panels  
Mild Steel Plastisol Cladding and trim

Roof:  
Steel Profile Roofing Sheets

MaxDesign

Architecture | Planning | Consultancy

The White House, 278 Bawtry Road, Doncaster DN4 7PD

t: 01302 867509

m: 07734 939 044

e: design@maxdesignconsultancy.co.uk

w: maxdesignconsultancy.co.uk

status:

PLANNING

client:

MORRIS METALS

project:

PROPOSED STORAGE SHELTER

title:

ELEVATIONS AS PROPOSED

scale:

1:100@A1

date:

JUN 2020

project no.:

2047

drawn:

PW

number:

002

rev:

C