


PROPOSED

Scale: 1:100



White uPVC windows & doors to match existing.

Rear Elevation

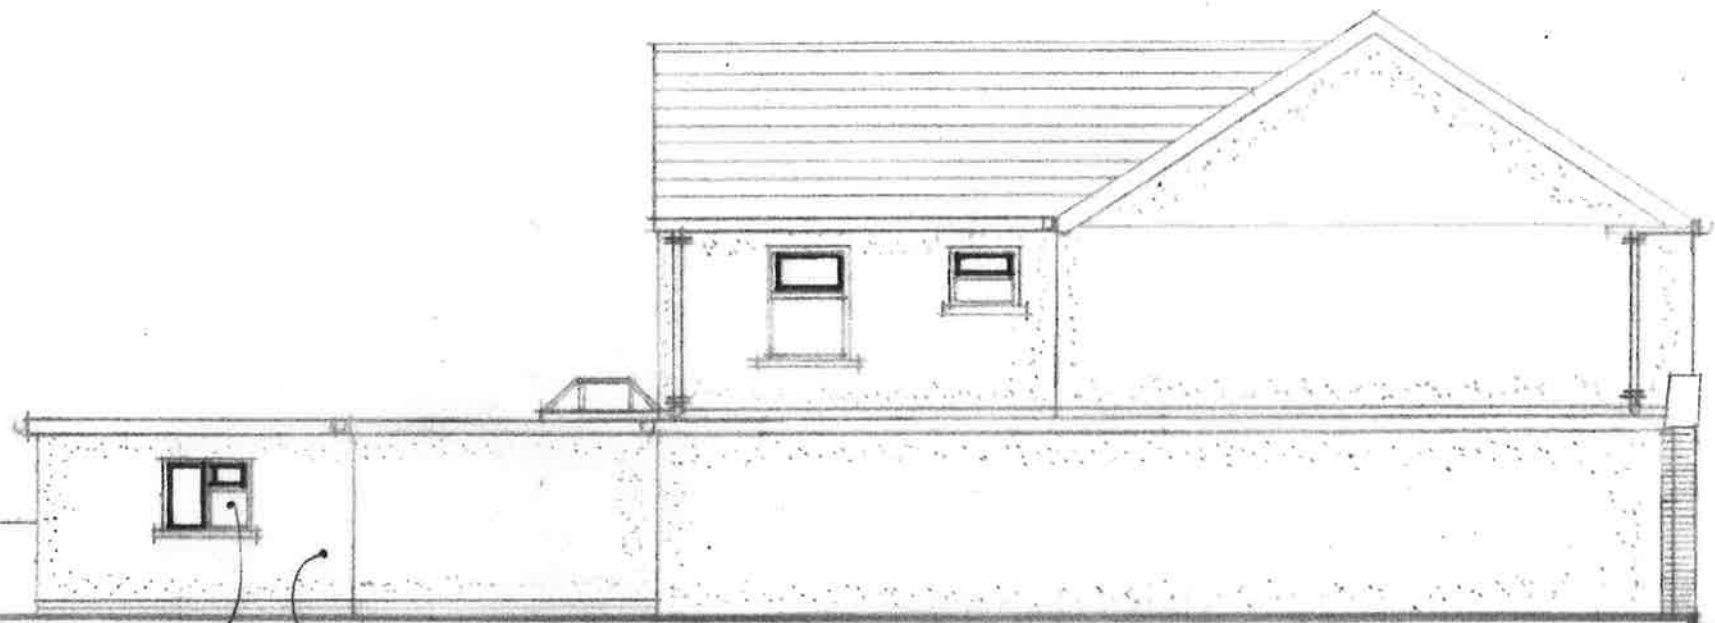


Roughcast render to match existing.

Side Elevation



Door to match existing. Facing brickwork to match existing.

Front Elevation

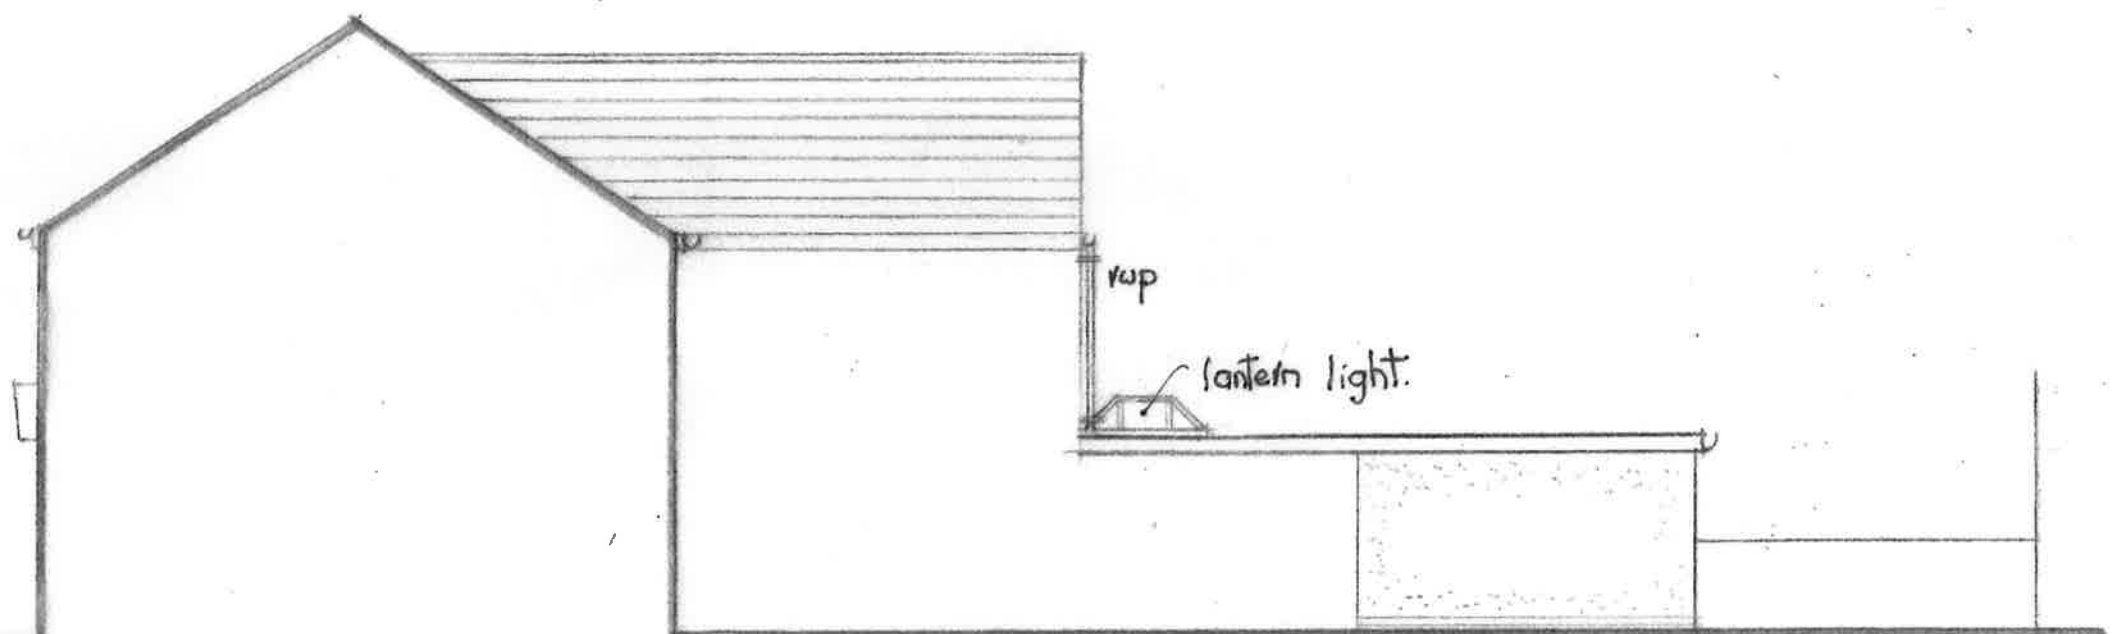

Side Elevation