


Note: Position of existing drainage runs not readily apparent. Connection of new drains to existing, when located, to be agreed with Building Inspector before commencement of work.


Note: No part of foundations, extensions, roof or rainwater goods to overhang boundaries. All work at abutment to be carried out to the satisfaction of the adjoining owners.

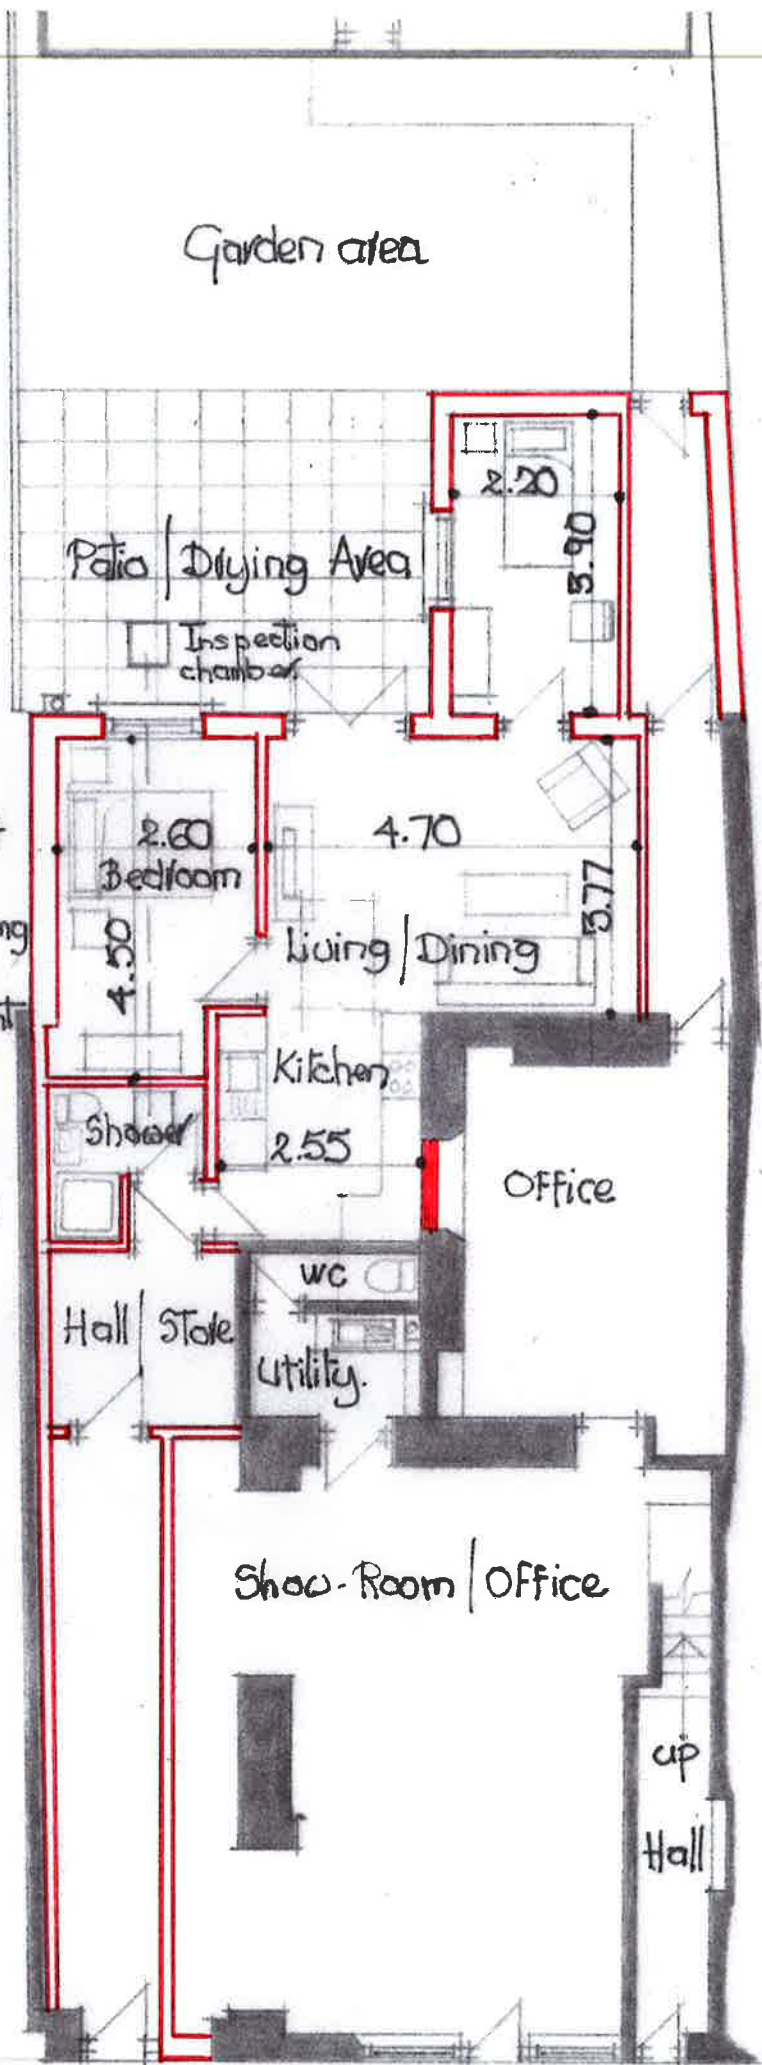

Ground Floor Plan

PROPOSED

Scale: 1:100

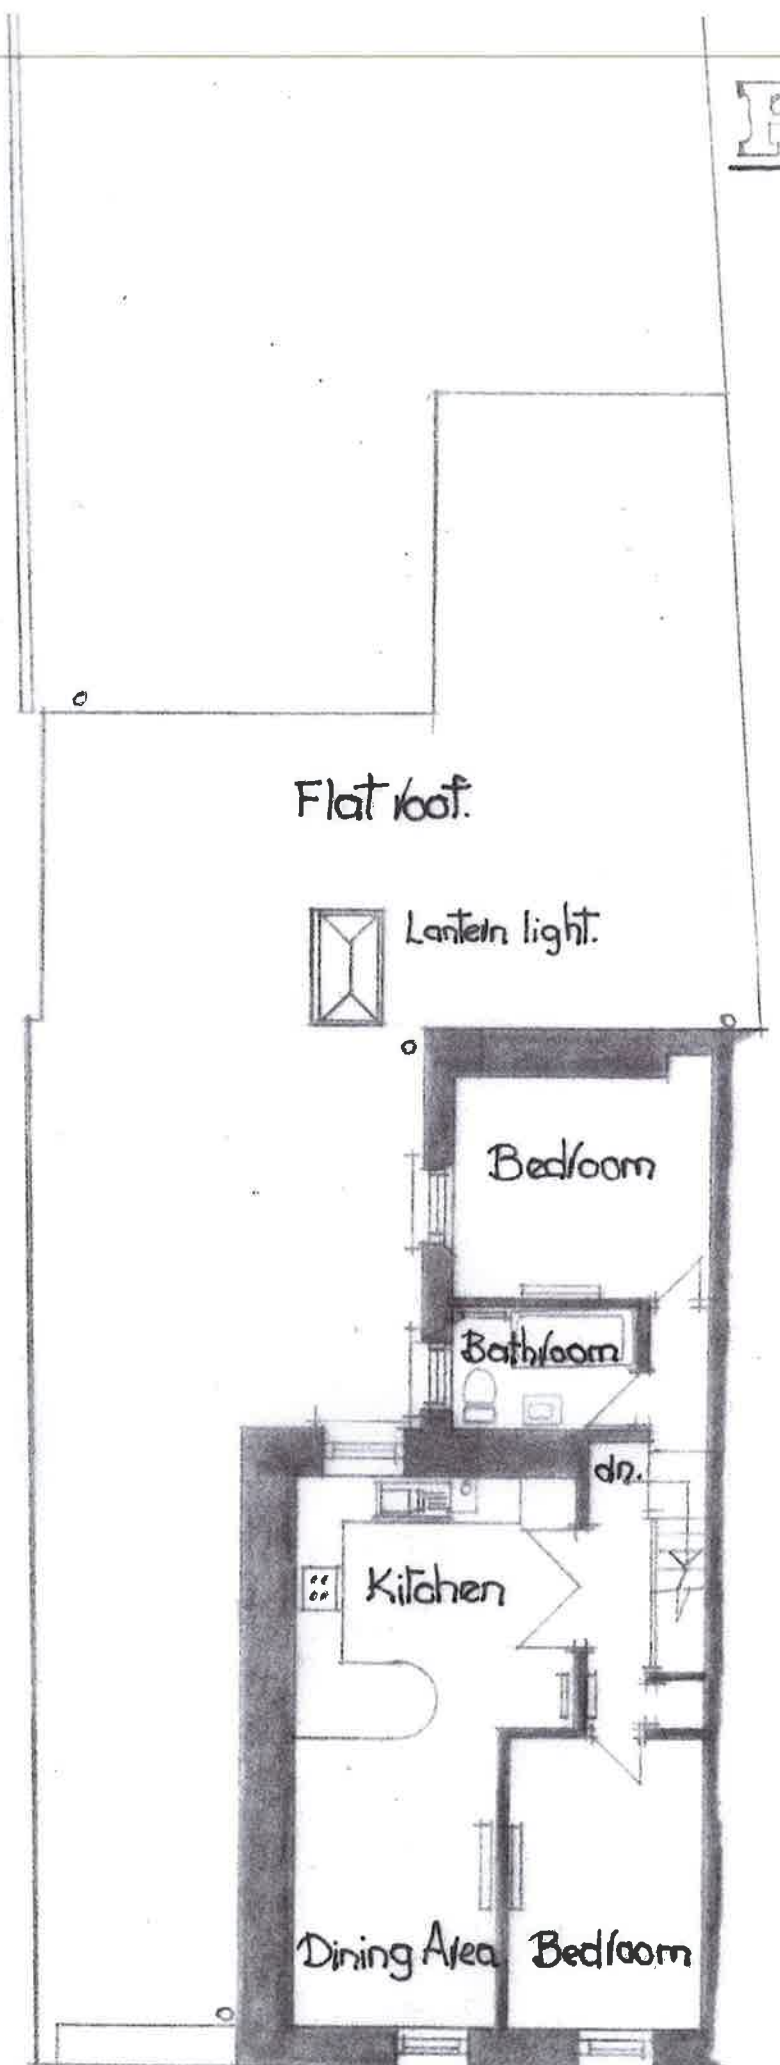

First Floor / Roof Plan