



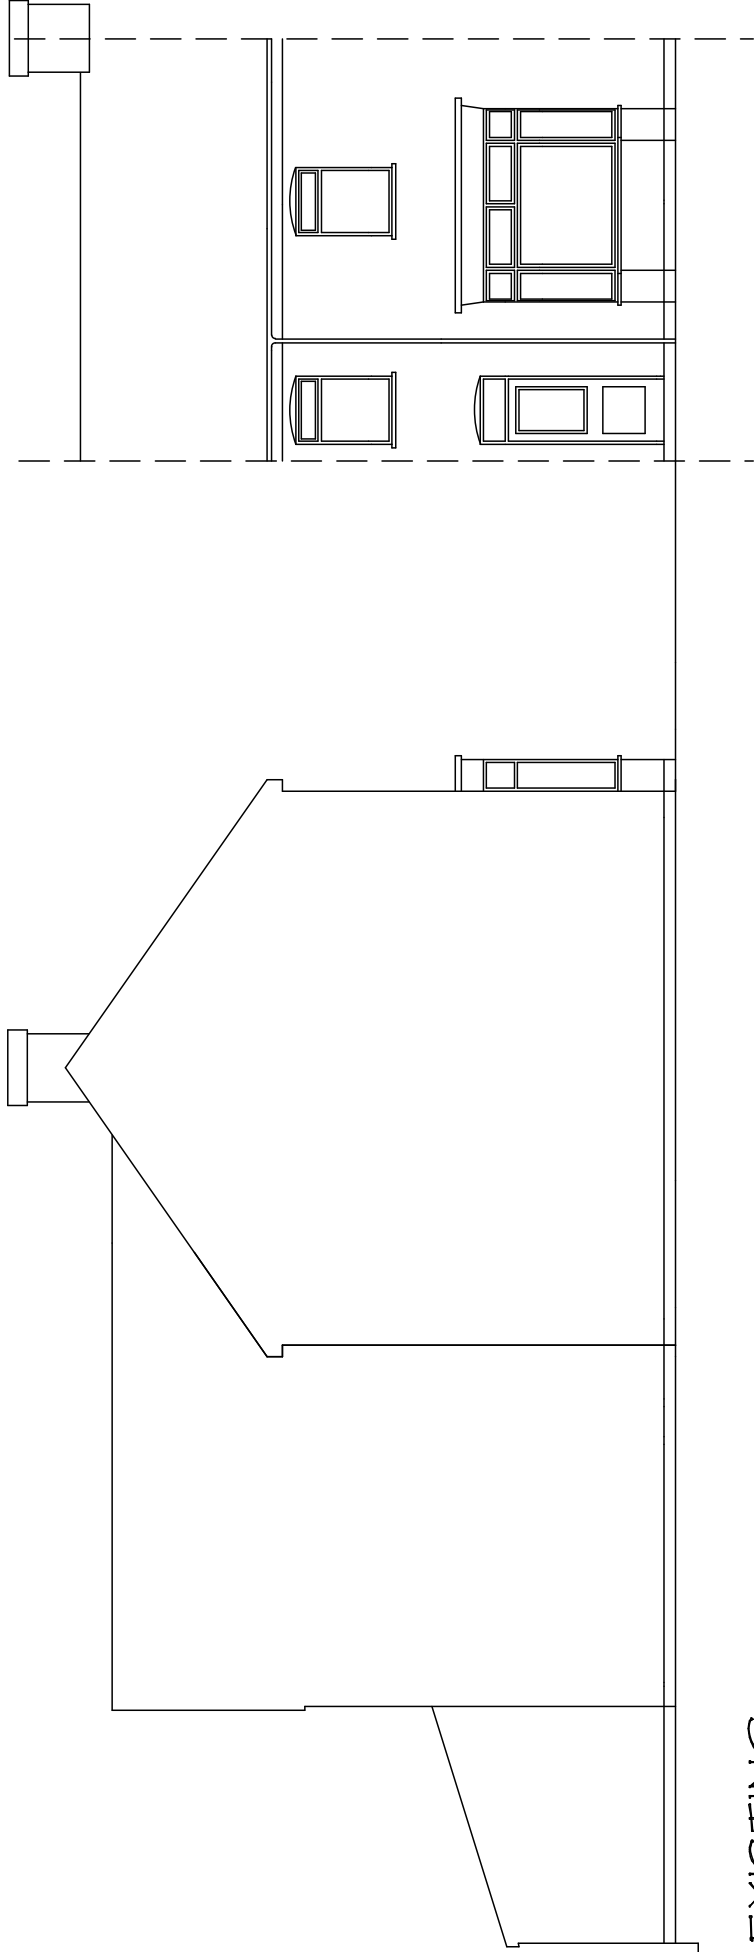

EXISTING
SIDE and FRONT ELEVATIONS

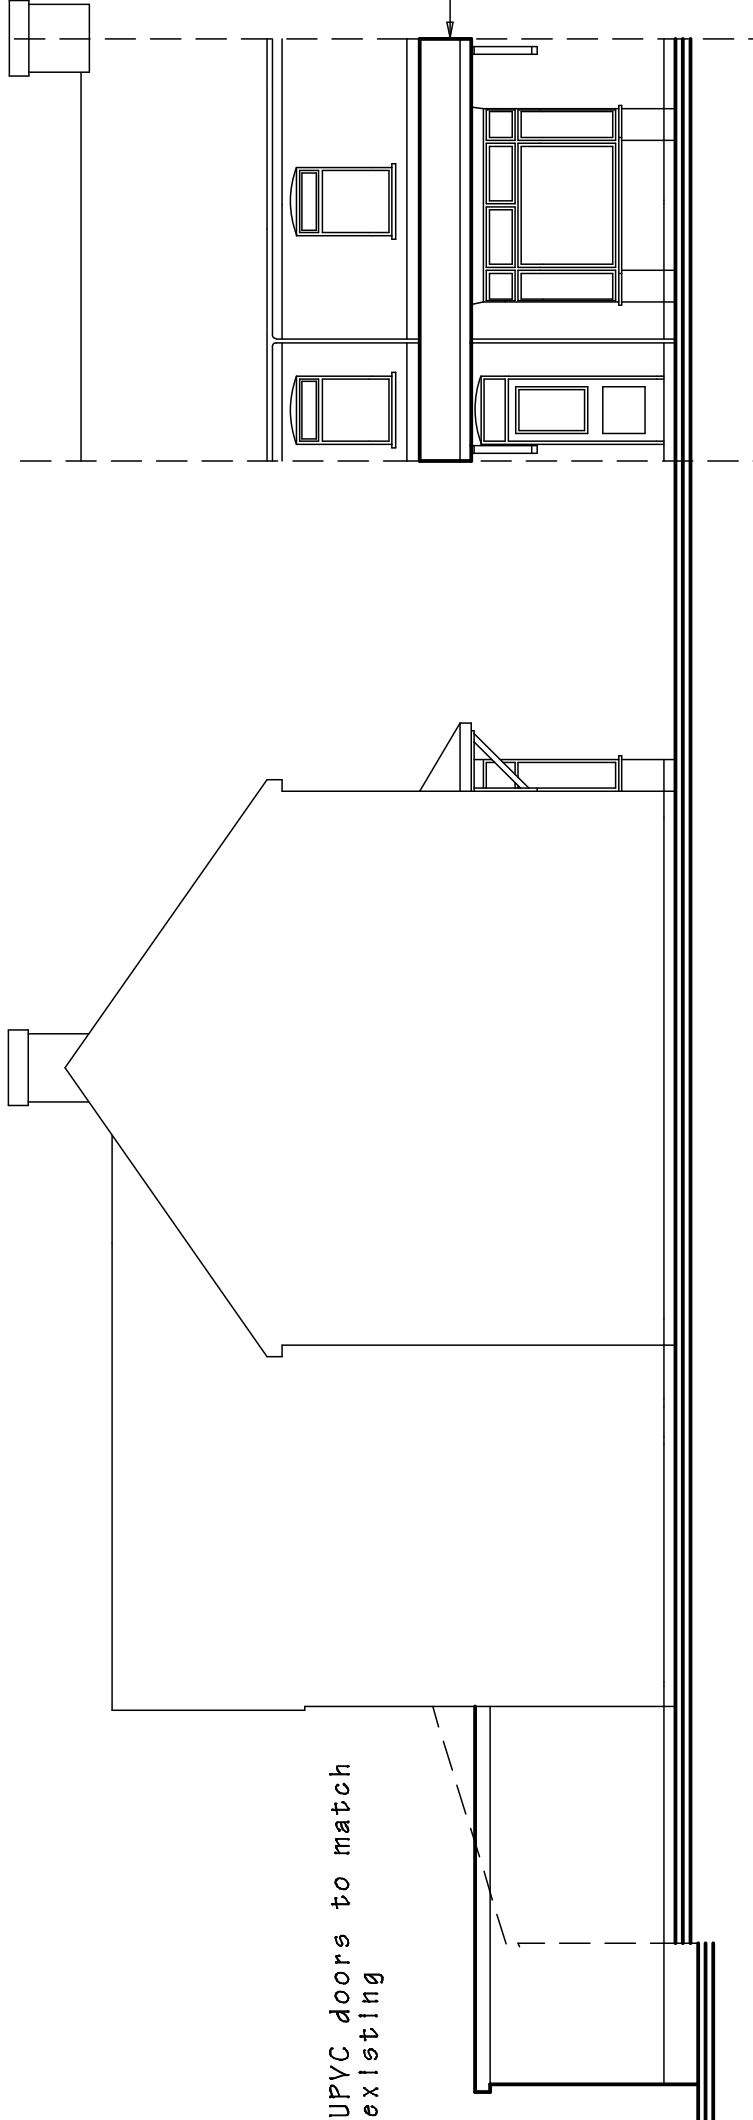

PROPOSED
SIDE and FRONT ELEVATIONS

PROPOSED EXTENSION AT 14 CASTLE STREET,
PORT TALBOT .SA12 6DS
Mr.Shakeel Amin 07583205454.

DRAWING TITLE		
EXISTING and PROPOSED FRONT ELEVATIONS		
SCALE	DATE	DRAWING No.
1 to 100 @ A3	June 2020.	2020/06
DO NOT SCALE DRAWING. FIGURED DIMENSIONS ONLY TO BE USED. DISCREPANCIES TO BE REPORTED IMMEDIATELY.		