

THIS DRAWING IS THE COPYRIGHT OF DARKIN ARCHITECTS AND MAY NOT BE COPIED, ALTERED OR REPRODUCED IN ANY FORM OR PASSED TO A THIRD PARTY WITHOUT THEIR CONSENT. DIMENSIONS MUST BE CHECKED AND VERIFIED ON SITE AND ANY DISCREPANCIES SHOULD BE REPORTED TO THE ARCHITECT. THIS DRAWING MUST NOT BE SCALED AND SHOULD BE READ IN CONJUNCTION WITH ALL OTHER CONSULTANT'S DRAWINGS. IF IN DOUBT ASK

NOTES

Rev	Description	By	Date
A	Furniture Added	SJC	28.05.2020

CLIENT:

Tawe Property LTD

PROJECT

Commercial Reurbishment

PROJECT ADDRESS

Vaughan Arms, Commercial St,
Resolven, SA11 4NA


DRAWING TITLE

Proposed Side Elevations

DRAWN BY	CHECKED BY	© Copyright
JDH	TOM	Darkin Architects 2020
PROJECT REF	SCALE	PAPER
RC196	1 : 100	A2
DRAWING	REVISION	DATE
304	A	17.01.2020



North Elevation

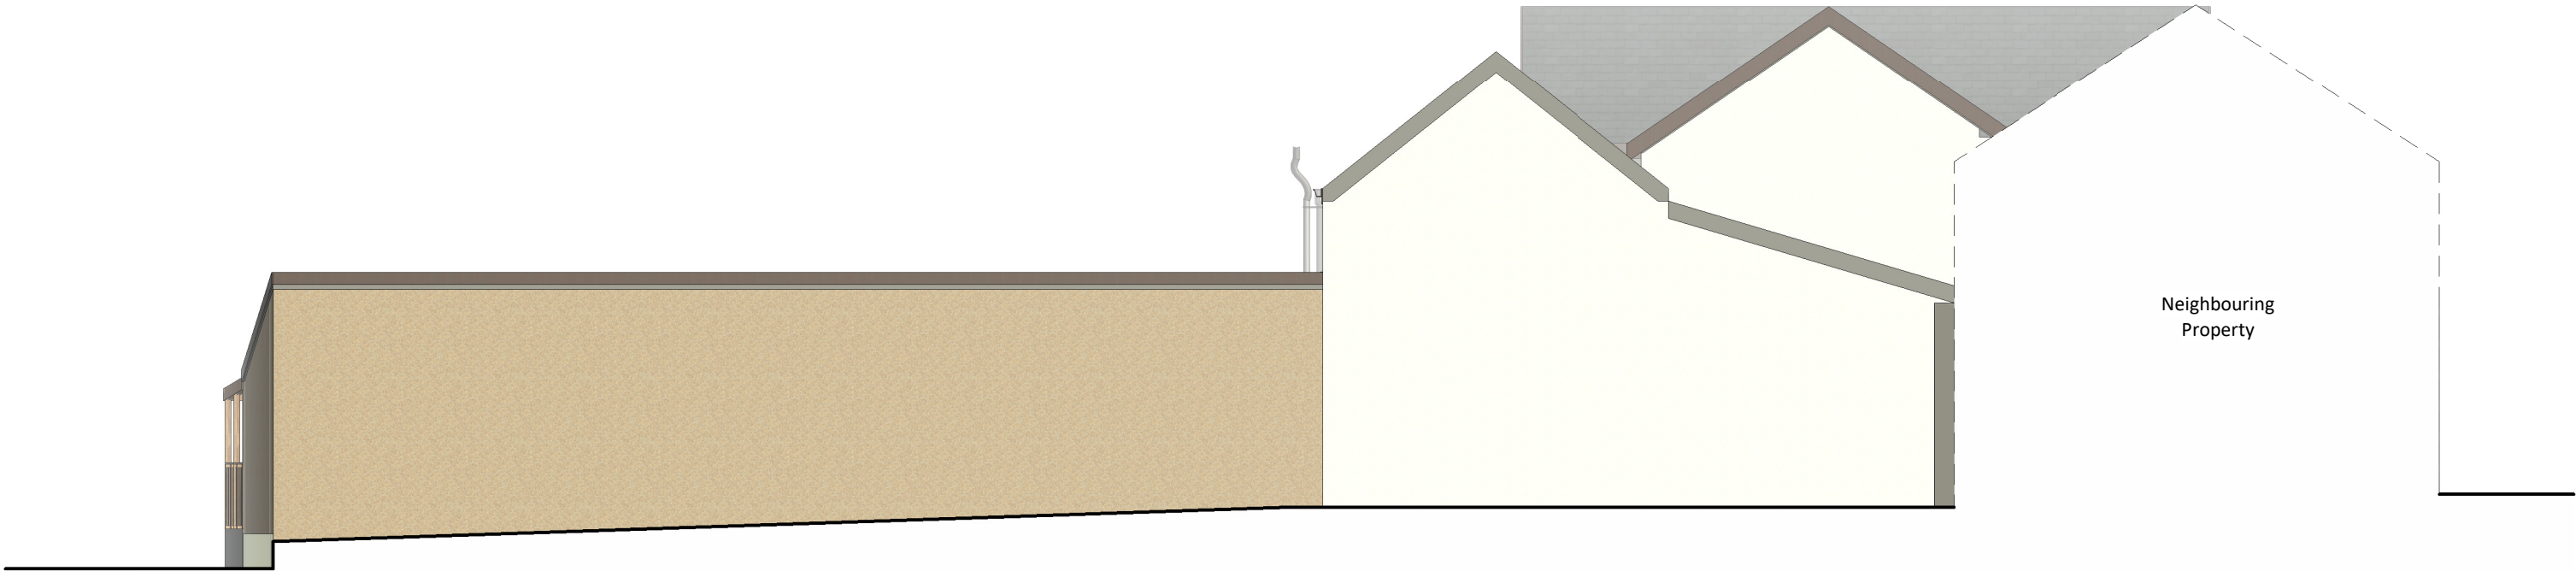

South Elevation