



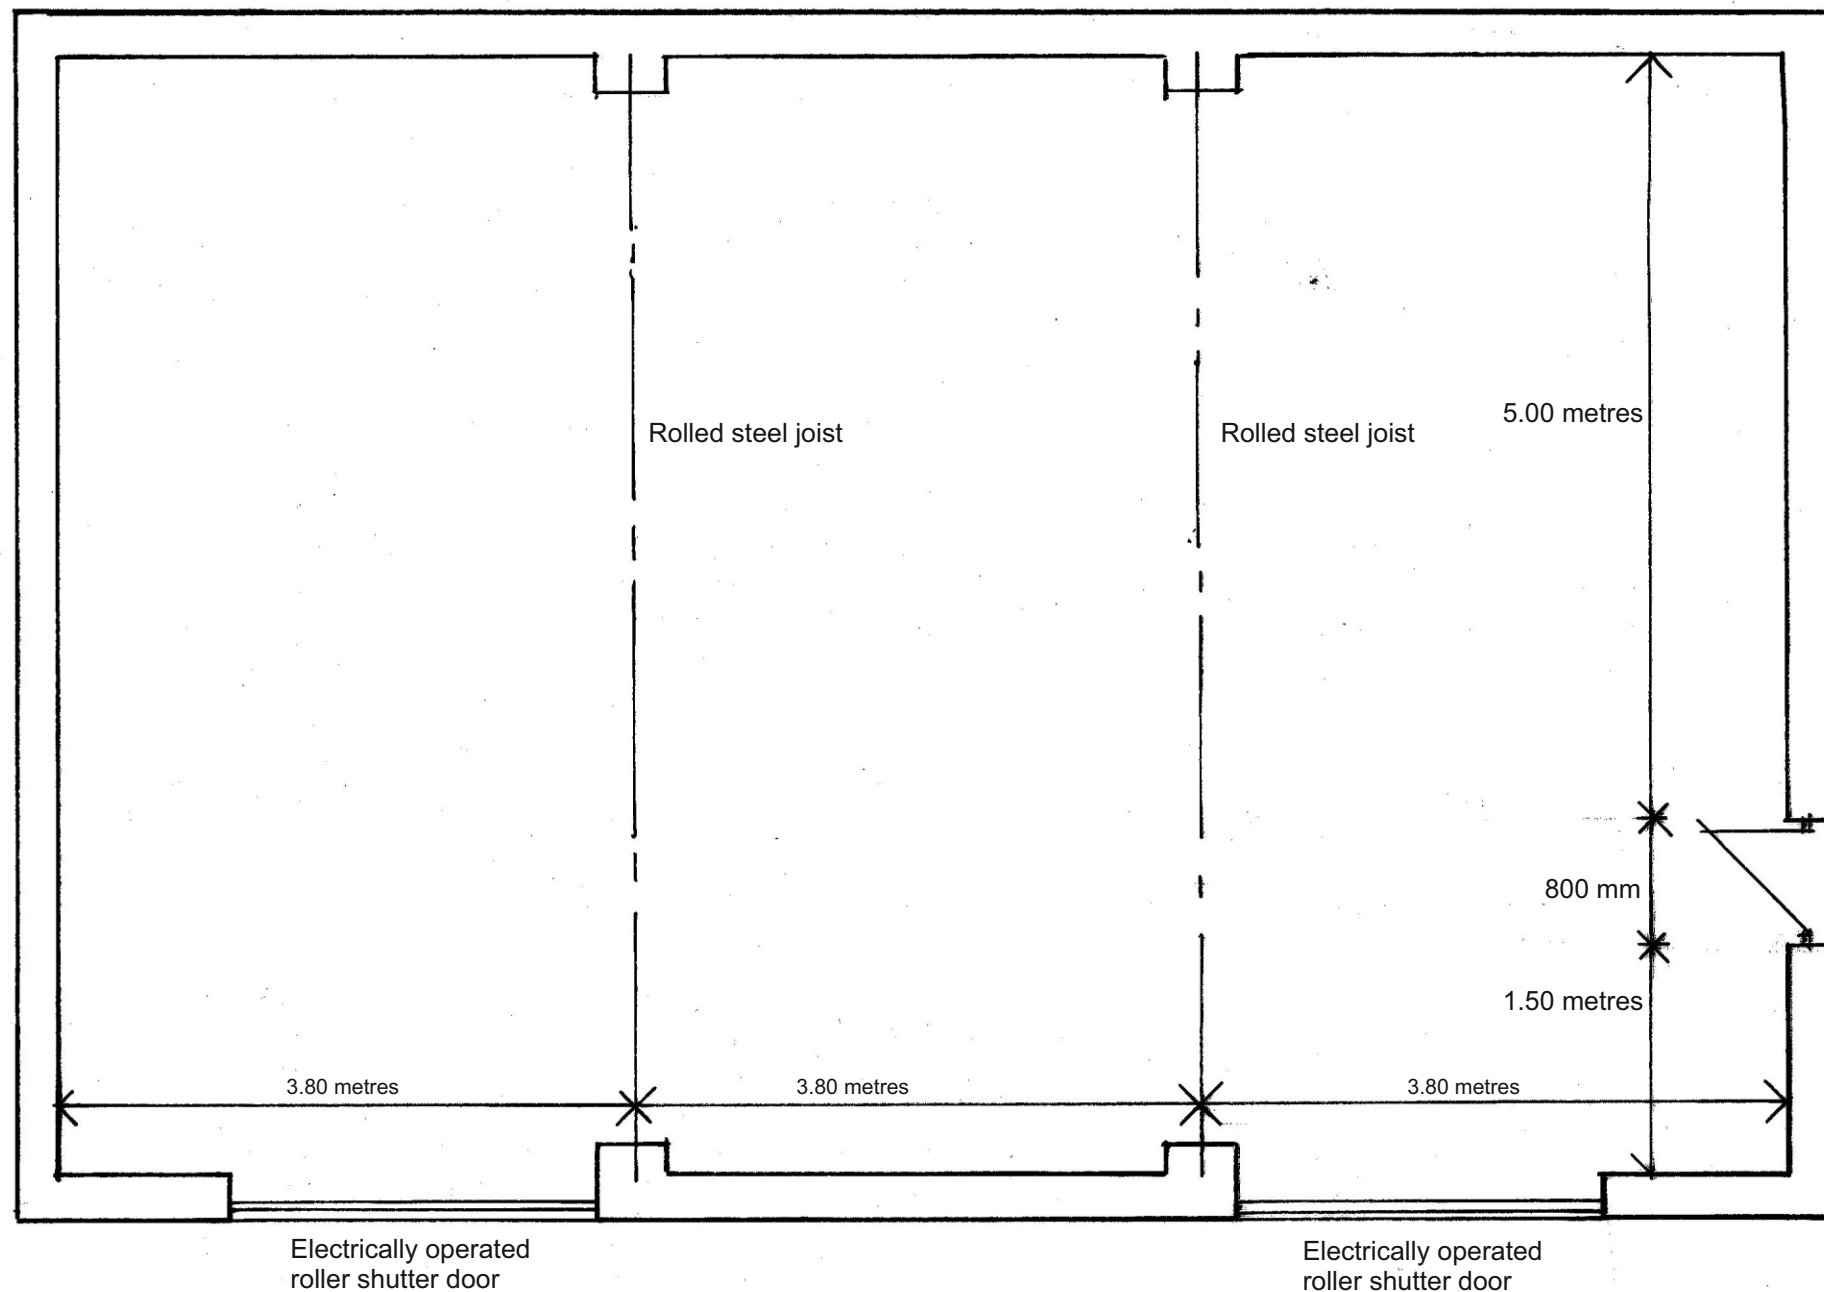


Proposed Floor Plan - 1:50 @ A3.

External materials:


Walls - Plain render
Roof - Glass fibre
Doors - Stainless steel

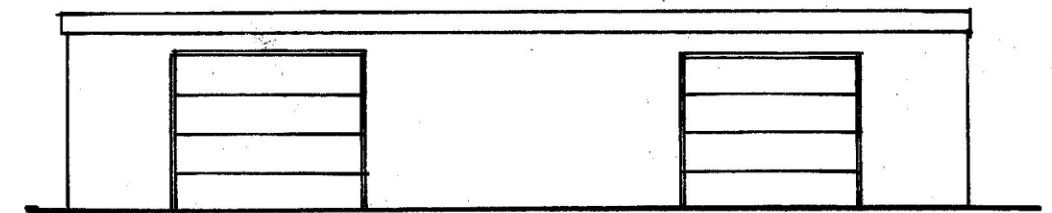


Proposed North East Elevation 1:100 @ A

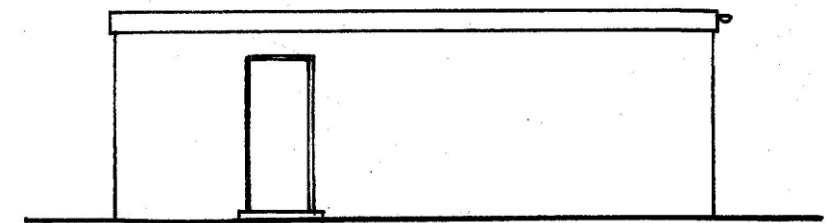

Proposed North West Elevation 1:100 @ A3

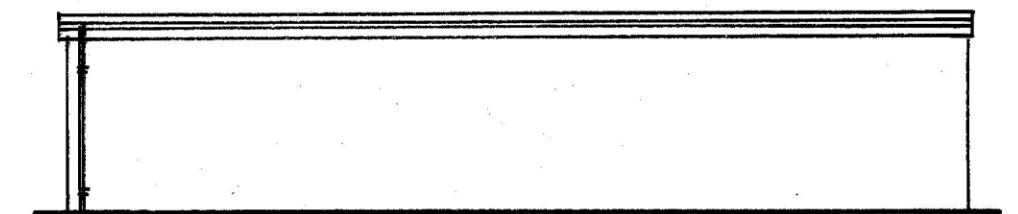

Proposed South West Elevation 1:100 @ A3

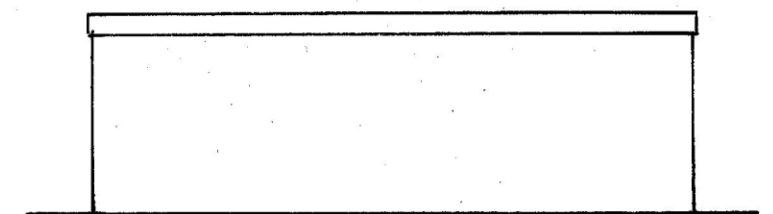

Proposed South East Elevation 1:100 @ A3

Ron Bagshaw & Associates Ltd.

Architectural Design & Planning Consultants



Wood Field House
1b Rosser Terrace
Cilfrew
Neath, SA10 8LH

Contact Details -
01639 632822 (Office)
07870 863859 (Mobile)
mail@ronbagshaw.co.uk

Drawing No: PTCC/2020/01

Scales: 1:50 and 1:100 @ A3

Date: June 2020

Notes/Revisions

Proposal: Plant and equipment storage building.

Location: Port Talbot Cricket Club, Baglan moors, Port Talbot.

Client: Mr Mark Jones, 48 Cimla Crescent. Cimla, Neath SA11 3NN.

Title: Floor Plan and Elevations.